



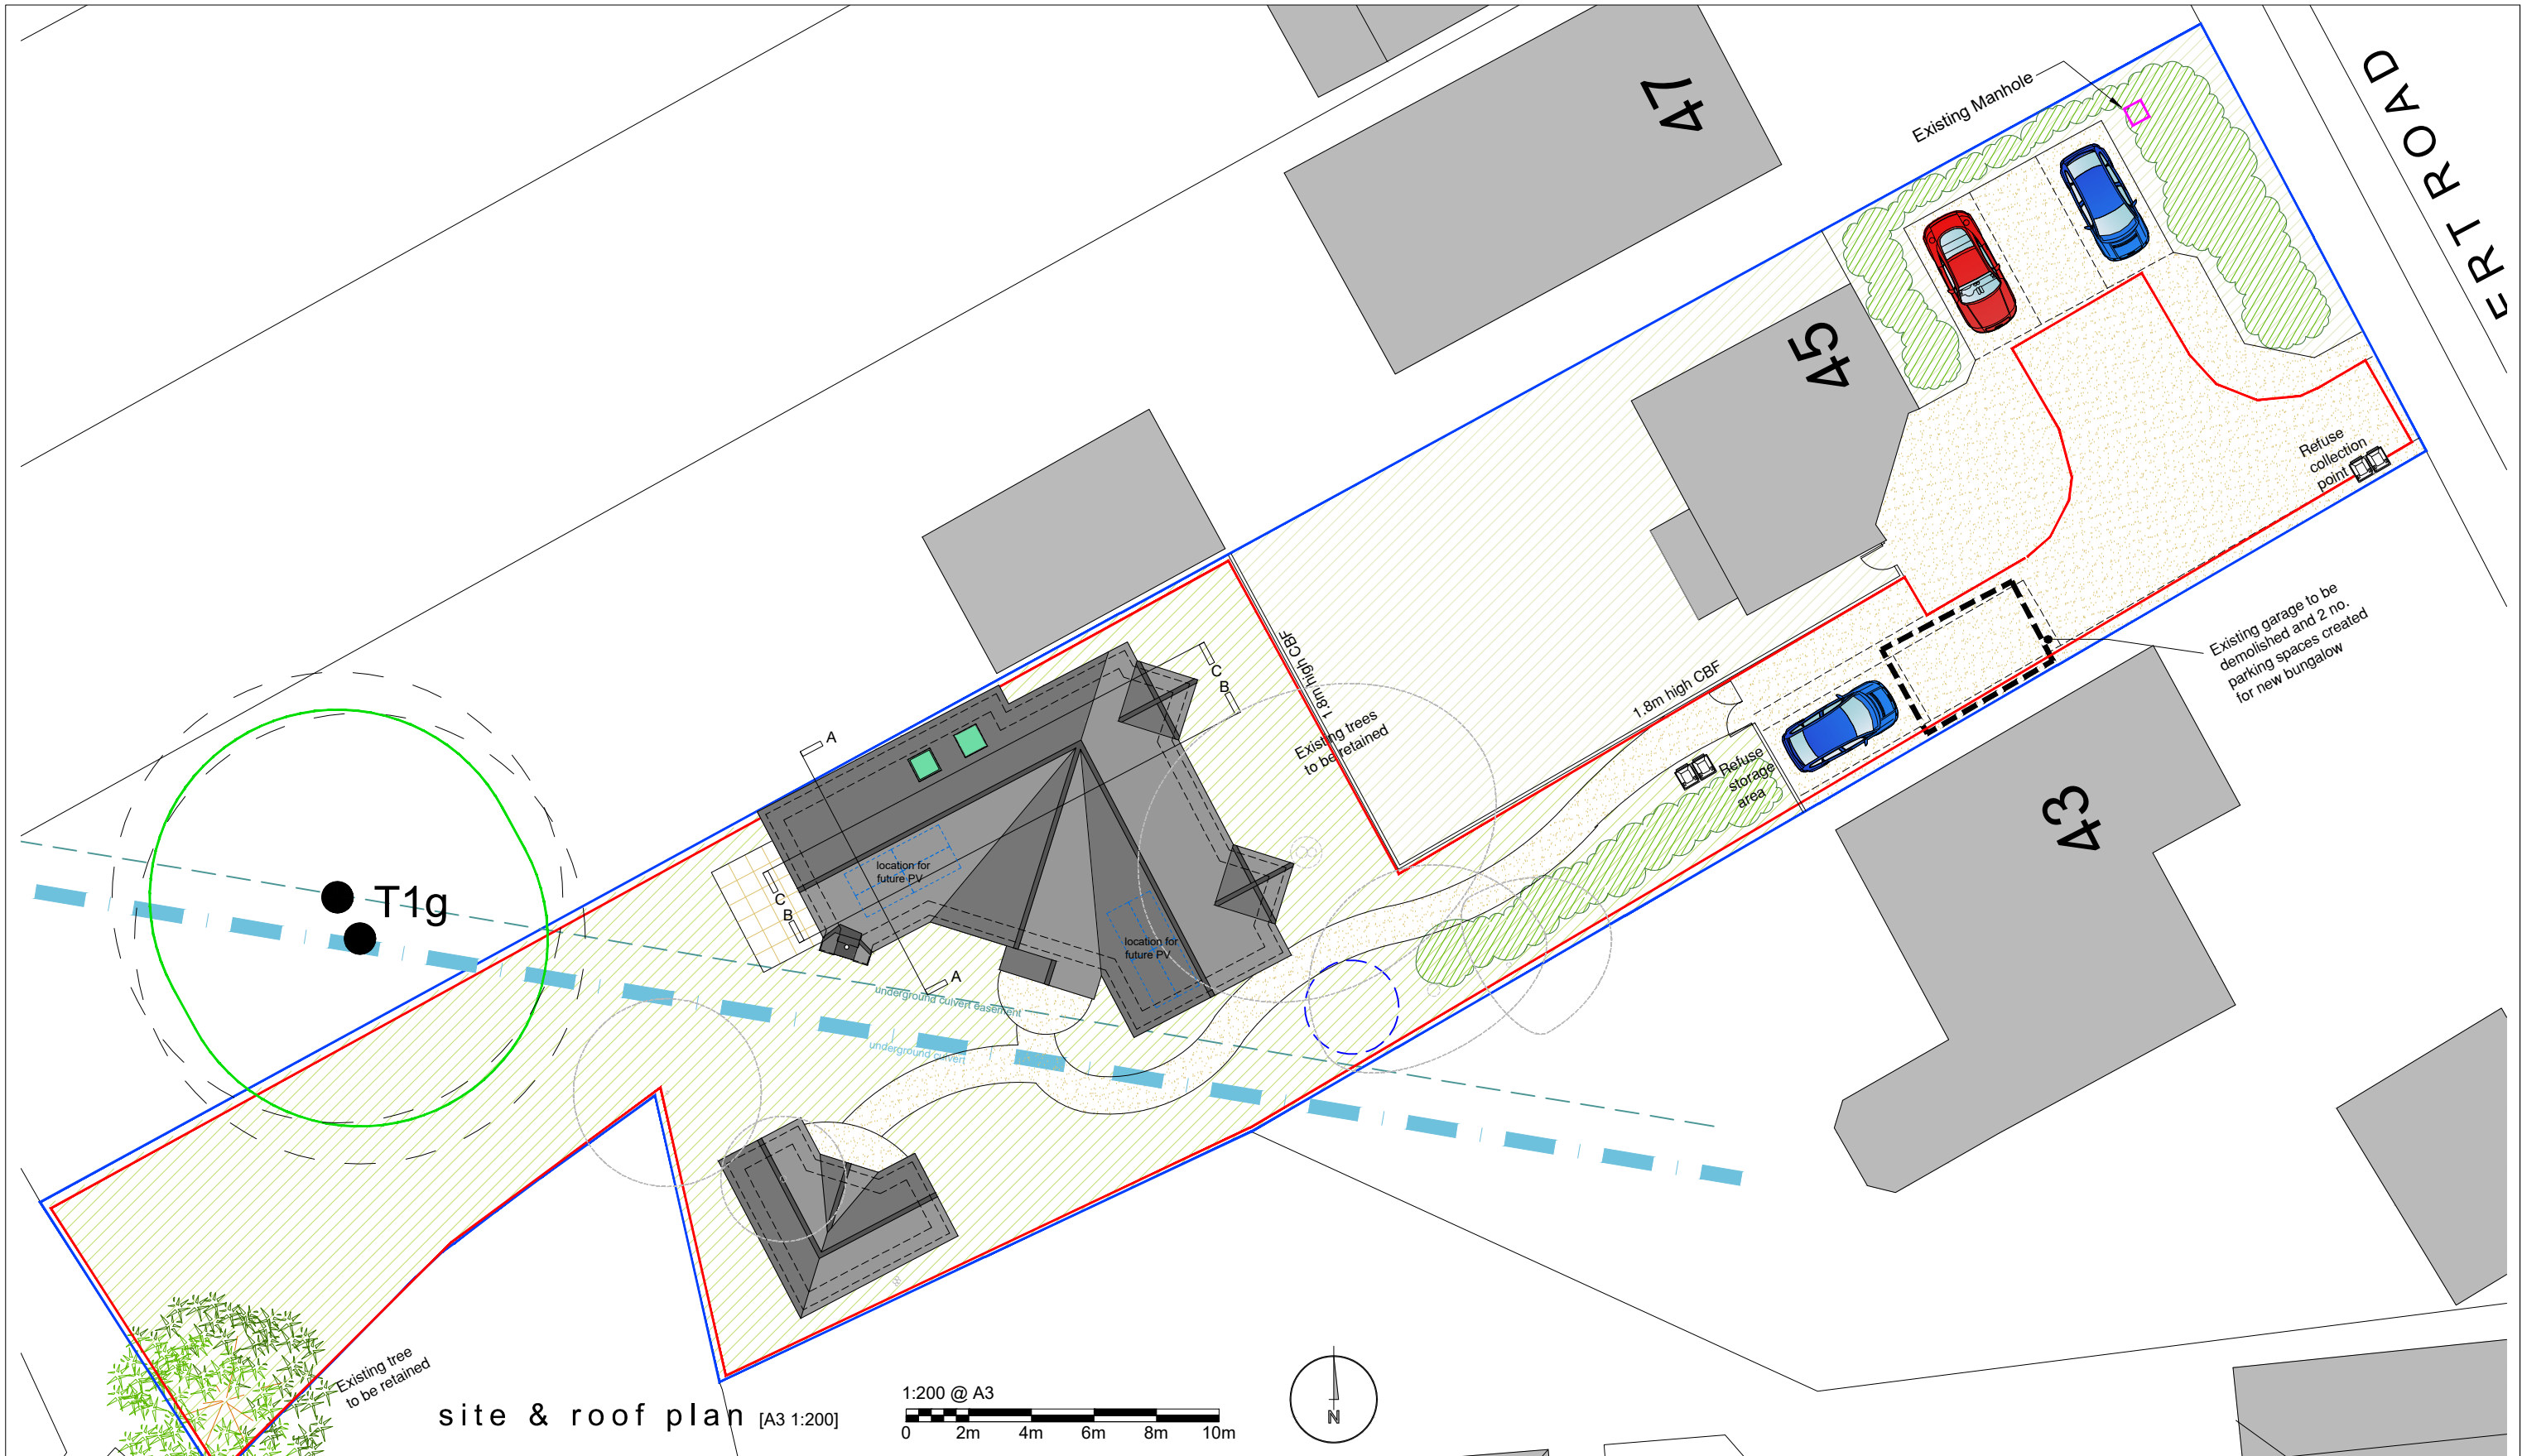

client Mrs Sonja Jones		revision A	notes Garden office moved 750mm from boundary Future PV panel locations shown	date 13.08.26	drawn MAS	check GZ	revision	notes	date	drawn	check	revision	notes	date	drawn	check	notes
PLANNING		<p>this drawing is the copyright of the pdp architecture llp and must not be reproduced in whole or part or used for the execution of works without their permission.</p> <p>all dimensions to be checked on site prior to commencement of construction works and the architect notified of any discrepancy.</p> <p>figured dimensions are to be used in preference to scaled dimensions.</p> <p>no deviation from this drawing will be permitted without prior consent of the architect.</p> <p>all drawings are prepared subject to a full measured and structural survey of the buildings and site.</p> <p>all structural work is subject to the appointment of a structural engineer to confirm and agree the structural proposals.</p> <p>os promap licence no. 100020449.</p>															
scale width 50 mm @ a1 - 25 mm @ a3		<p>project Proposed Development Land to the rear of 45 Hulbert Road, Bedhampton</p> <p>drawn MAS</p> <p>date Jan 2026</p> <p>detail Proposed Site & Roof Plan</p> <p>status Planning</p> <p>28195-PD110 A</p>															

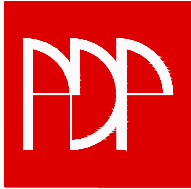

pdp architecture llp
chartered architects town planning
interior design consultants
2 beechworth road, havant
hampshire po9 1ax
tel 023 9248 1100
fax 023 9247 5050
email pdp@pdp-architects.co.uk
www.pdp-architects.co.uk