


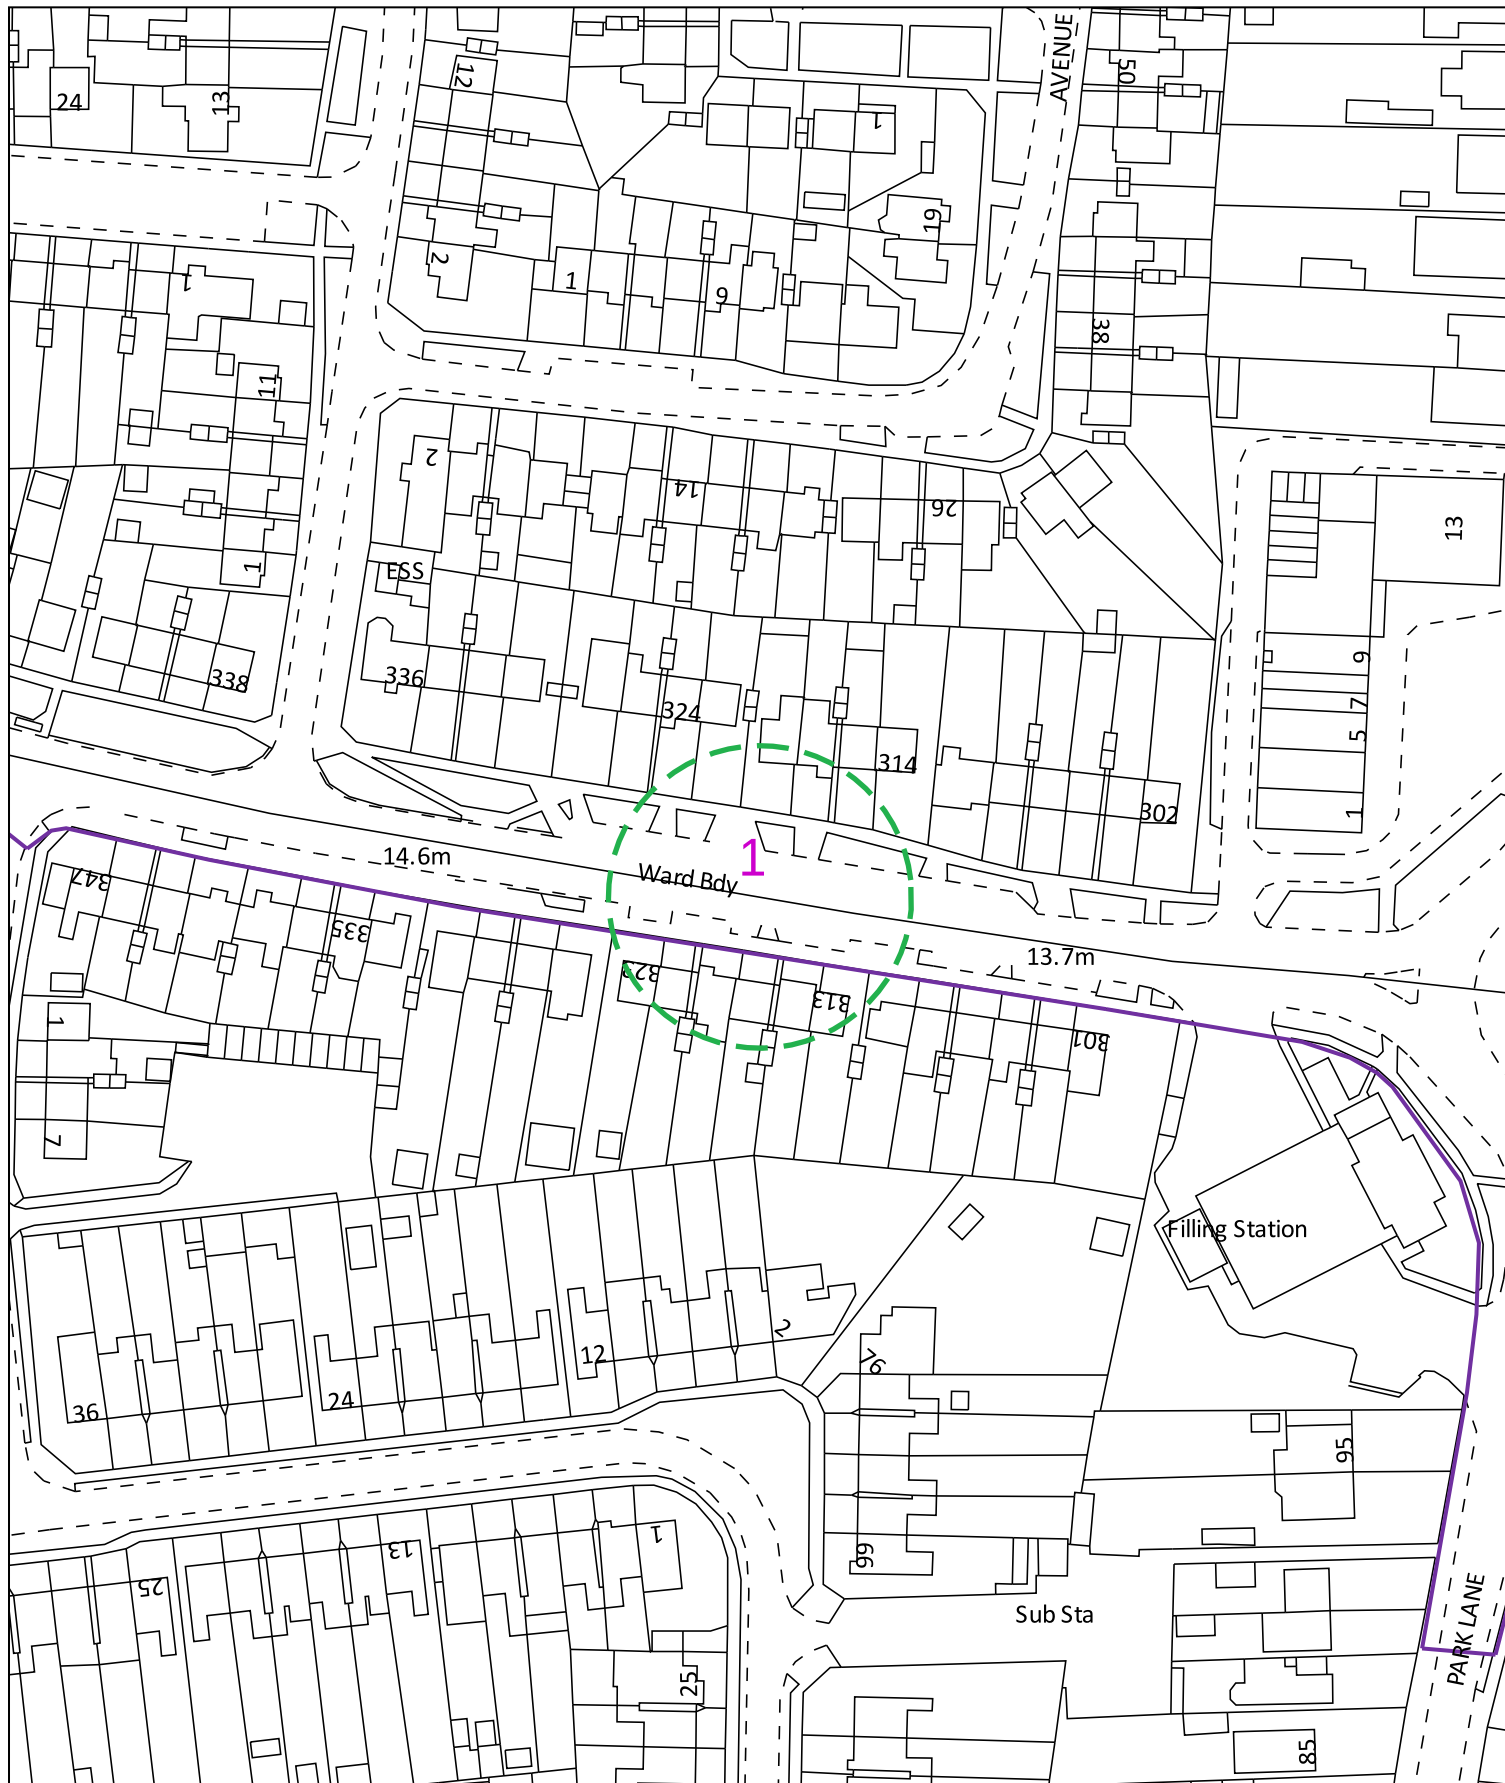

0 50m Dig Sites Area: Line:

Date Requested: 17/08/2026
 Job Reference: 42639870
 Site Location: 470364 107703

Requested by: Mr Alex Robinson

Your Scheme/Reference:
 APP/26/00590

Scale: 1:1250 (When plotted at A4)

The information on this document is proprietary and shall not be used, copied, reproduced or disclosed in whole or in part without written consent of Neos Networks. Approximate location only is shown. To determine exact location a trial hole must be dug. Before excavation, please refer to HSG47. Neos Networks accept no liability for errors or omissions.

Neos Networks Underground Route **Emergency Number: 0345 305 3337**



Registered Office:
 Inveralmond House,
 200 Dunkeld Road,
 Perth, PH1 3AQ