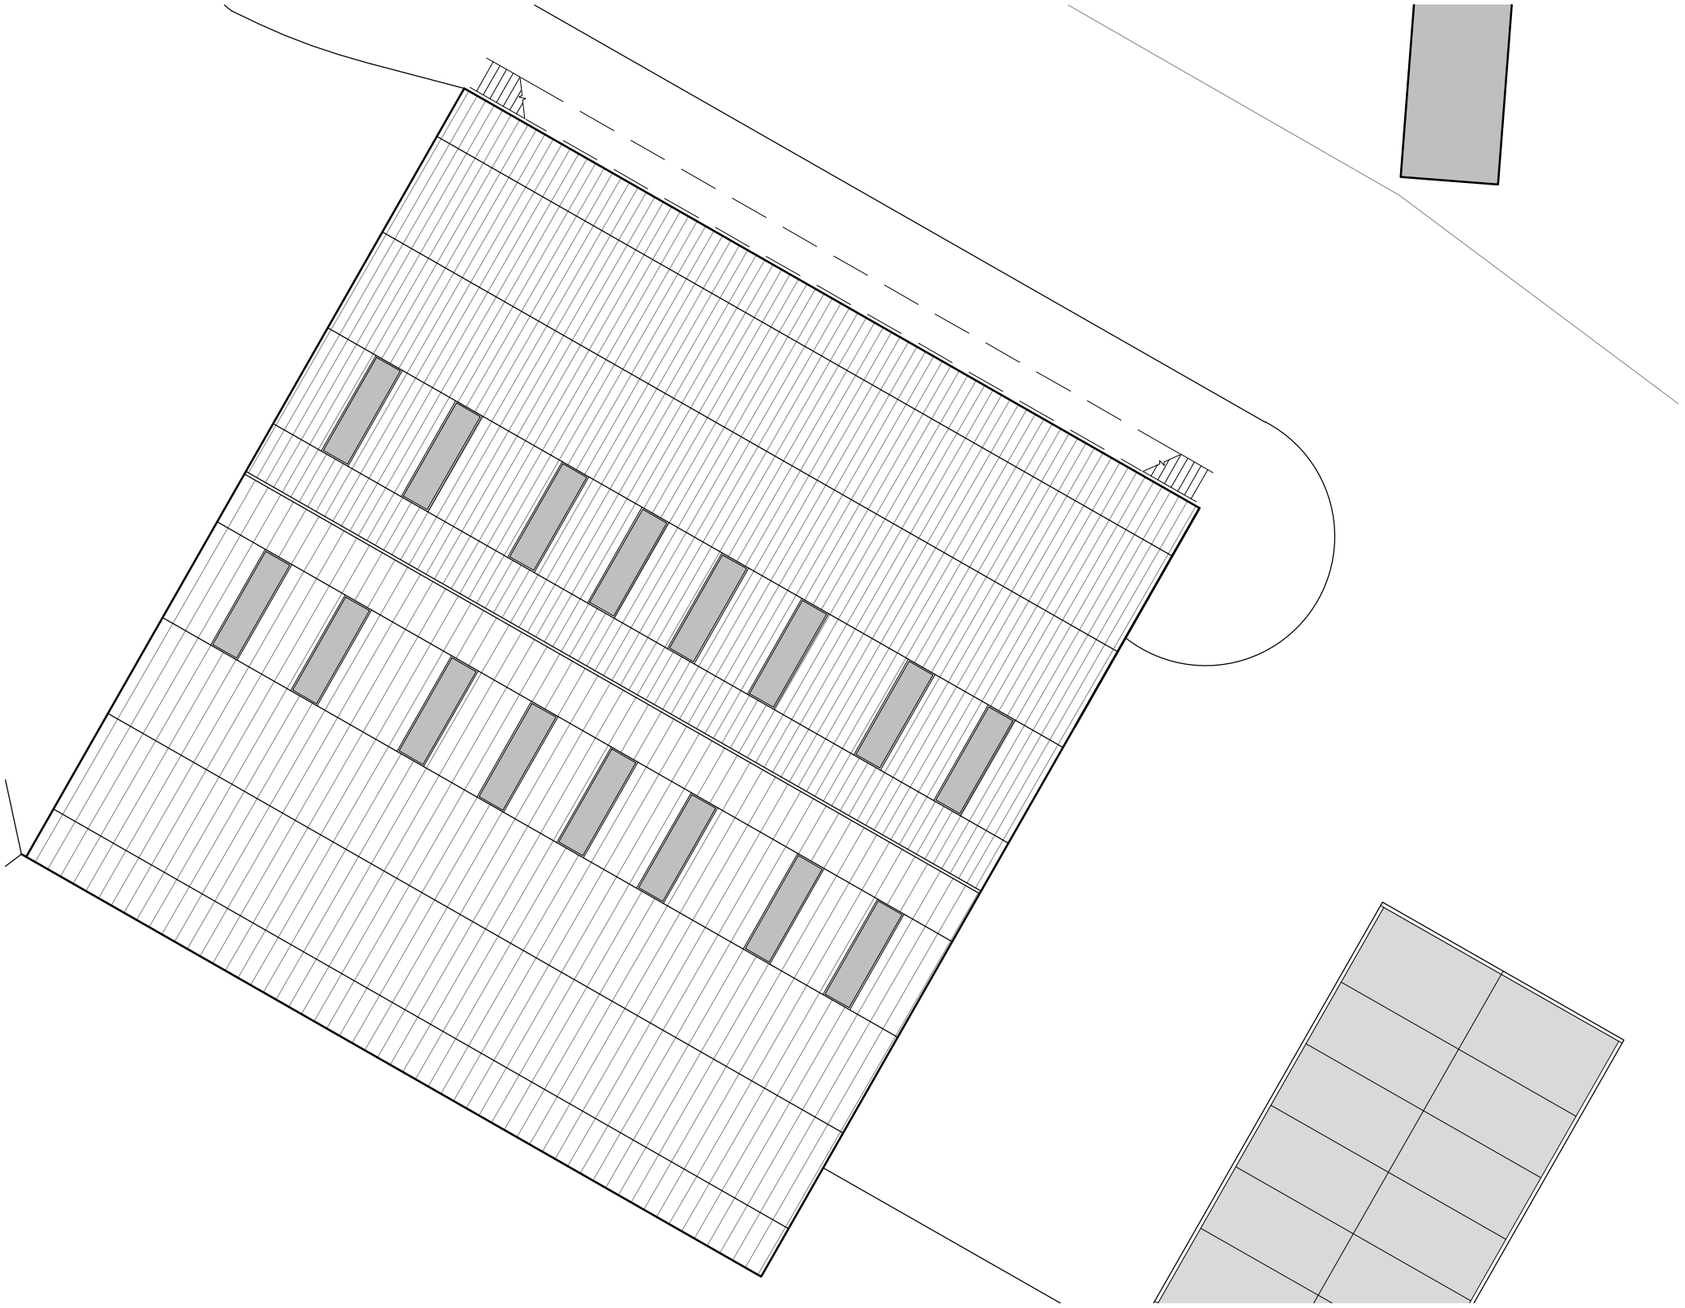

0m 2m 4m 6m 8m 10m 12m 14m 16m 18m 20m

Rev	Revision	By	Date

KNIGHT Consulting
ARCHITECTURE - SURVEYING - PLANNING

First Floor Unit 7
The Quarterdeck
Port Solent
PO6 4TP
T: 01489 660194

admin@knight-consulting.co.uk www.knight-consulting.co.uk

Client

MDL MARINAS

Project

TEAL BUILDING,
NORTHNEY ROAD, NORTHNEY MARINA, HAYLING ISLAND, PO11 0NH

Drawing

BLOCK PLAN

Scale	Date
1:200@A3	JUL 2026

Project no.	Sequential	Bldg/Floor	Detail	Rev
KC	3	A	BLOCK	.