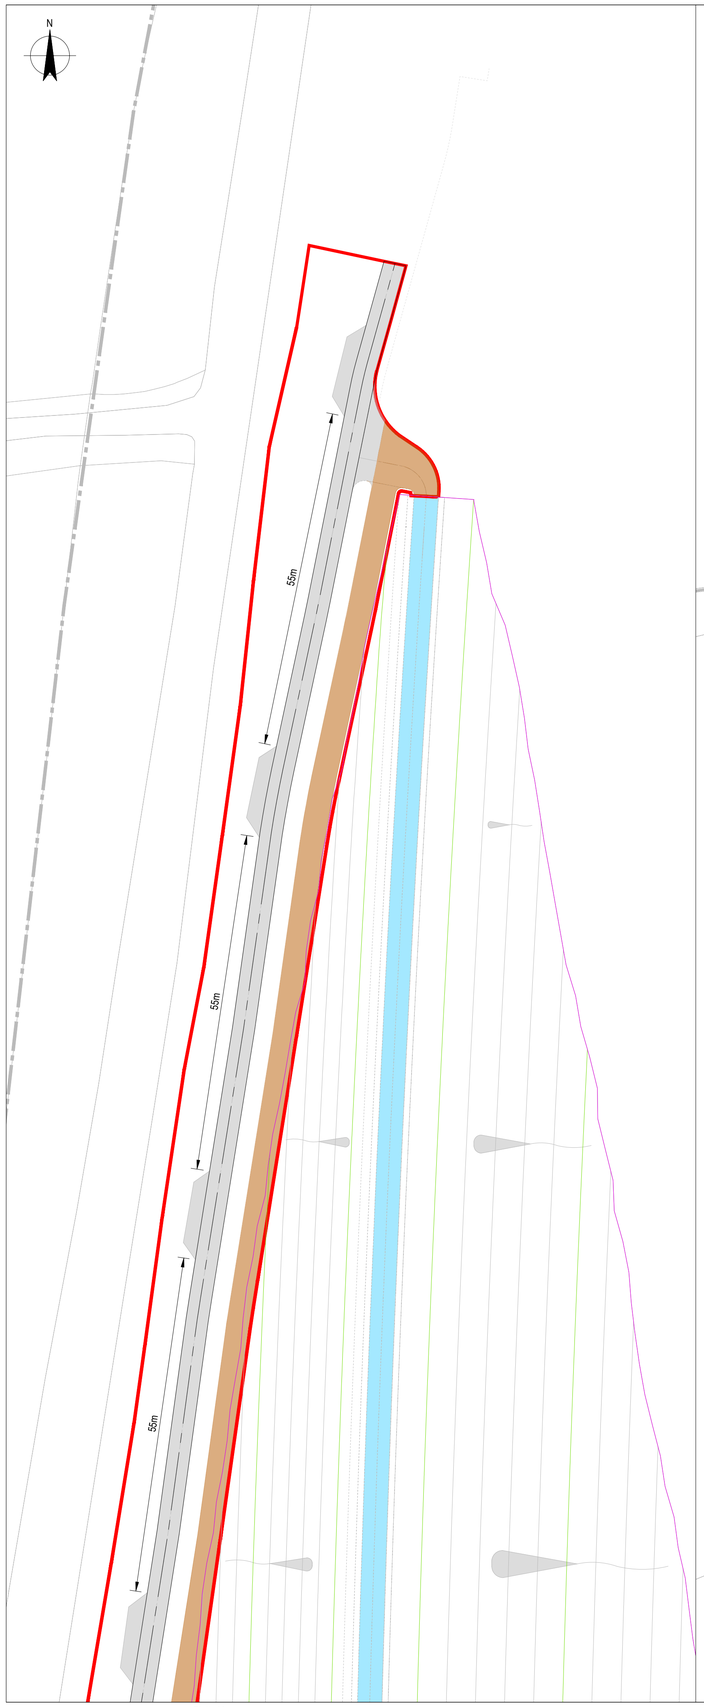

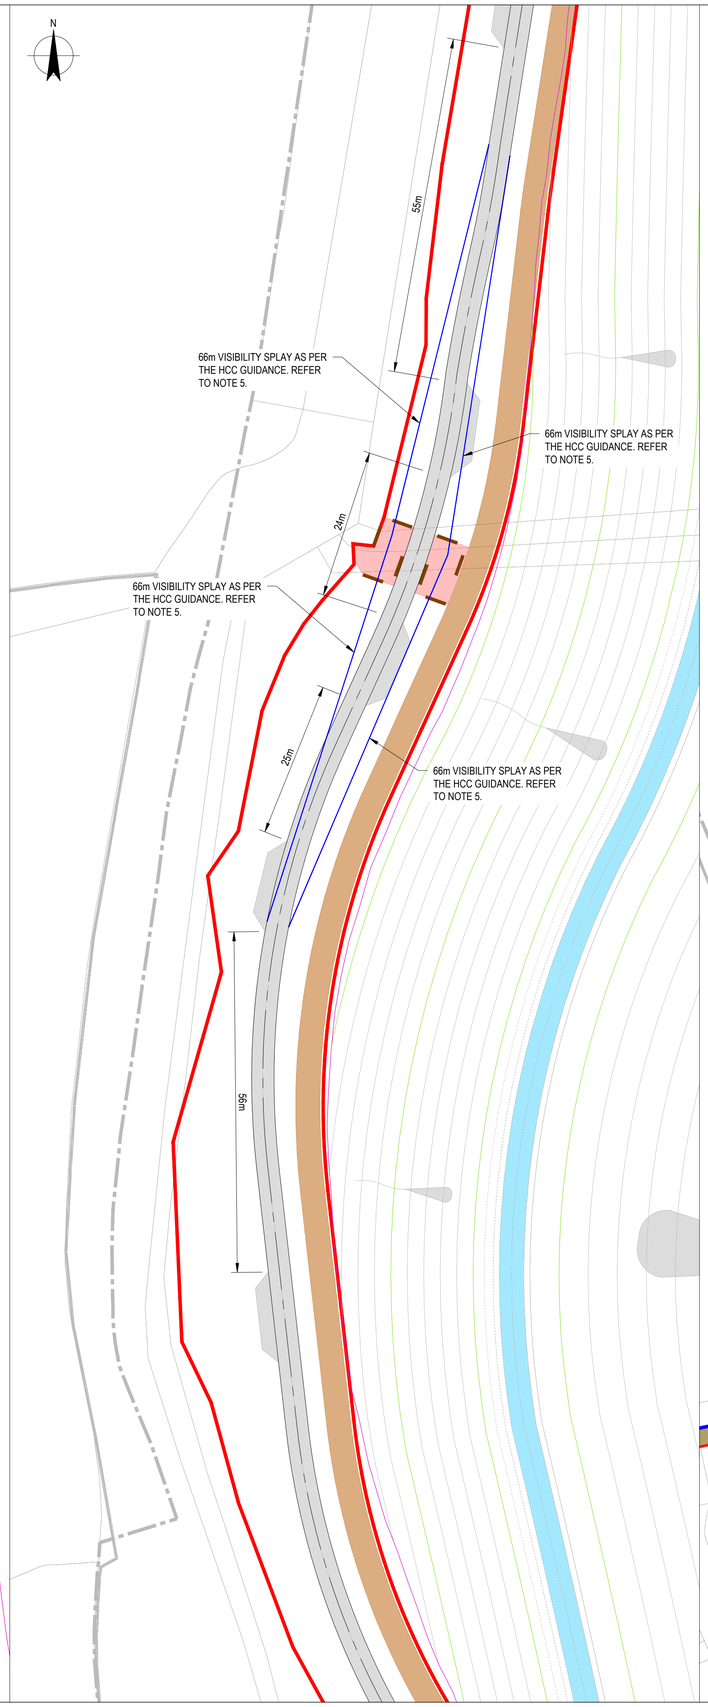

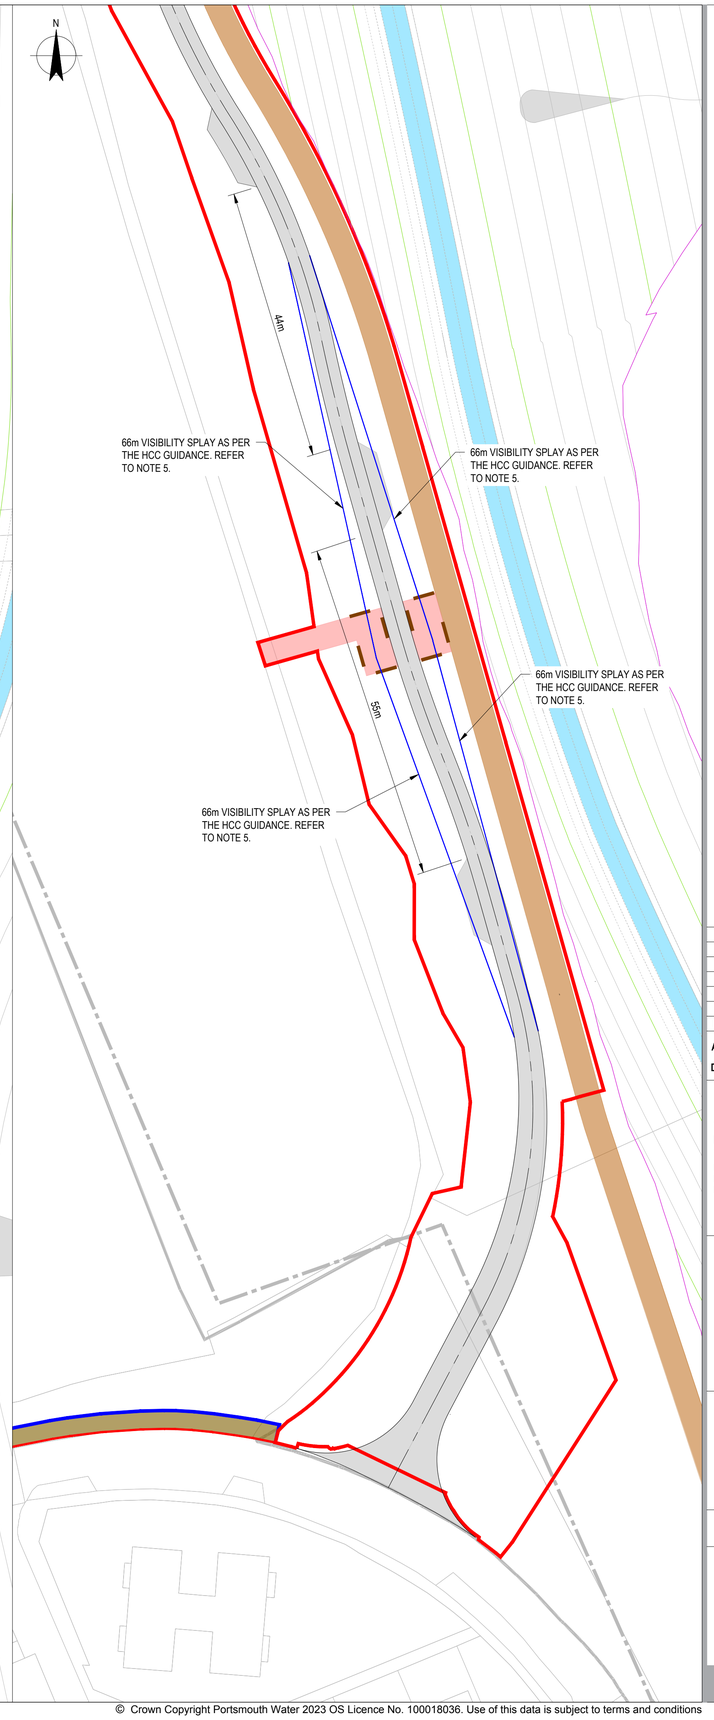

NOTES

1. ALL DIMENSIONS ARE IN MILLIMETERS UNLESS NOTED OTHERWISE (UNO).
2. ALL LEVELS ARE IN METRES TO ORDNANCE DATUM UNO.
3. ALL CO-ORDINATES ARE RELATIVE TO OS NATIONAL GRID.
4. SET-BACK X-DISTANCE SHALL BE 3m FOR EQUESTRIANS. THE Y-DISTANCE FOR EQUESTRIAN CROSSINGS OF CARRIAGEWAYS SHALL BE AS FOLLOWS:

DESIGN SPEED (mph)	15	20	25	30	35	40	45
Y-DISTANCE (m)	49	66	84	105	126	146	216

LEGEND

- CROSSING VISIBILITY SPLAYS
- SOUTHERN MAINTENANCE TRACK
- SOUTHERN ACCESS ROAD
- EMBANKMENT CREST TRACK
- EQUESTRIAN CROSSING
- SITE BOUNDARY
- RESERVED MATTERS APPLICATION BOUNDARY
- OWNERSHIP BOUNDARY
- MAIN EMBANKMENT BOUNDARY
- MAJOR CONTOURS (0.5m)
- MINOR CONTOURS (0.1m)
- EMBANKMENT SLOPE

KEY PLAN

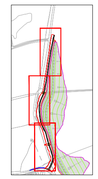

0 5 10 15 20 25m

SCALE 1:500 AT ORIGINAL SIZE

Rev	Description	Checked	Approved	Date
P03	PHASE 4 PLANNING SUBMISSION	LS	KJB	12.08.26
P02	PHASE 4 PLANNING SUBMISSION	DL	TG	28.05.26
P01	PHASE 4 PLANNING SUBMISSION	DL	TG	06.02.26

Author FJ **Drafting Check** DL

Designer LG **Design Check** DL

Telephone: Havant (023) 9249 9888
Fax: Havant (023) 9245 3632
Website: www.portsmouthwater.co.uk
Registered Office: PO Box 8 West Street
Havant Hampshire PO9 1LG
REGISTERED IN ENGLAND No. 2536455

Portsmouth Water

Future Water MJJV Ltd

GHD

Project No. 12547181

Client PORTSMOUTH WATER

Project HAVANT THICKET RESERVOIR

Status FOR COORDINATION

Drawing Title SOUTHERN ACCESS ROAD CROSSING POINTS VISIBILITY SPLAYS AND PASSING PLACE INTERVAL DIMENSIONS

Size A1

Drawing No. HTR-GHD-P4-SA-DR-T-0029

Rev P03

Plot Date: 1 June 2026 - 3:47 PM Plotted by: Franz Alexis Juanico File Name: C:\ADSK\ACCDocs\GHD Services Pty Ltd\12547181 - Havant Thicket Reservoir\Project Data & Docs\WIP (S0)\GHD Engineers\Civil & Roads (7)\Models\AutoCAD\HTR-GHD-P4-SA-DR-T-0029.dwg

© Crown Copyright Portsmouth Water 2023 OS Licence No. 100018036. Use of this data is subject to terms and conditions