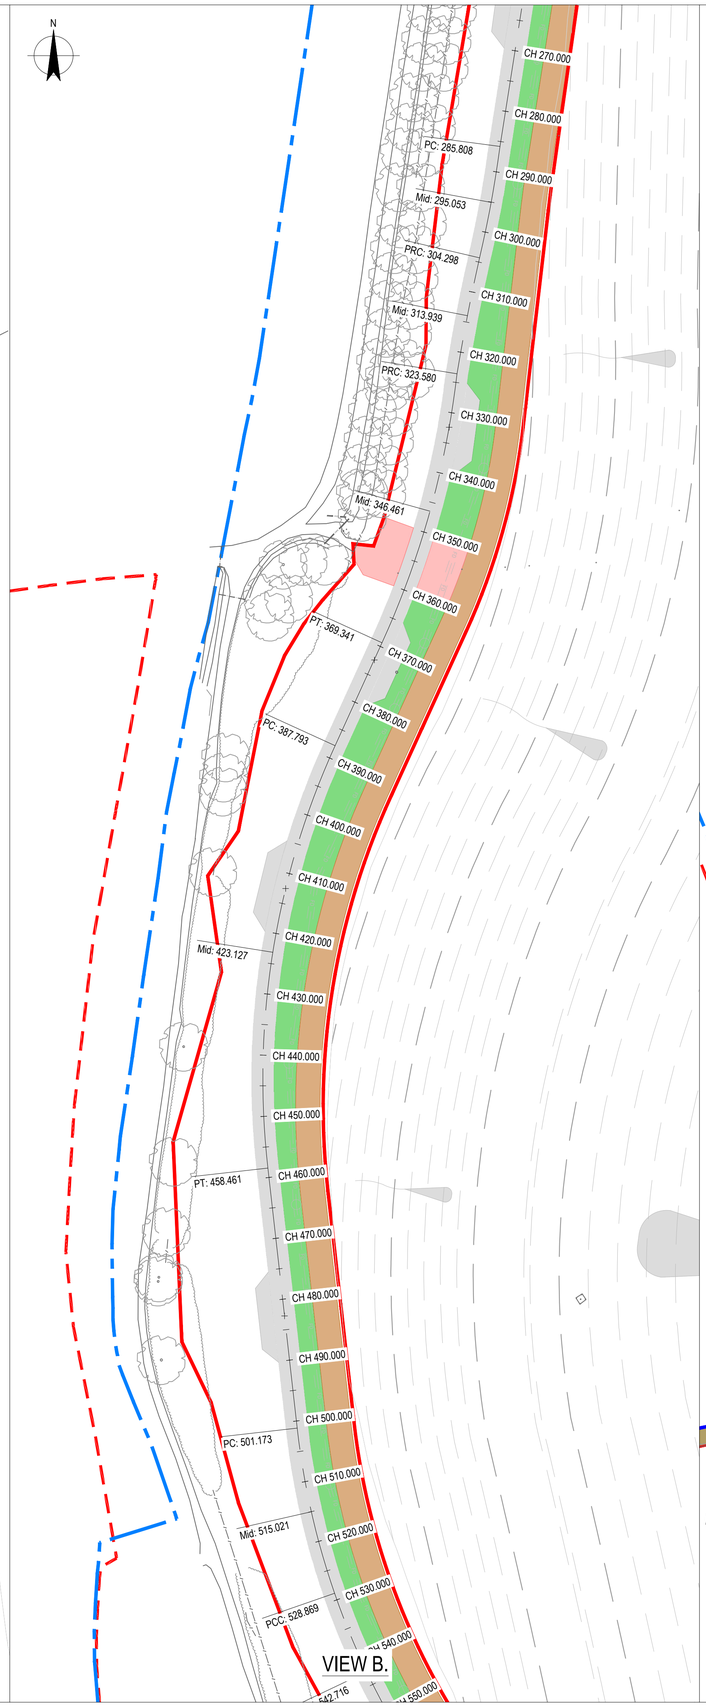

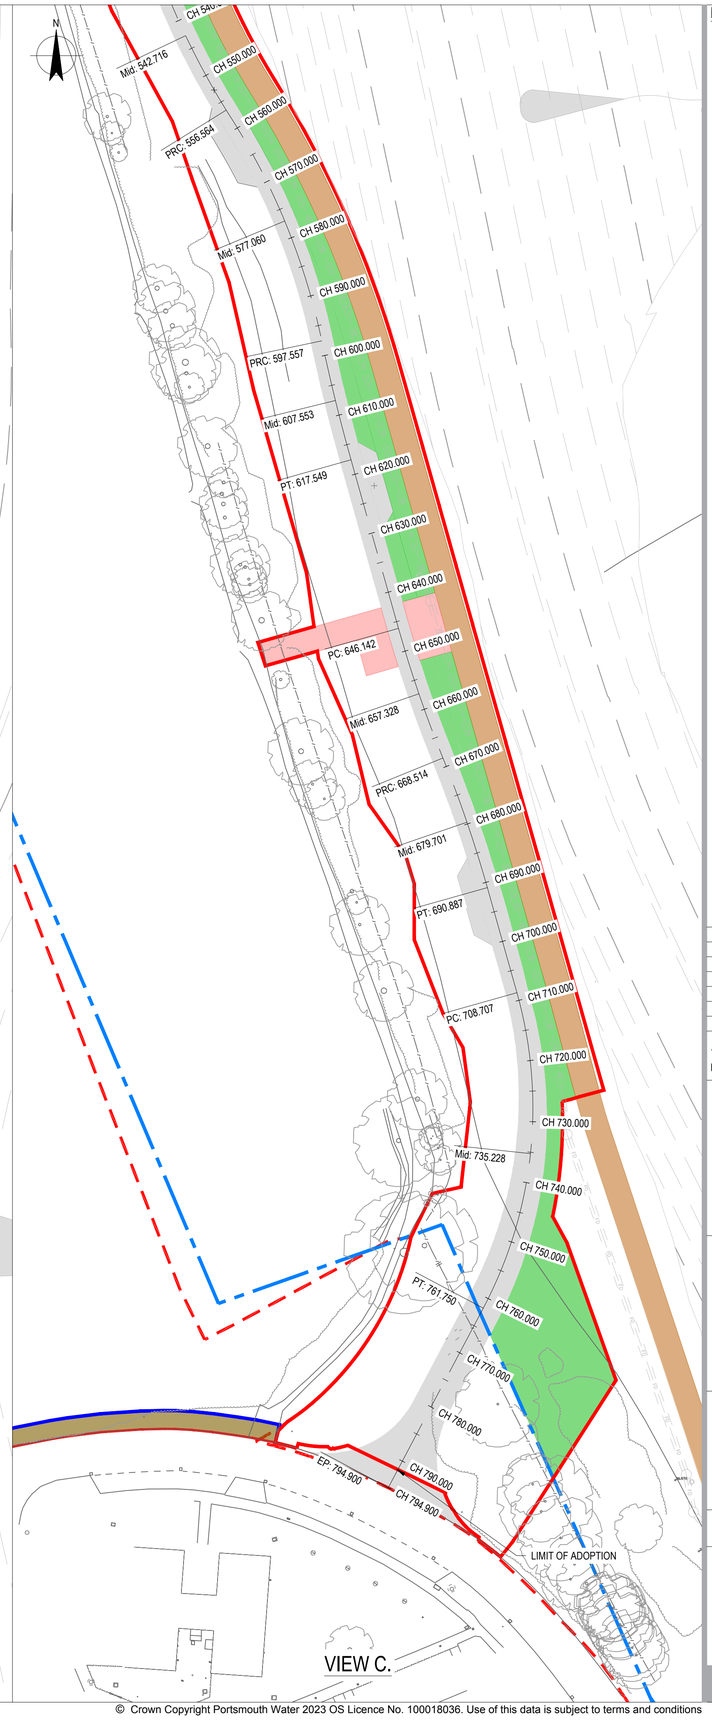

NOTES

1. ALL DIMENSIONS ARE IN MILLIMETERS UNLESS NOTED OTHERWISE (UNO).
2. ALL LEVELS ARE IN METRES TO ORDNANCE DATUM UNO.
3. ALL CO-ORDINATES ARE RELATIVE TO OS NATIONAL GRID.
4. TREE ROOTS ADJACENT TO SOUTHERN ACCESS ROAD TO BE PRESERVED DURING CONSTRUCTION.
5. DRAINAGE OF SOUTHERN ACCESS ROAD IS SHOWN INDICATIVELY. SIZES OF CONDUITS AND MANHOLES TO BE CONFIRMED IN LATER STAGES.
6. SURFACE COURSE AGGREGATE TO BE PROVIDED WITH A MINIMUM POLISHED STONE VALUE (PSV) OF 60, TESTED IN ACCORDANCE WITH BS EN 1097-8, TO ENSURE ADEQUATE SKID RESISTANCE.

REFERENCE DRAWINGS:

HTR-GHD-P4-SA-DR-T-0014	- LONG SECTION SHEET 1
HTR-GHD-P4-SA-DR-T-0015	- LONG SECTION SHEET 2
HTR-GHD-P4-SA-DR-T-0016-22	- CROSS SECTIONS

KEY

- SOUTHERN ACCESS ROAD
- SOUTHERN MAINTENANCE TRACK
- EQUESTRIAN CROSSING
- RESERVED MATTERS APPLICATION BOUNDARY
- SITE BOUNDARY
- PORTSMOUTH WATER LAND OWNERSHIP BOUNDARY
- COFFEY EMBANKMENT EXTENTS
- EMBANKMENT SLOPE
- GRASSED

CH	CHAINAGE OF ALIGNMENT
PC	POINT OF CURVATURE
PT	POINT OF TANGENCY
PI	POINT OF INTERSECTION

KEY PLAN

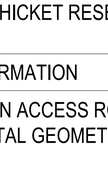

0 5 10 15 20 25m

SCALE 1:500 AT ORIGINAL SIZE

Rev	Description	Checked	Approved	Date
P04	PHASE 4 PLANNING SUBMISSION	LS	KJB	12.08.26
P03	PHASE 4 PLANNING SUBMISSION	DL	TG	04.06.26
P02	PHASE 4 PLANNING SUBMISSION	DL	TG	28.05.26
P01	PHASE 4 PLANNING SUBMISSION	DL	TG	06.02.26

Author FJ **Drafting Check** DL

Designer LG **Design Check** DL

Telephone: Havant (023) 9249 9888
Fax: Havant (023) 9245 3632
Website: www.portsmouthwater.co.uk
Registered Office: PO Box 8 West Street
Havant Hampshire PO9 1LG
REGISTERED IN ENGLAND No. 2536455

Portsmouth Water

Future Water MJJV Ltd

GHD

Project No. 12547181

Client PORTSMOUTH WATER

Project HAVANT THICKET RESERVOIR

Status FOR INFORMATION — Status Code S2

Drawing Title SOUTHERN ACCESS ROAD HORIZONTAL GEOMETRY

Size A1

Drawing No. HTR-GHD-P4-SA-DR-T-0013 — Rev P04

Plot Date: 4 June 2026 - 3:47 PM Plotted by: Franz Alexis Juanico File Name: C:\ADSK\ACCDocs\GHD Services Pty Ltd\12547181 - Havant Thicket Reservoir\Project Data & Docs\WIP (S0)\GHD Engineers\Civil & Roads (7)\Models\AutoCAD\HTR-GHD-P4-SA-DR-T-0013.dwg

© Crown Copyright Portsmouth Water 2023 OS Licence No. 100018036. Use of this data is subject to terms and conditions