

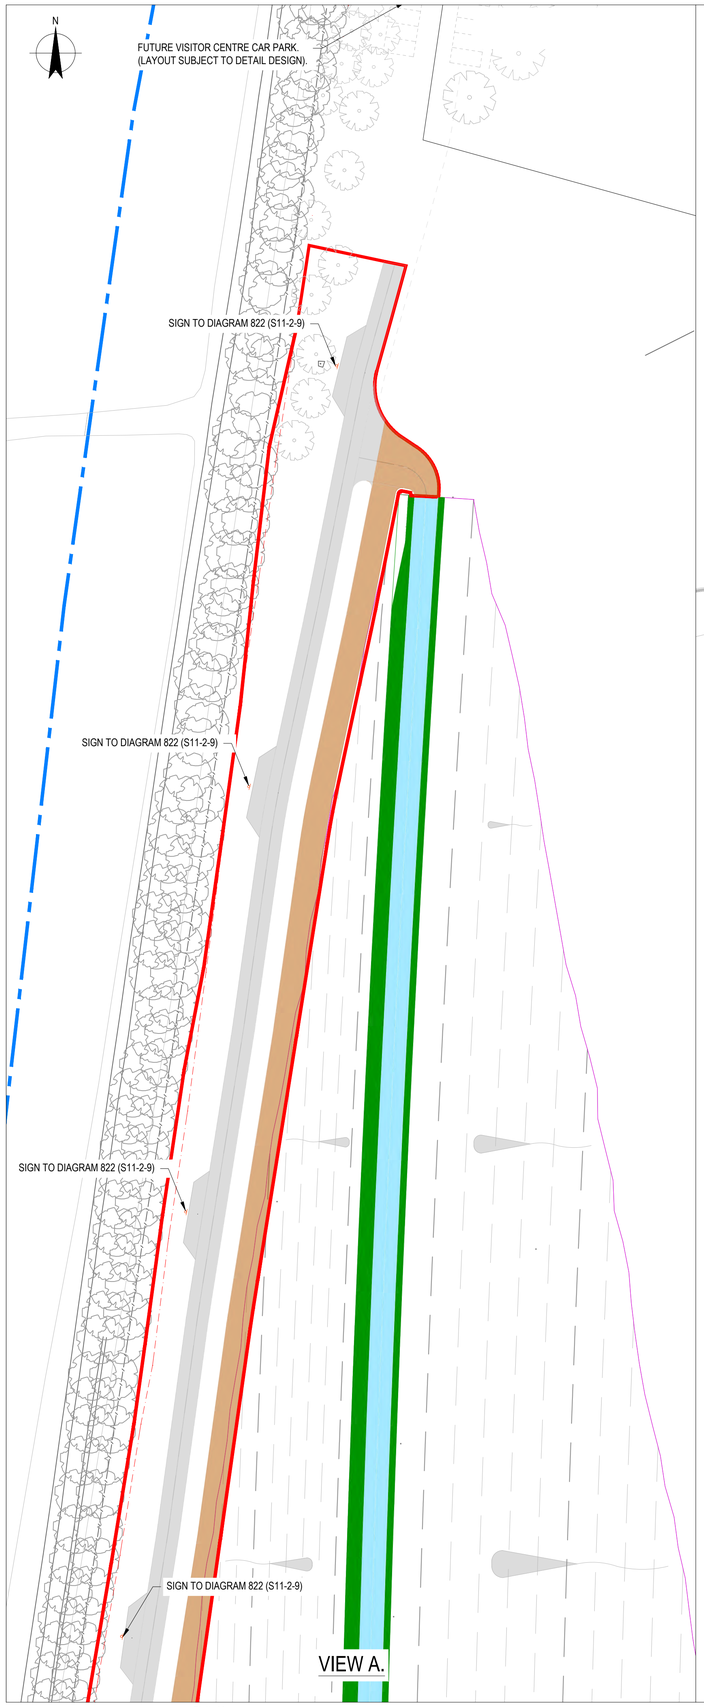


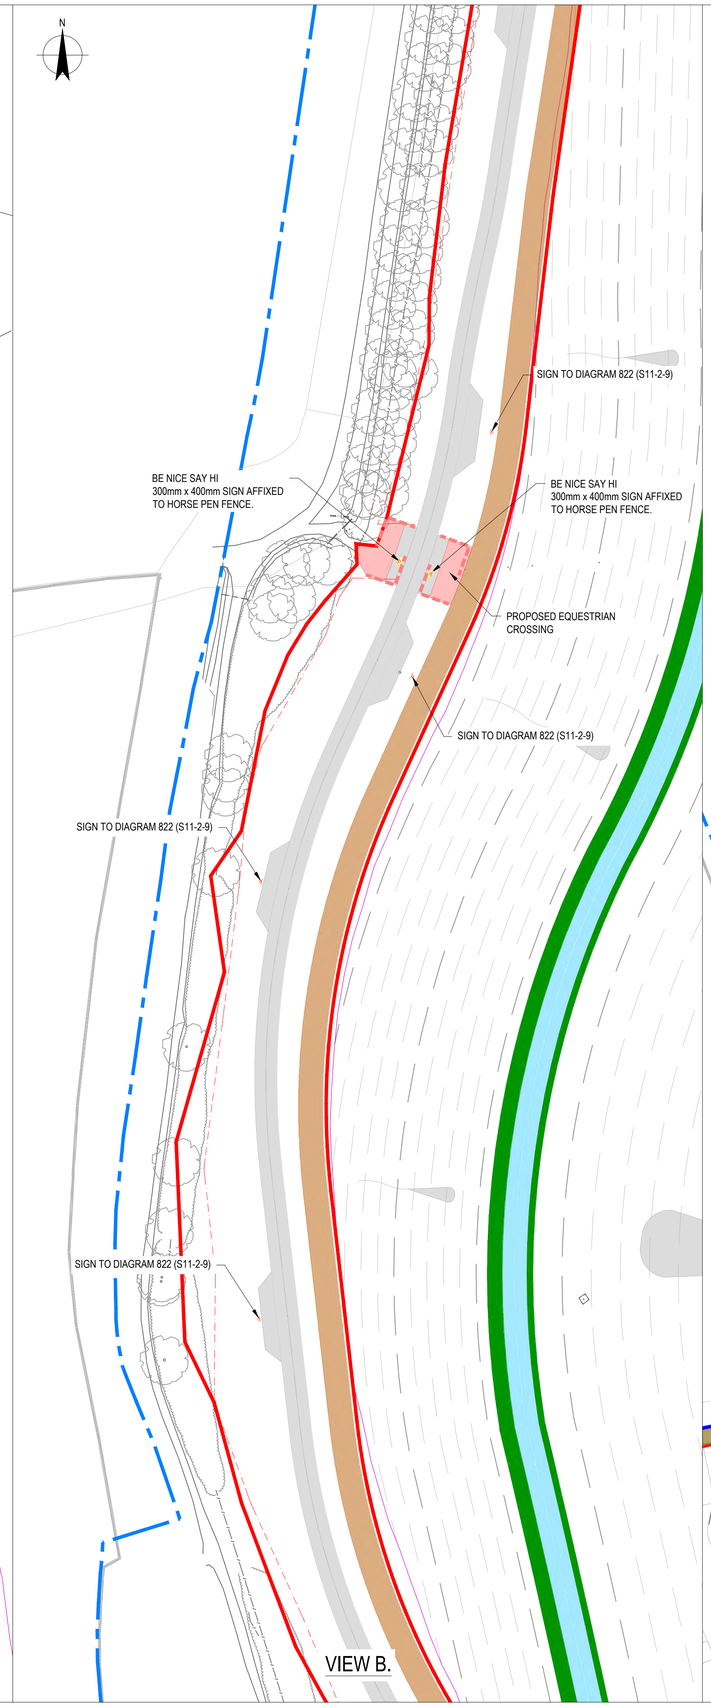

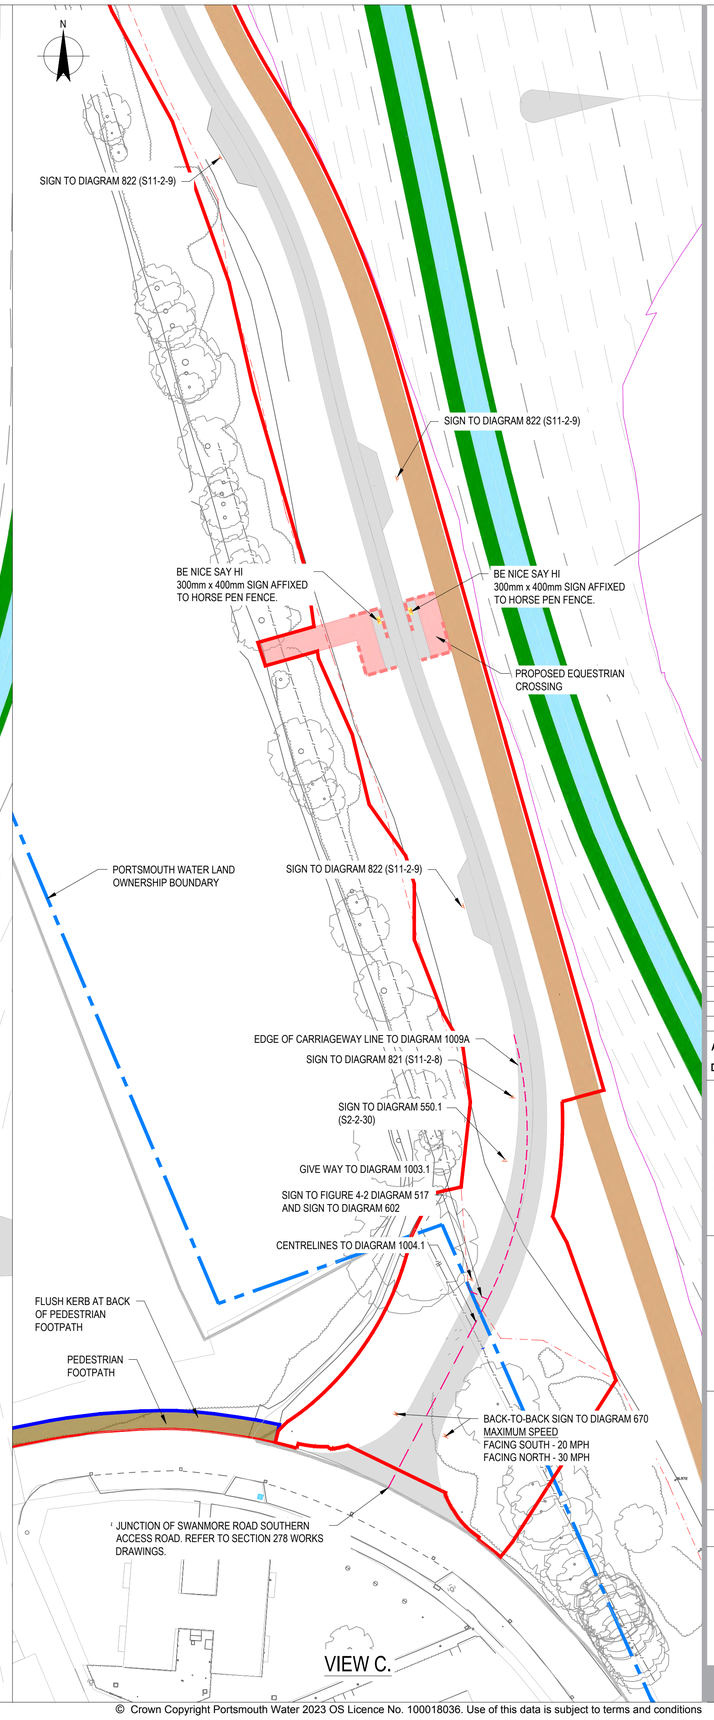

NOTES

1. ALL DIMENSIONS ARE IN MILLIMETERS UNLESS NOTED OTHERWISE (UNO).
2. ALL LEVELS ARE IN METRES TO ORDNANCE DATUM UNO.
3. ALL CO-ORDINATES ARE RELATIVE TO OS NATIONAL GRID.
4. TREE ROOTS ADJACENT TO SOUTHERN ACCESS ROAD TO BE PRESERVED DURING CONSTRUCTION.

REFERENCE DRAWINGS:

HTR-GHD-P4-SA-DR-T-0013	- HORIZONTAL GEOMETRY
HTR-GHD-P4-SA-DR-T-0014	- LONG SECTION SHEET 1
HTR-GHD-P4-SA-DR-T-0015	- LONG SECTION SHEET 2
HTR-GHD-P4-SA-DR-T-0016-22	- CROSS SECTIONS

KEY

- SOUTHERN ACCESS ROAD
- SOUTHERN MAINTENANCE TRACK
- EMBANKMENT CREST TRACK
- GRASSED SHOULDER
- EQUESTRIAN CROSSING
- PLANNING BOUNDARY
- TREE PROTECTION ZONE
- ROAD SIGNS

0 5 10 15 20 25m
SCALE 1:500 AT ORIGINAL SIZE

Rev	Description	Checked	Approved	Date
P03	PHASE 4 PLANNING SUBMISSION	LS	KJB	12.08.26
P02	PHASE 4 PLANNING SUBMISSION	DL	TG	09.06.26
P01	PHASE 4 PLANNING SUBMISSION	DL	TG	04.06.26

Author FJ **Drafting Check** DL
Designer LG **Design Check** DL

Telephone: Havant (023) 9249 9888
Fax: Havant (023) 9245 3632
Website: www.portsmouthwater.co.uk
Registered Office: PO Box 8 West Street
Havant Hampshire PO9 1LG
REGISTERED IN ENGLAND No. 2536455

Portsmouth Water

Future Water MJJV Ltd

GHD

Project No. 12547181

Client PORTSMOUTH WATER

Project HAVANT THICKET RESERVOIR

Status FOR INFORMATION Status Code S2

Drawing Title SOUTHERN ACCESS ROAD - ROAD SIGNS AND MARKINGS

Size A1

Drawing No. HTR-GHD-P4-SA-DR-T-0040 Rev P03

Plot Date: 9 June 2026 - 6:05 PM Plotted by: Franz Alexis Juanico File Name: C:\ADSK\ACCDocs\GHD Services Pty Ltd\12547181 - Havant Thicket Reservoir\Project Data & Docs\WIP (S0)\GHD Engineers\Civil & Roads (7)\Models\AutoCAD\HTR-GHD-P4-SA-DR-T-0040.dwg

© Crown Copyright Portsmouth Water 2023 OS Licence No. 100018036. Use of this data is subject to terms and conditions