


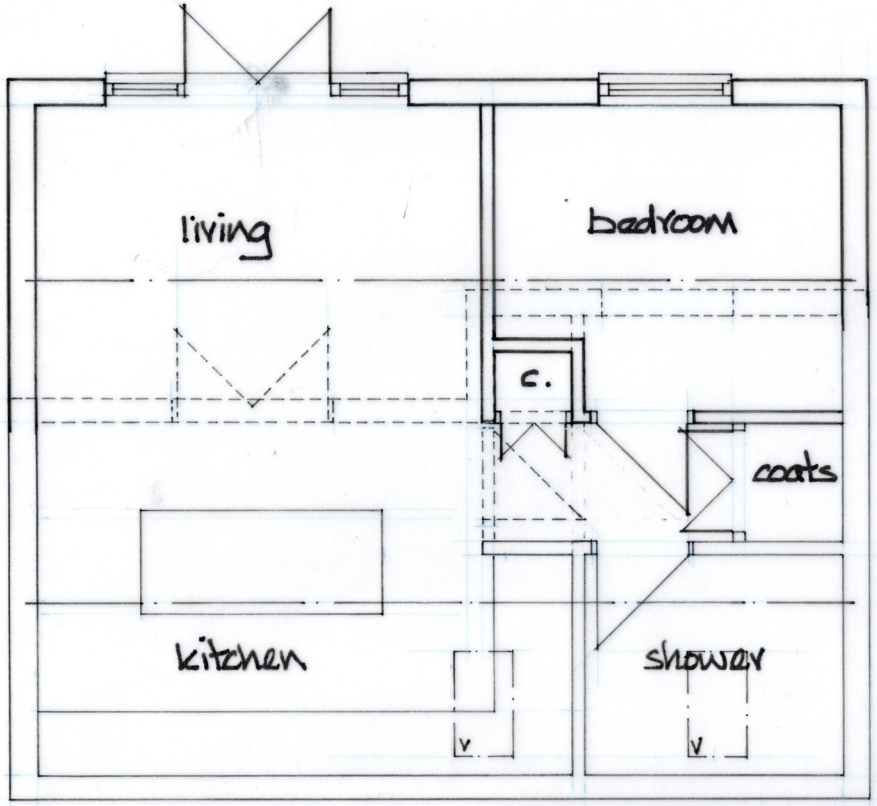



DEREK TREAGUS ASSOCIATES
ARCHITECTURAL SERVICES
Tel: 07956 624094
Email: derek.treagus@gmail.com

Project	EXTENSION TO ANNEXE AT 20 LONDON ROAD, WIDLEY, WATERLOOVILLE, HANTS.
Client	Mr & Mrs Webb
Subject	Planning Drawing Proposed Details
Date: Aug 2026	Scale: 1:50 @ A3
Rev:	Drg. No. **26/536/02**

- **Copyright reserved.**
- **All dimensions are to be site confirmed and should not be scaled unless for Planning purposes.**
- **Verify all queries with the office.**