
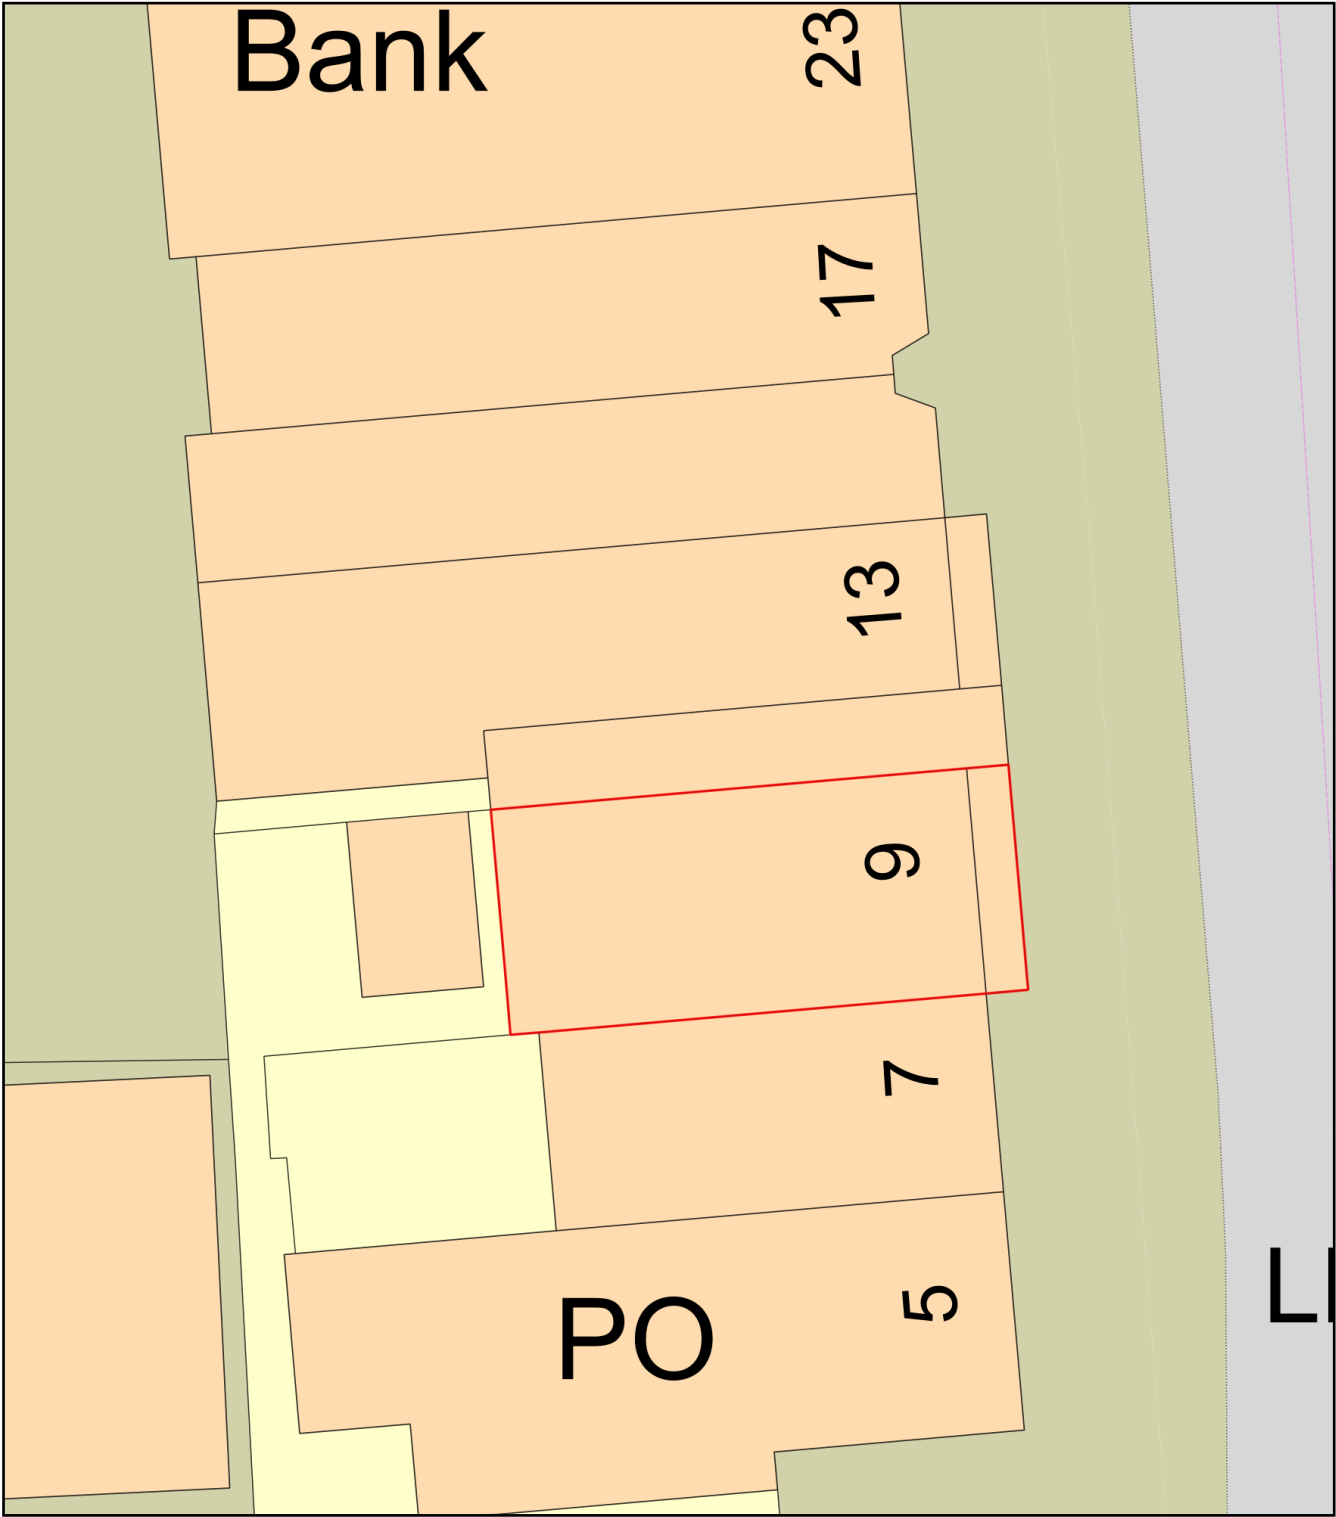


9 Elm Grove

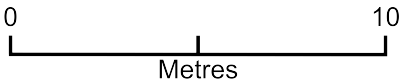

Plan Produced for: Emma Powell

Date Produced: 19 Aug 2026

Plan Reference Number: TQRQM26231112826669

Scale: 1:200 @ A4