




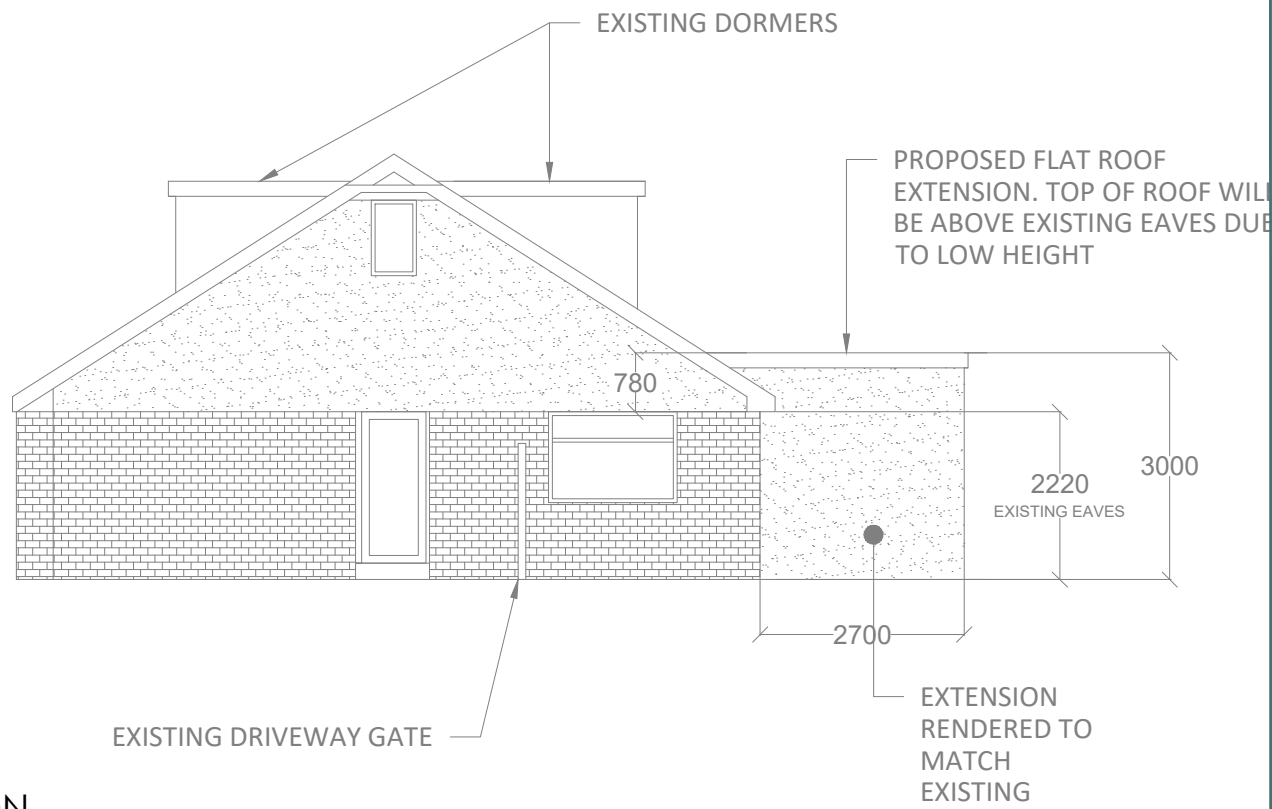

SIDE ELEVATION

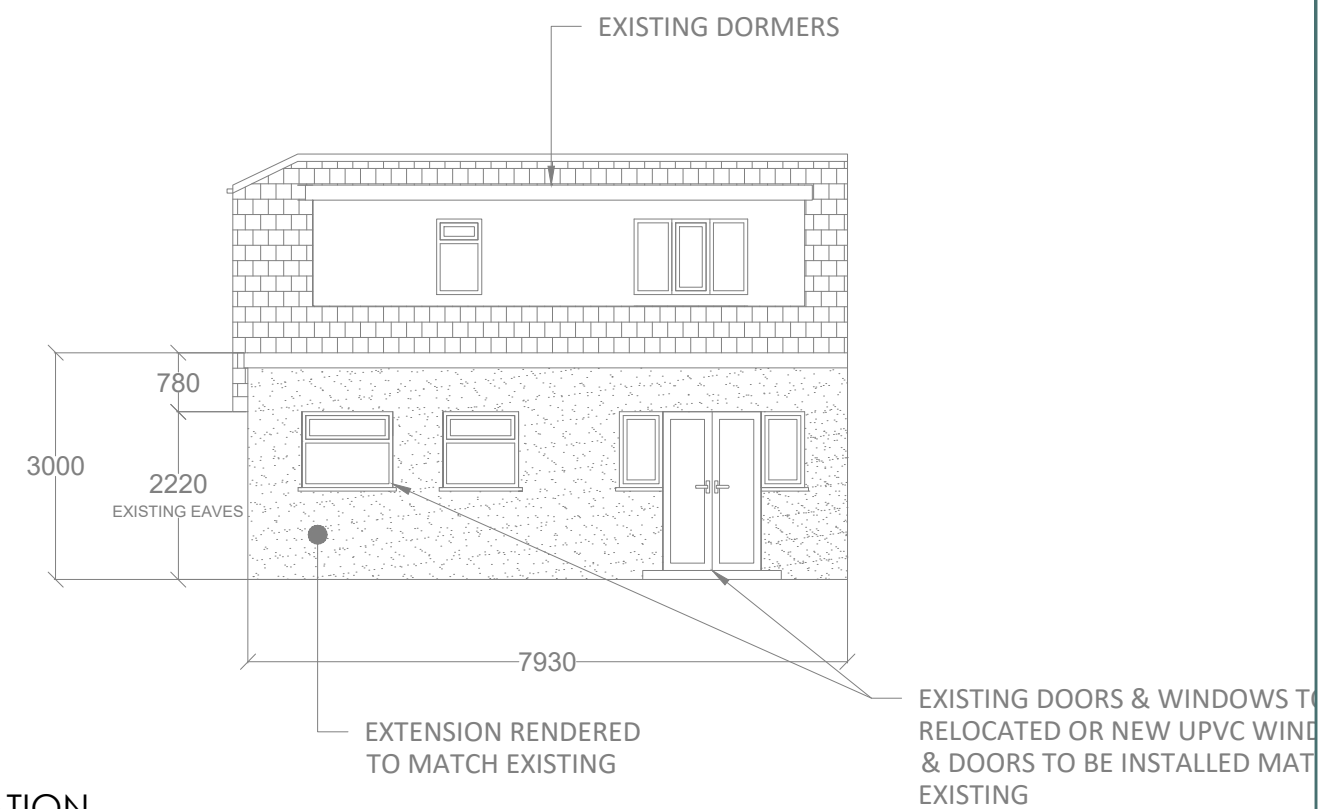

REAR ELEVATION

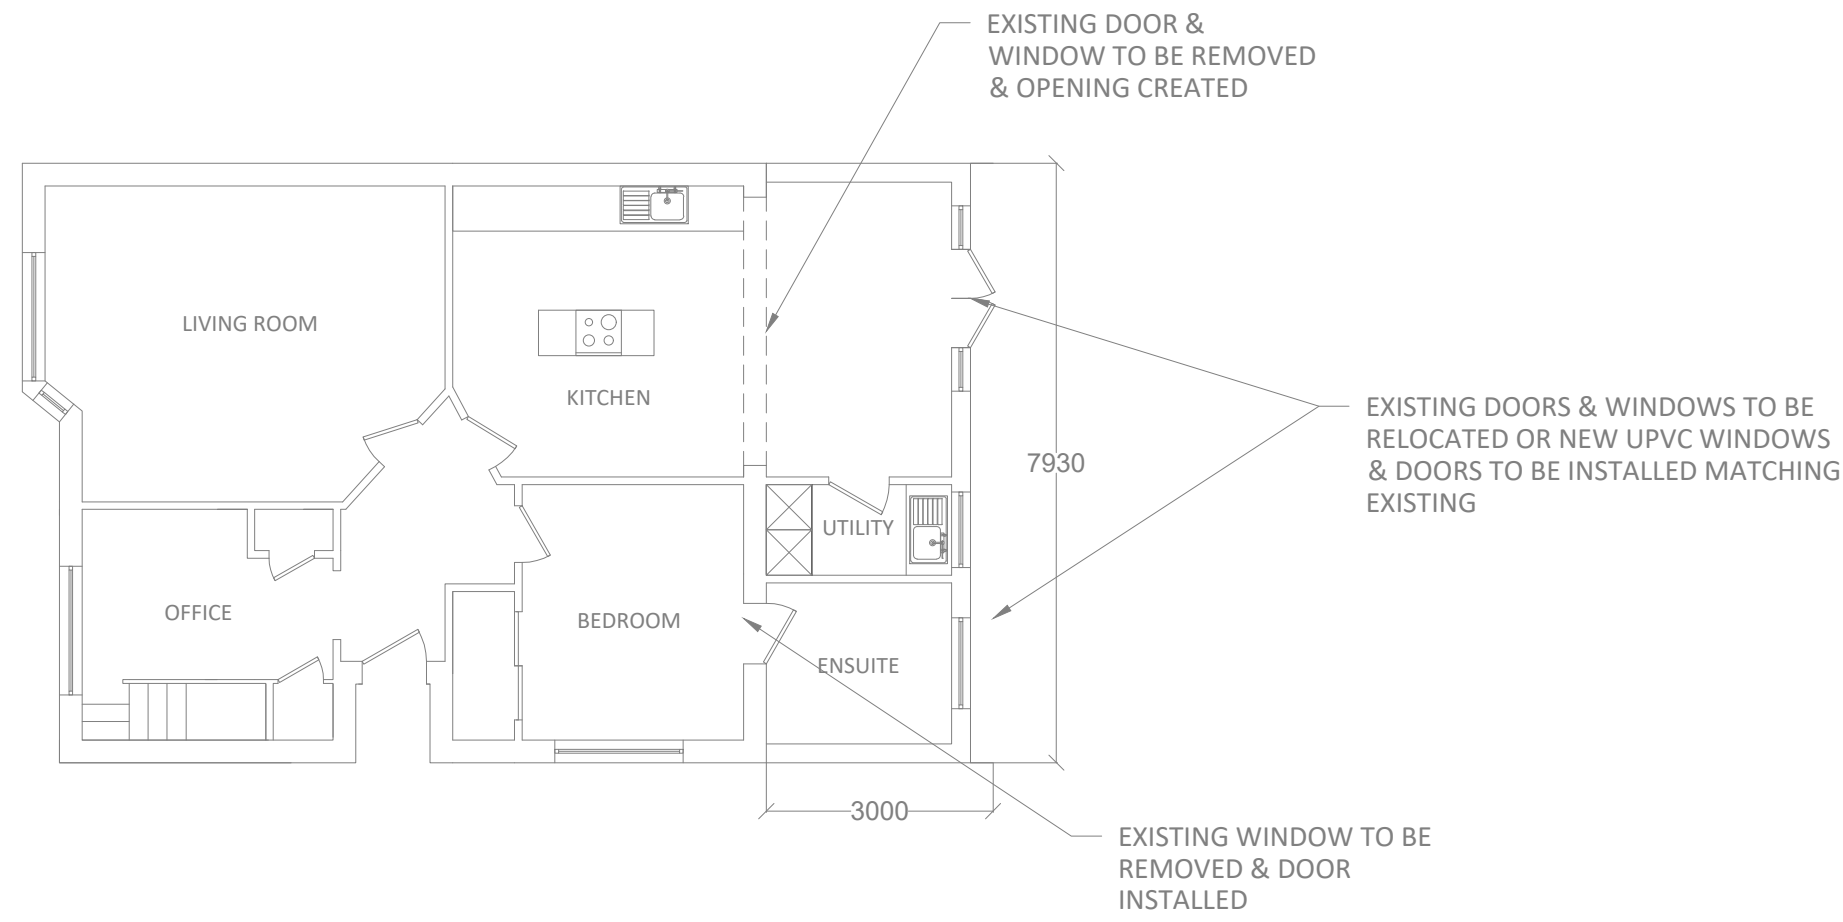

GROUND FLOOR