



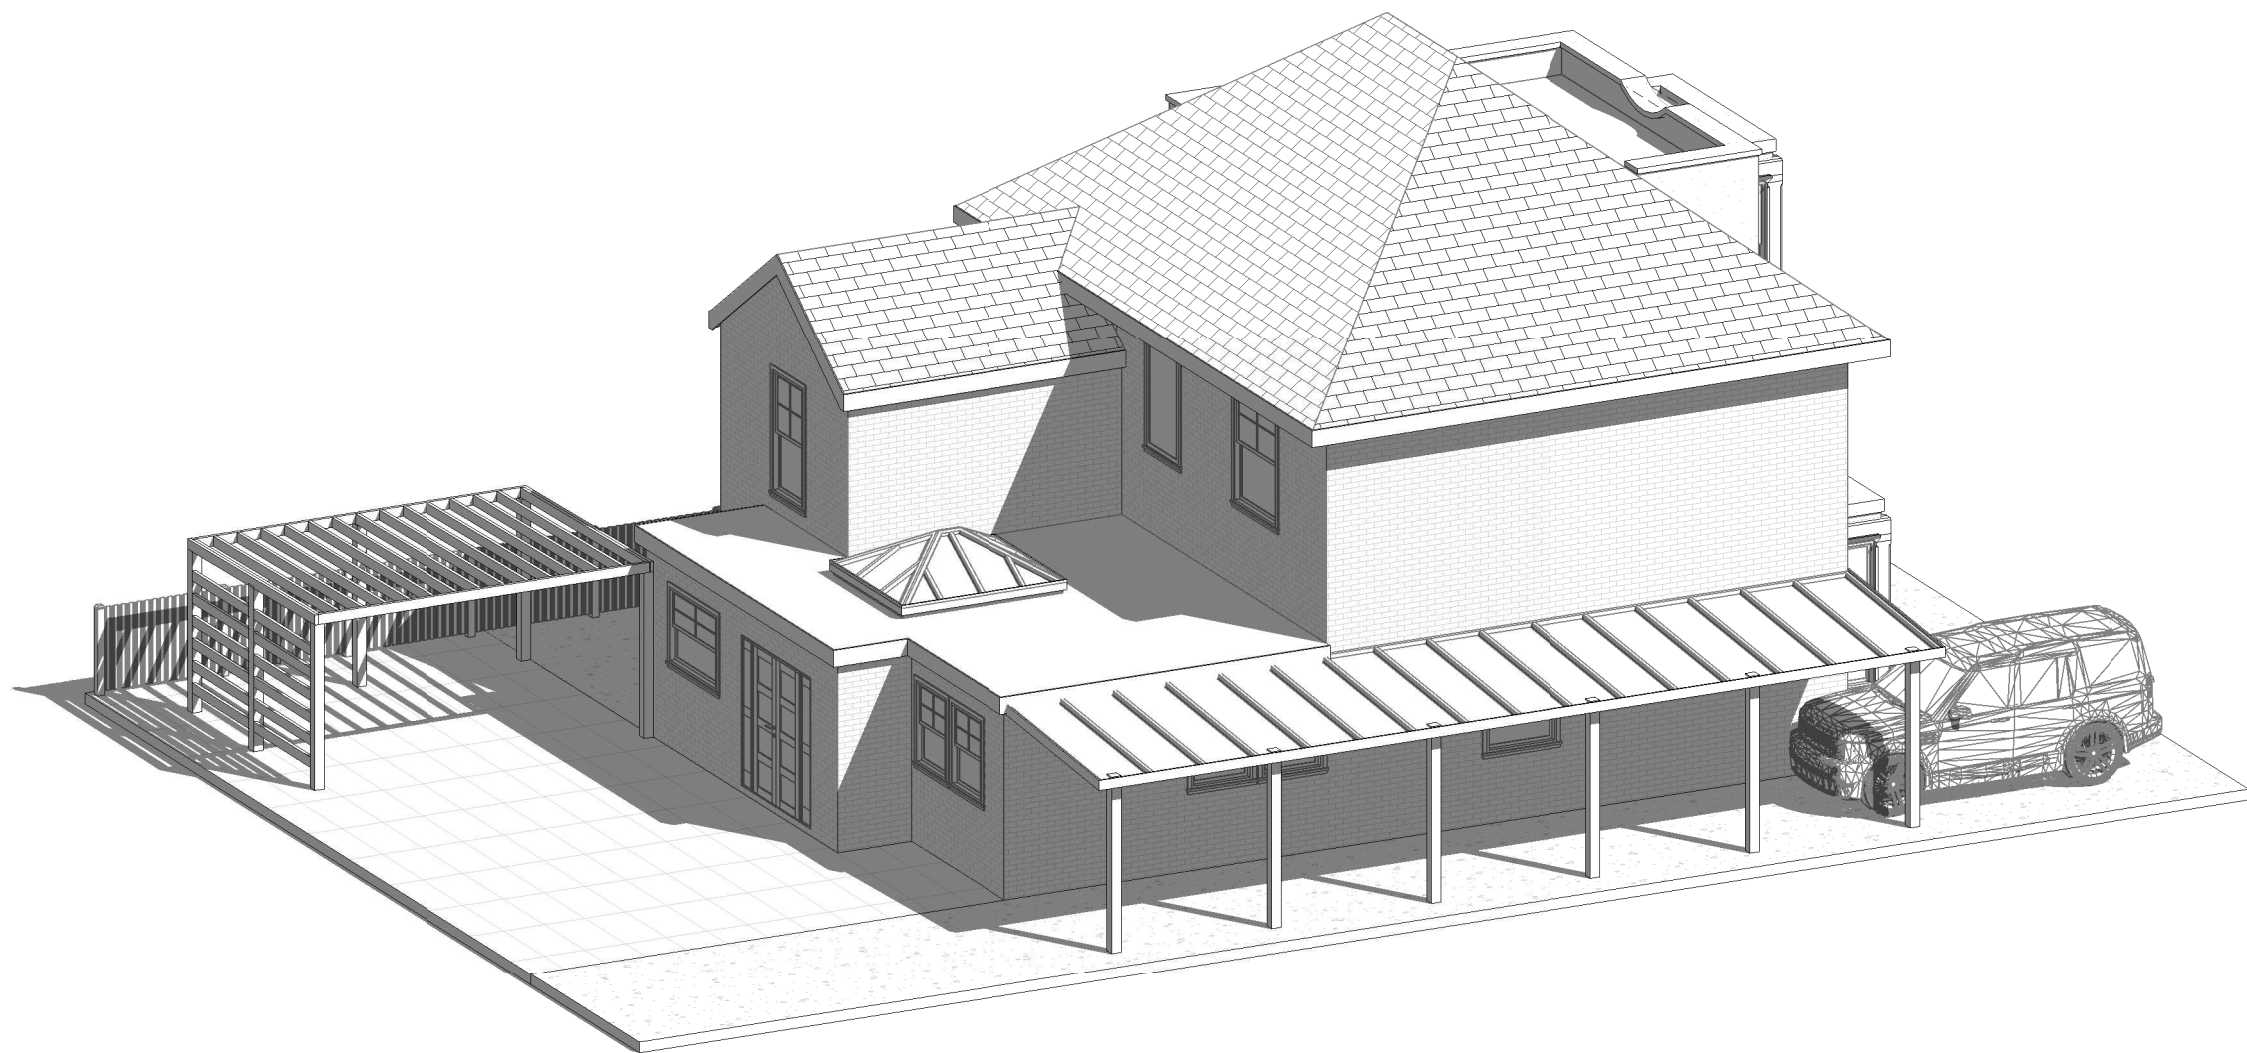

Proposed 3D 3

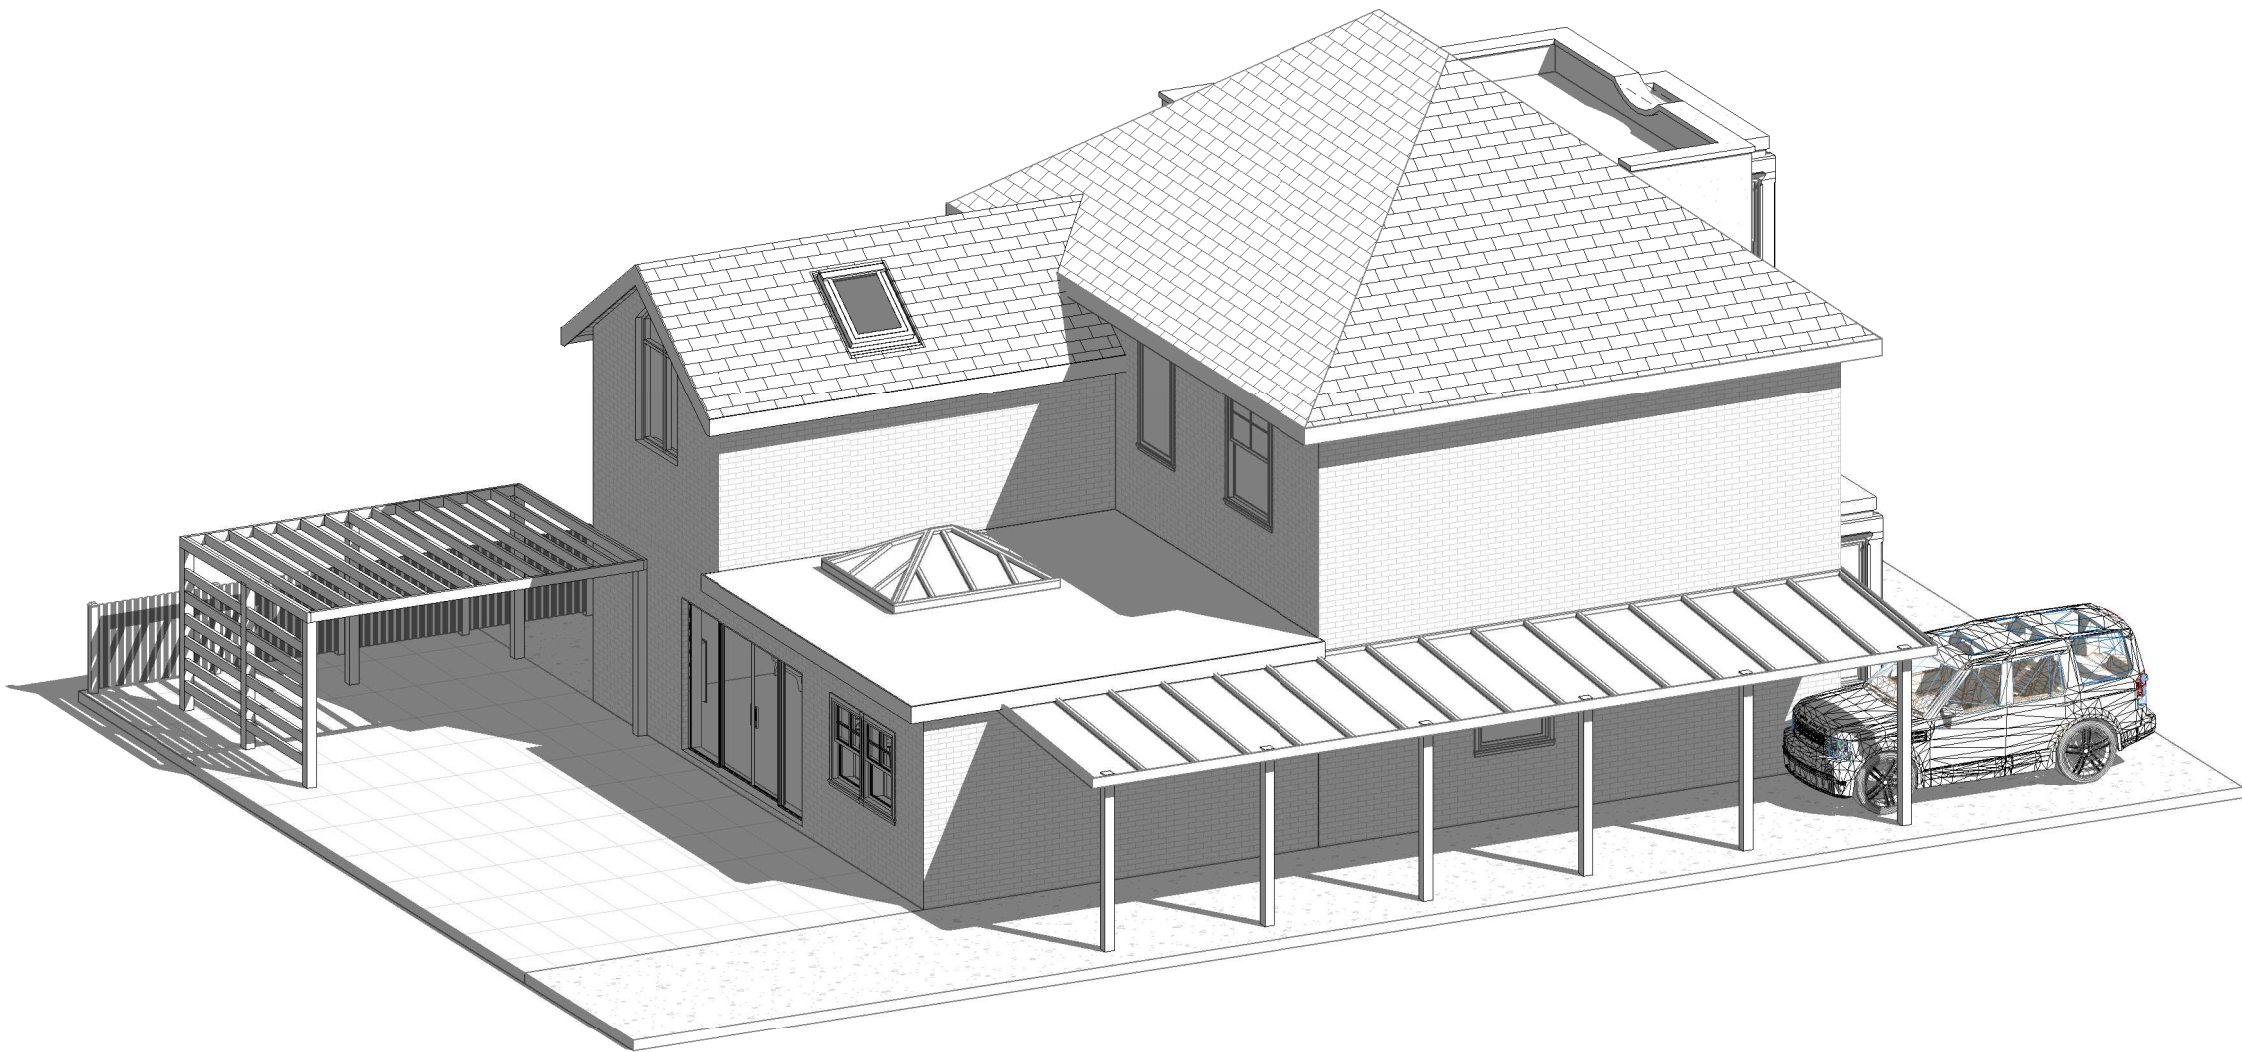

www.parkersdesign.co.uk
info@parkersdesign.co.uk
Tel: 07776 008822

1:500		50
1:200		20
1:100		10
1:50		5

All measurement to be checked on site prior to any commenment

(C) Copyright of Parkers Design (Southern) Limited. Any reproduction of these drawings will require written authority from the copyright owner.

Parkers Design Limited - No.3 - PO9 6AH

PROJECT 63 Southleigh Road
PO9 2QQ

SHEET 3D 3

CLIENT Longden-Thurgood

Date Issue Date Scale (@ A2)

Drawn by SW DRAWING NUMBER

Checked by SR P 7

REV

Project Number