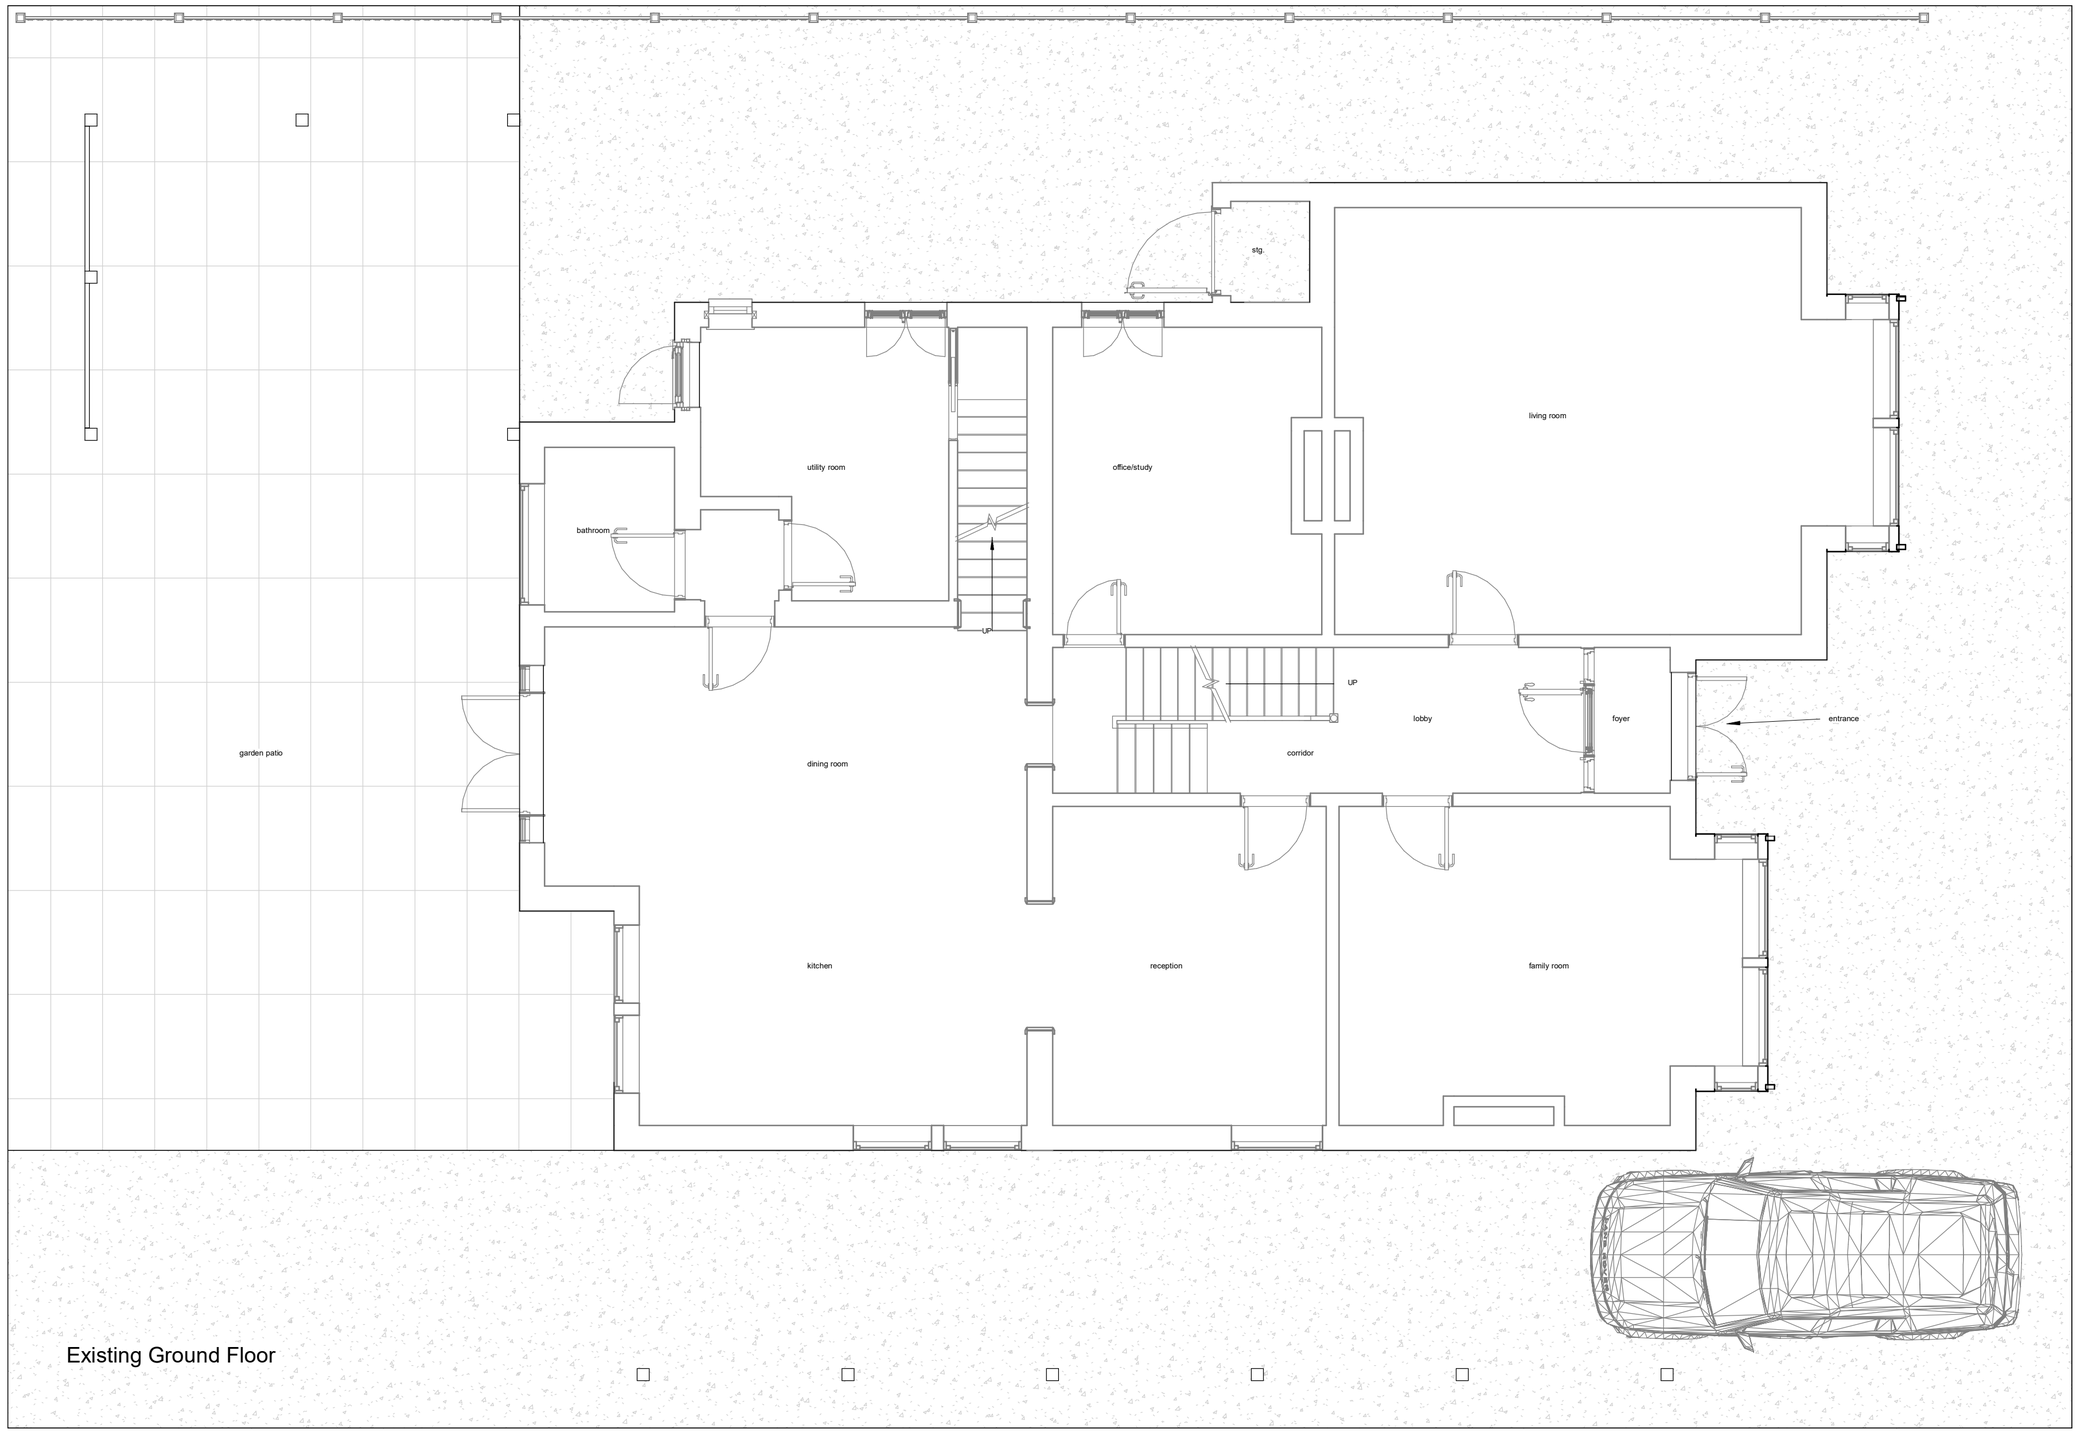


Existing Ground Floor

parkers design

www.parkersdesign.co.uk

info@parkersdesign.co.uk

Tel: 07776 008822

| | |
|---|---|
| 1:500 | 50 |
| 1:200 | 20 |
| 1:100 | 10 |
| 1:50 | 5 |

All measurement to be checked on site prior to any commenment

Parkers Design Limited - No.3 - PO9 6AH

(C) Copyright of Parkers Design (Southern) Limited. Any reprodution of these drawings will require written authority from the copyright owner.

PROJECT 63 Southleigh Road
PO9 2QQ

SHEET Ground Floor - Existing

CLIENT Longden-Thurgood

Date Issue Date

Scale (@ A2) 1 : 50

Drawn by SW

Checked by SR

DRAWING NUMBER P 1

REV

Project Number