


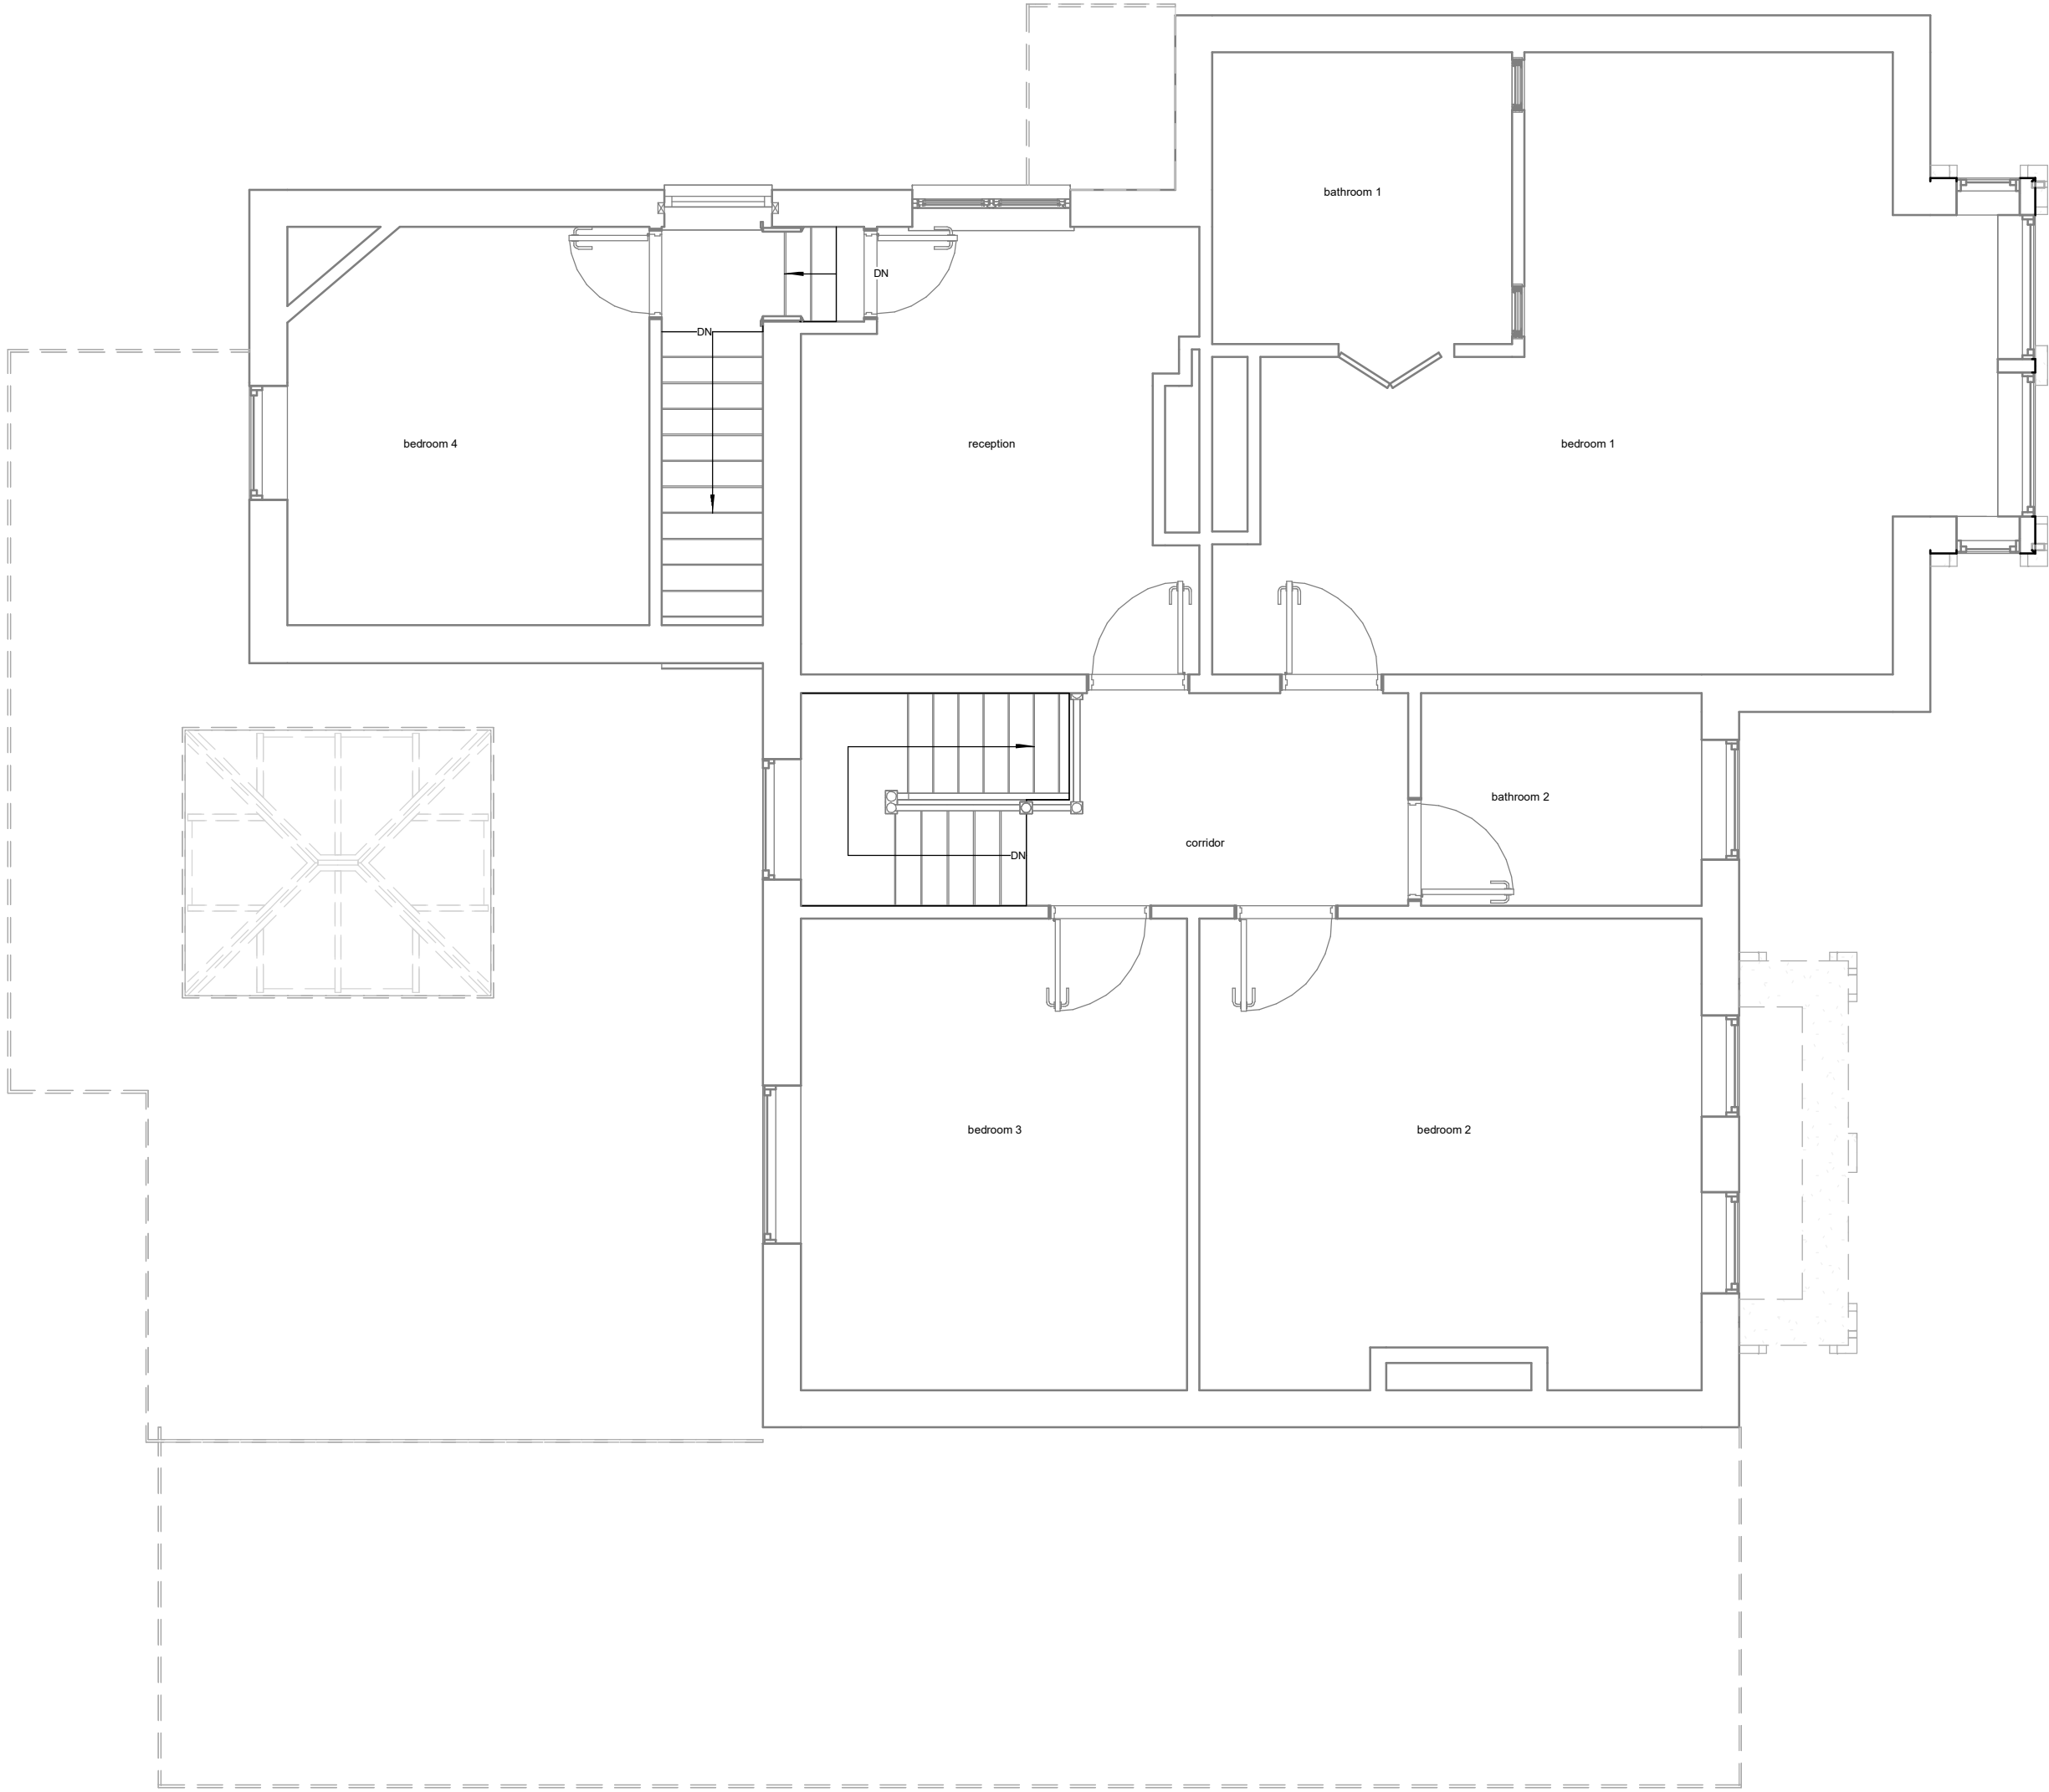

Existing First Floor



www.parkersdesign.co.uk
info@parkersdesign.co.uk
Tel: 07776 008822

1:500		50
1:200		20
1:100		10
1:50		5

All measurement to be checked on site prior to any commenment

(C) Copyright of Parkers Design (Southern) Limited. Any reproduction of these drawings will require written authority from the copyright owner.

Parkers Design Limited - No.3 - PO9 6AH

PROJECT 63 Southleigh Road
PO9 2QQ

SHEET First Floor - Existing

CLIENT Longden-Thurgood			
Date	Issue Date	Scale (@ A2) 1 : 50	
Drawn by	SW	DRAWING NUMBER P 2	REV
Checked by	SR		

Project Number