



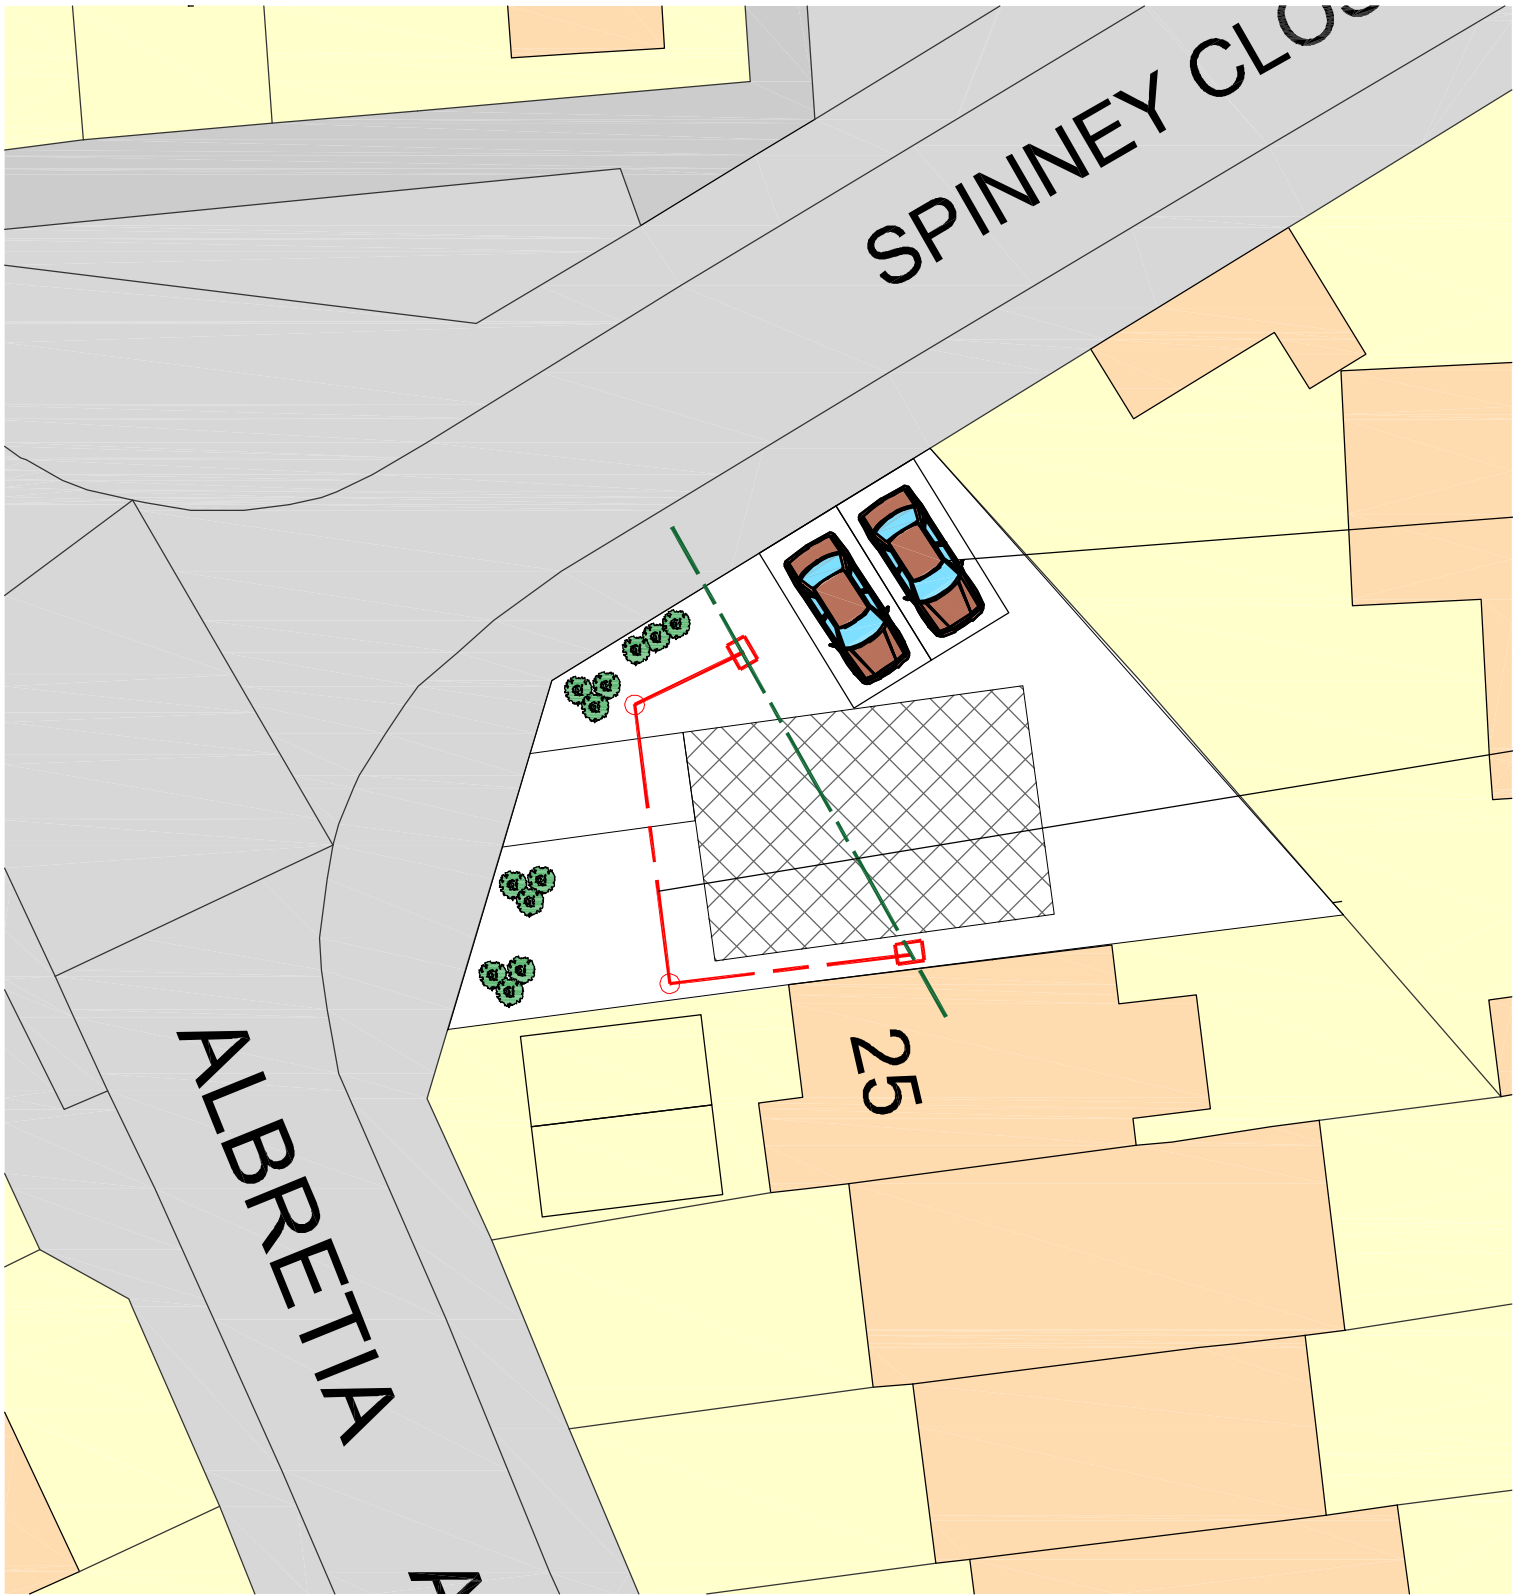

Proposed parking

Proposed sewer diversion

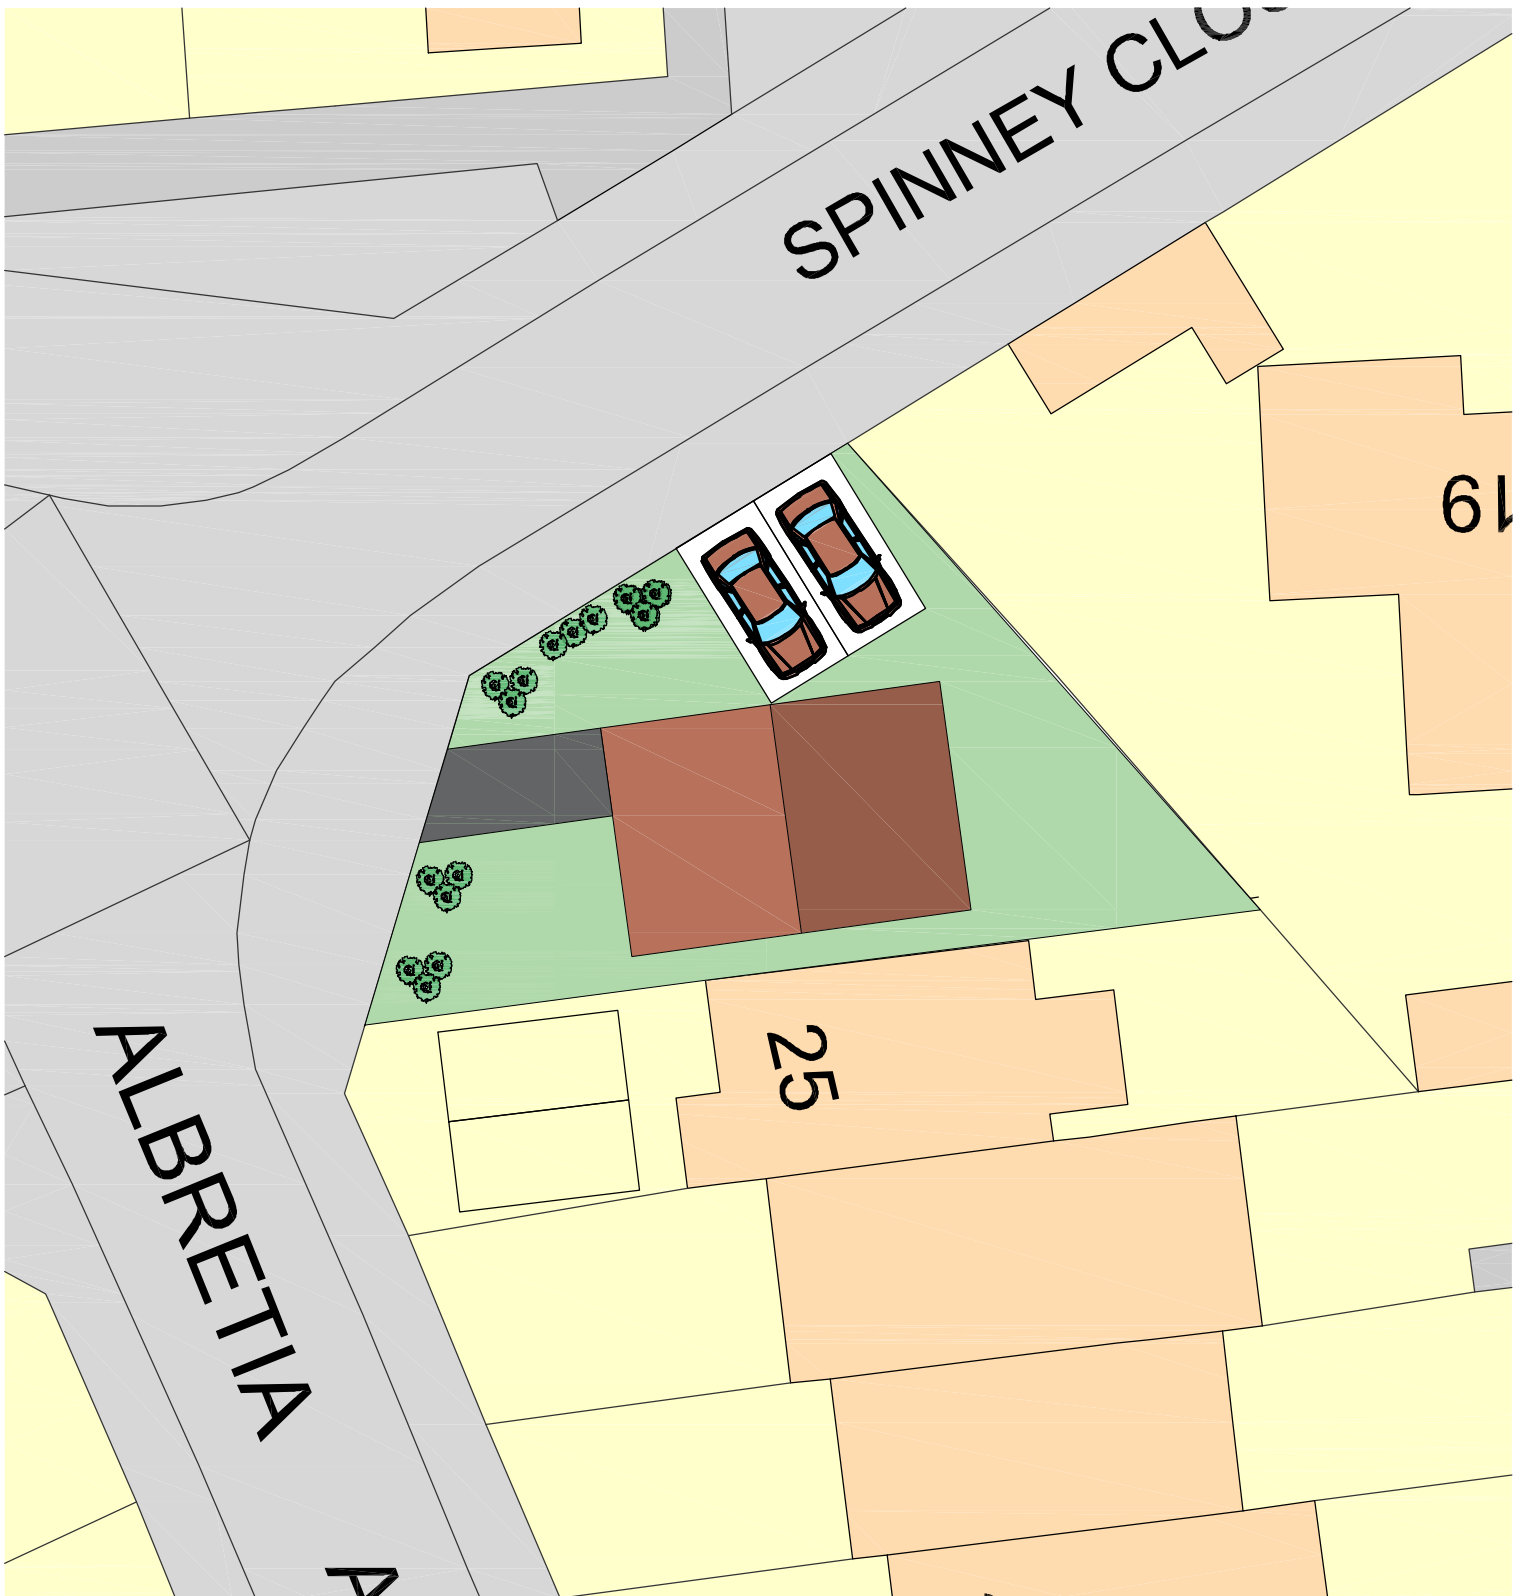

01	Planning update	July 26	CRF	
Revision	Description	Date	DRAWN	
Project: Mr C Spinks 25 Albertia Ave Waterlooville				
Drawing Title: Proposed Dwelling				
Chris Flint Associates Ltd CHARTERED SURVEYORS - PROJECT MANAGERS DEVELOPMENT CONSULTANTS				
Drawn By CF	Date 12/01/26	SHEET SIZE A2	Approved By	Date
CFA	Drawing No. FULL	01	Revision: 01	Scale: 1-200
PLANNING				
BEECHWOOD - 20 QUEENS ROAD - WATERLOOVILLE - PO7 7SB tel: 023 92 432484 Email: chrisflintassociates@gmail.com				