


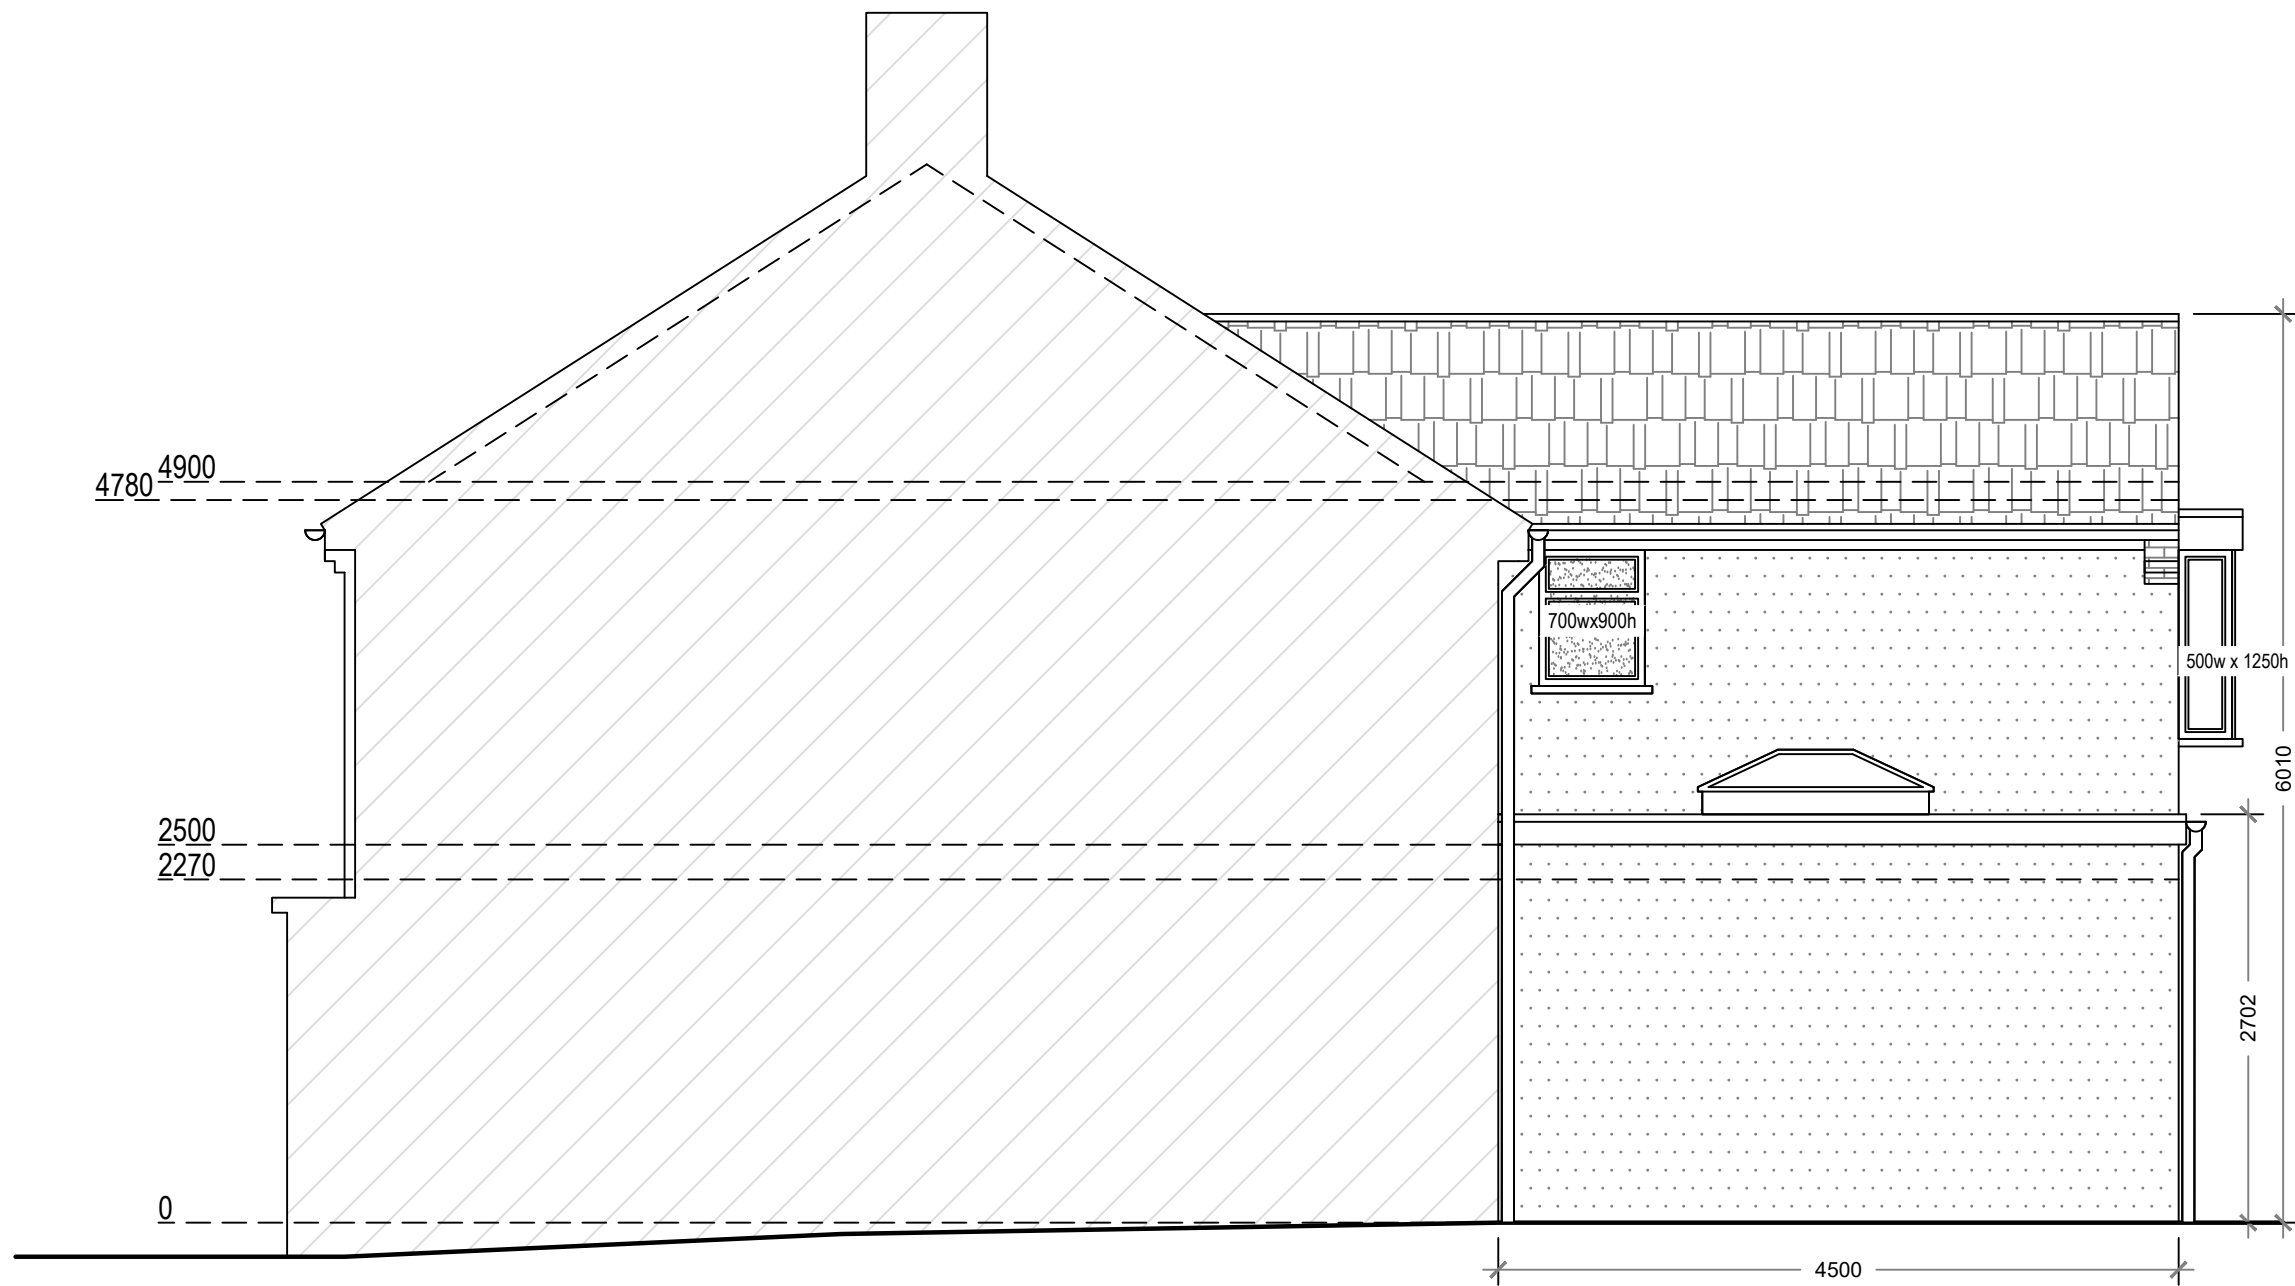

Proposed East Elevation




Proposed North Elevation



Proposed West Elevation



Proposed South Elevation

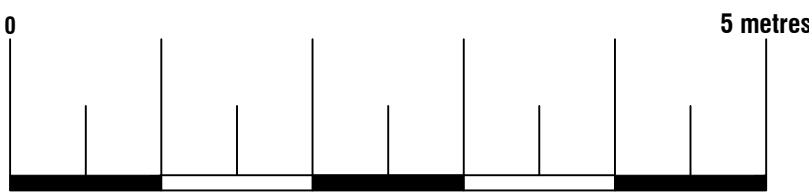

Proposed Materials:
Whole house covered with render
Ground Floor Walls: Render (cavity)
1st Floor Walls: Render (timber)
Loft Gable Walls: Render (timber)
Pitched roof: Tile to match existing
Flat roof: Ply membrane
Windows: Black, double glazed (to match existing)
Existing window: Black painted
Skylights: Size as indicated (not protruding more than 150mm above the existing roof plane)

Arkiplan

ArkiPlan Architectural Ltd • Enquiries@ArkiPlan.co.uk
Lytchett House, 13 Freeland Park, Wareham Road, Poole, Dorset, BH16 6FA

Site	81 Mitchell Road, Havant PO9 3QA	Date	21.07.2026		
		Sheet	26-0809	D05	REV 3
		Job	New Extension		
		Scale	1:50 @A1, 1:100 @A3		
Title Number	HP236967	Title	As Shown		