



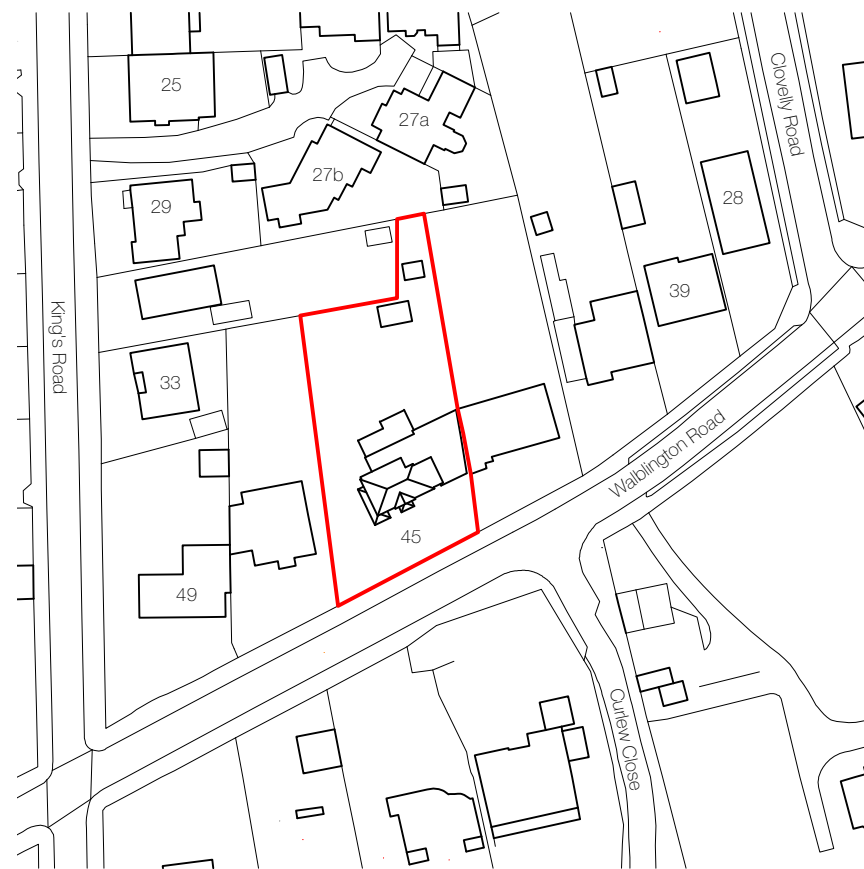

Location Plan 1:1250

0 10m 20m 30m 40m 50m 60m

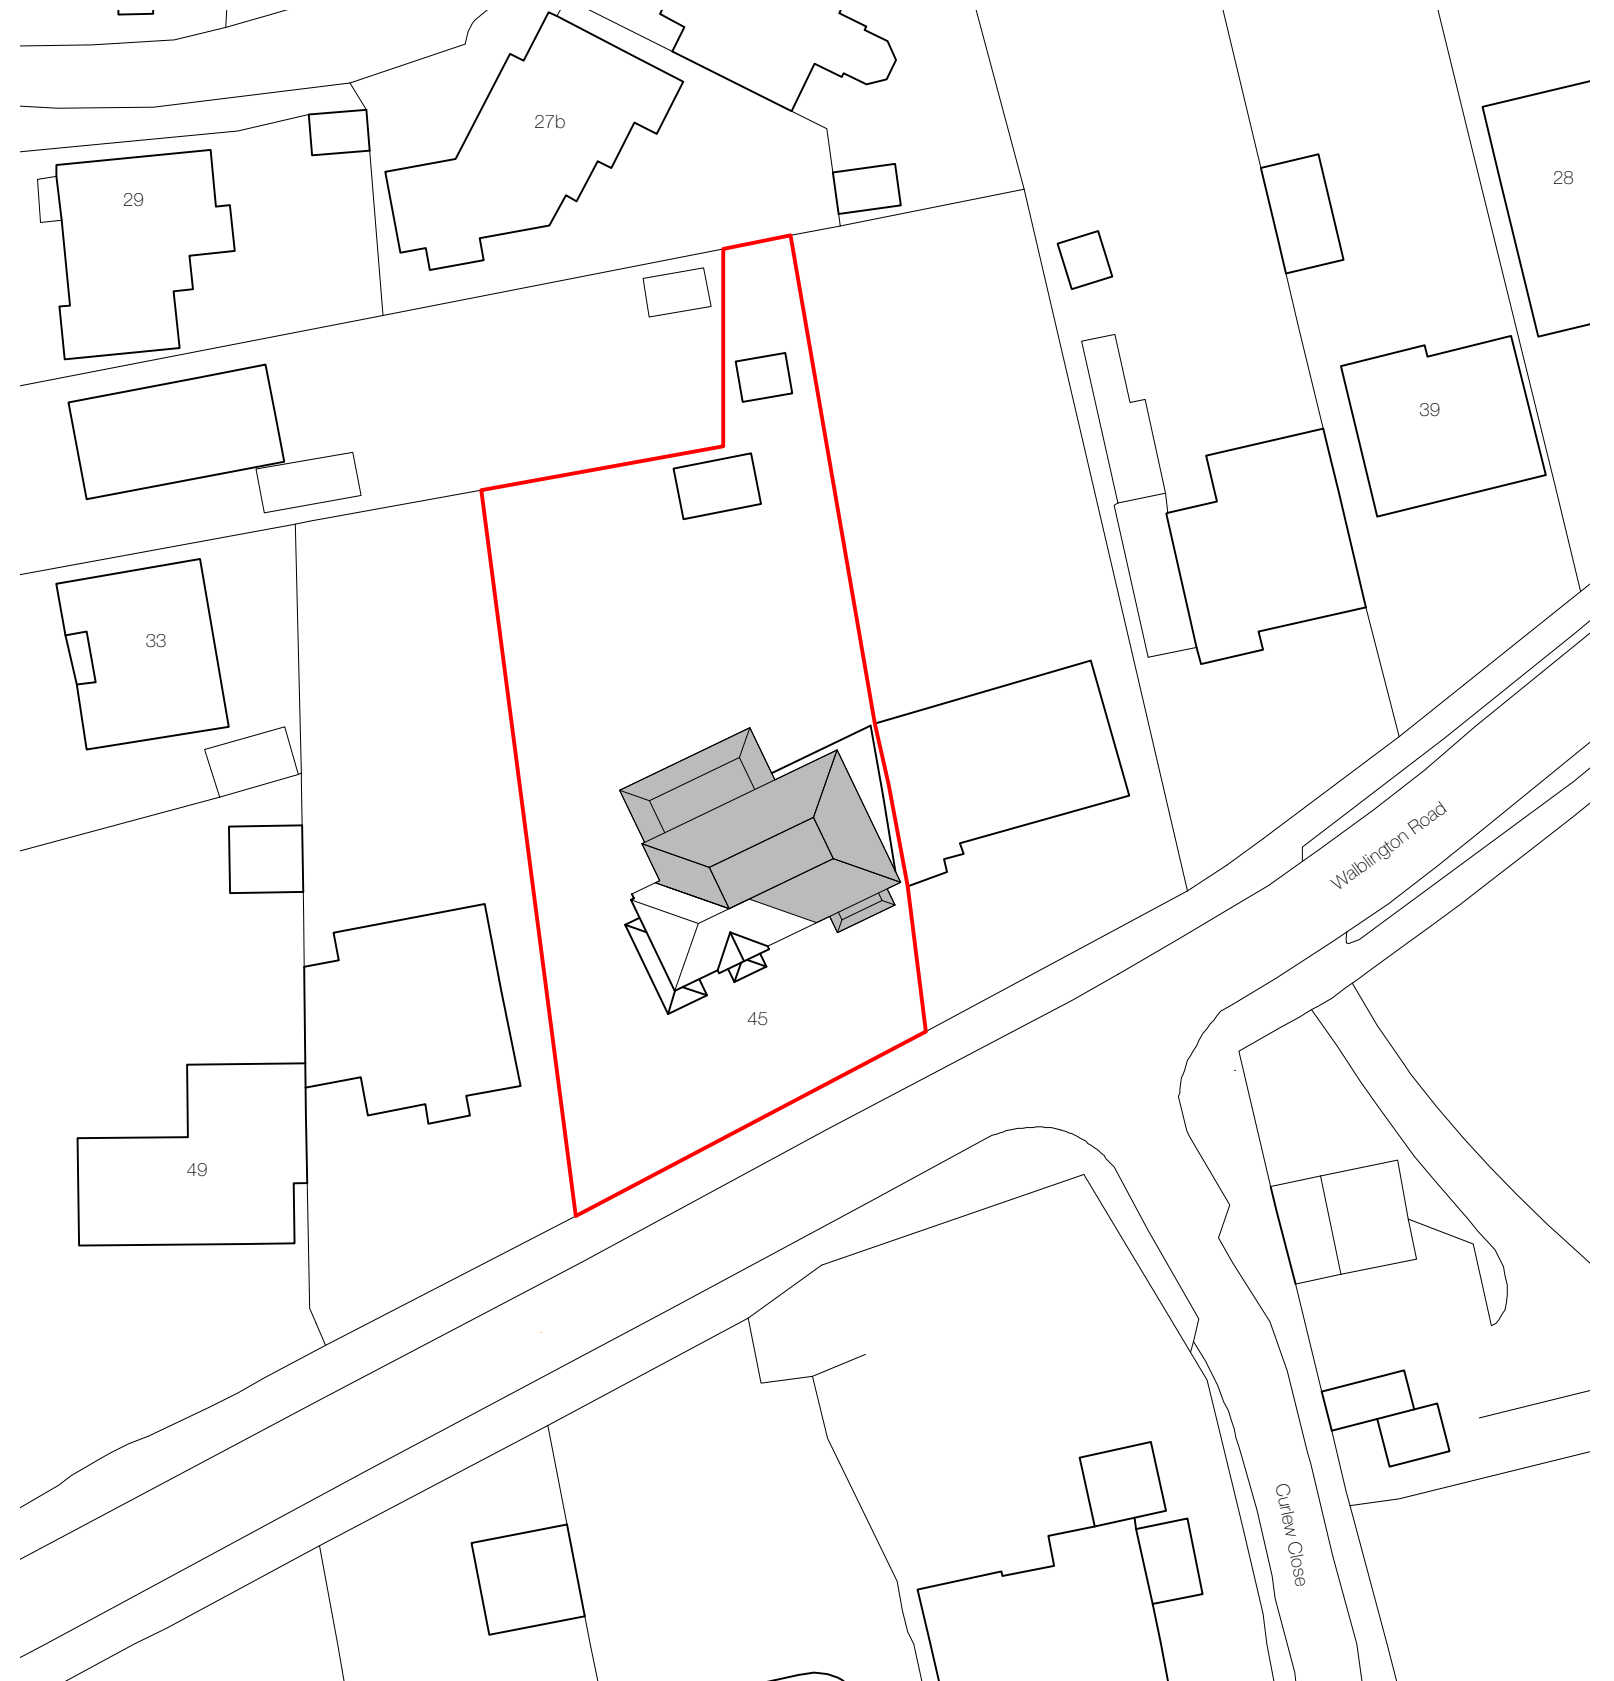

Block Plan 1:500



0m 5m 10m 15m 20m 25m 30m

Dwg. No.
Title:
Address:
Client:
Scale:
Stage:
Drawn:
Date:

E-001
Location and Site/Block Plan
45 Warblington Road, Emsworth, PO10 7HG
Mr J Ward
STATED@A3
PLANNING
PS
August 2026

Rev **

Mapping contents © Crown copyright and database
rights 2026 Ordnance Survey 100035207

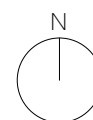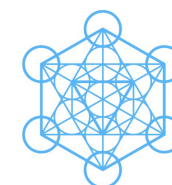

pete sonntag
ARCHITECT

www.petesonntag.co.uk

e:pete@petesonntag.co.uk

tel:07879 274409