



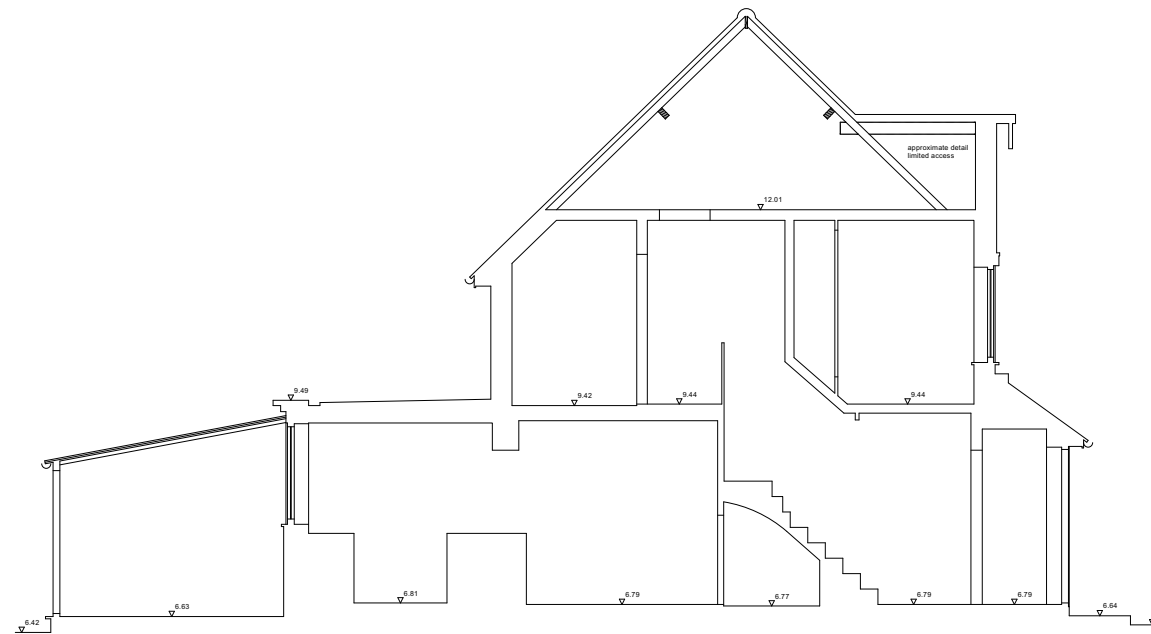

Existing Section A-A

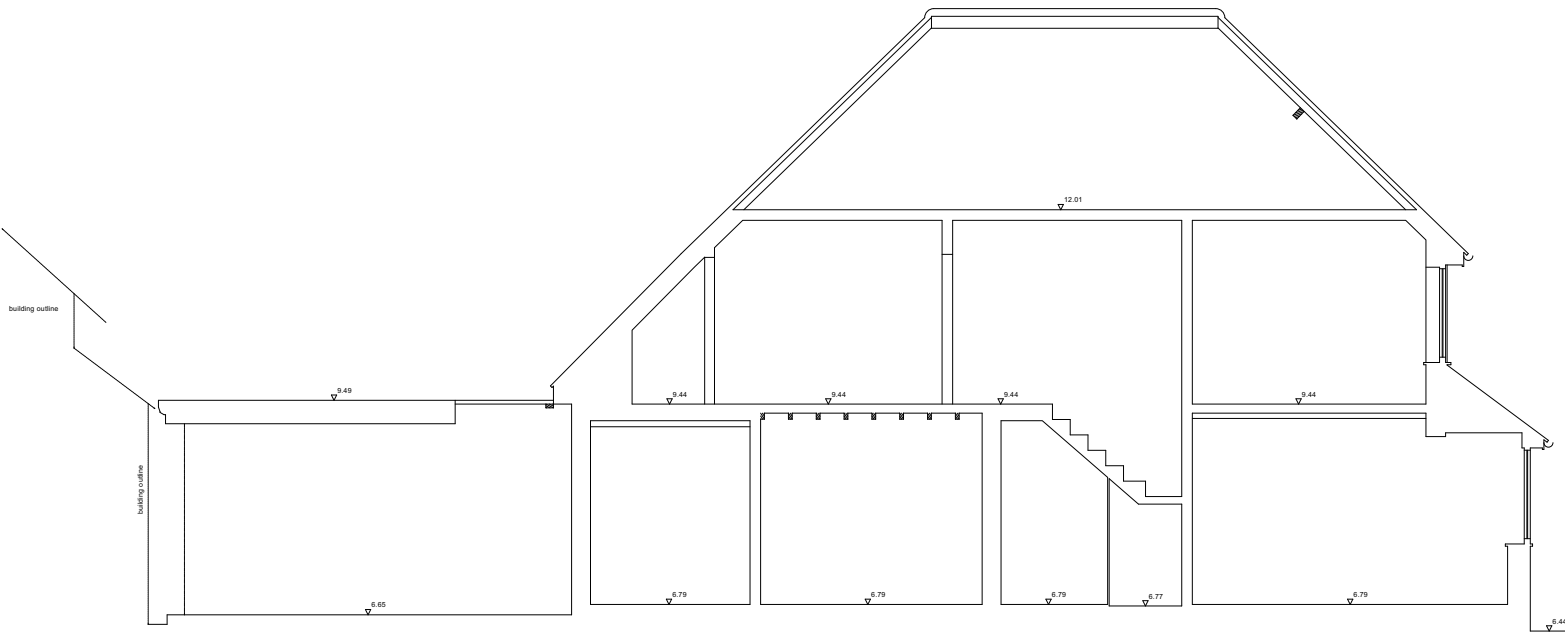


Existing Section B-B

Dwg. No.	E-006
Title:	Existing Sections
Address:	45 Warblington Road, Emsworth, PO10 7HG
Client:	Mr J Ward
Scale:	1:100@A3
Stage:	PLANNING
Drawn:	PS
Date:	August 2026

Rev	**
-----	----

1:100 0 1m 2m 3m 4m 5m 6m

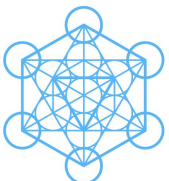

pete sonntag
ARCHITECT

www.petesonntag.co.uk e:pete@petesonntag.co.uk tel:07879 274409