

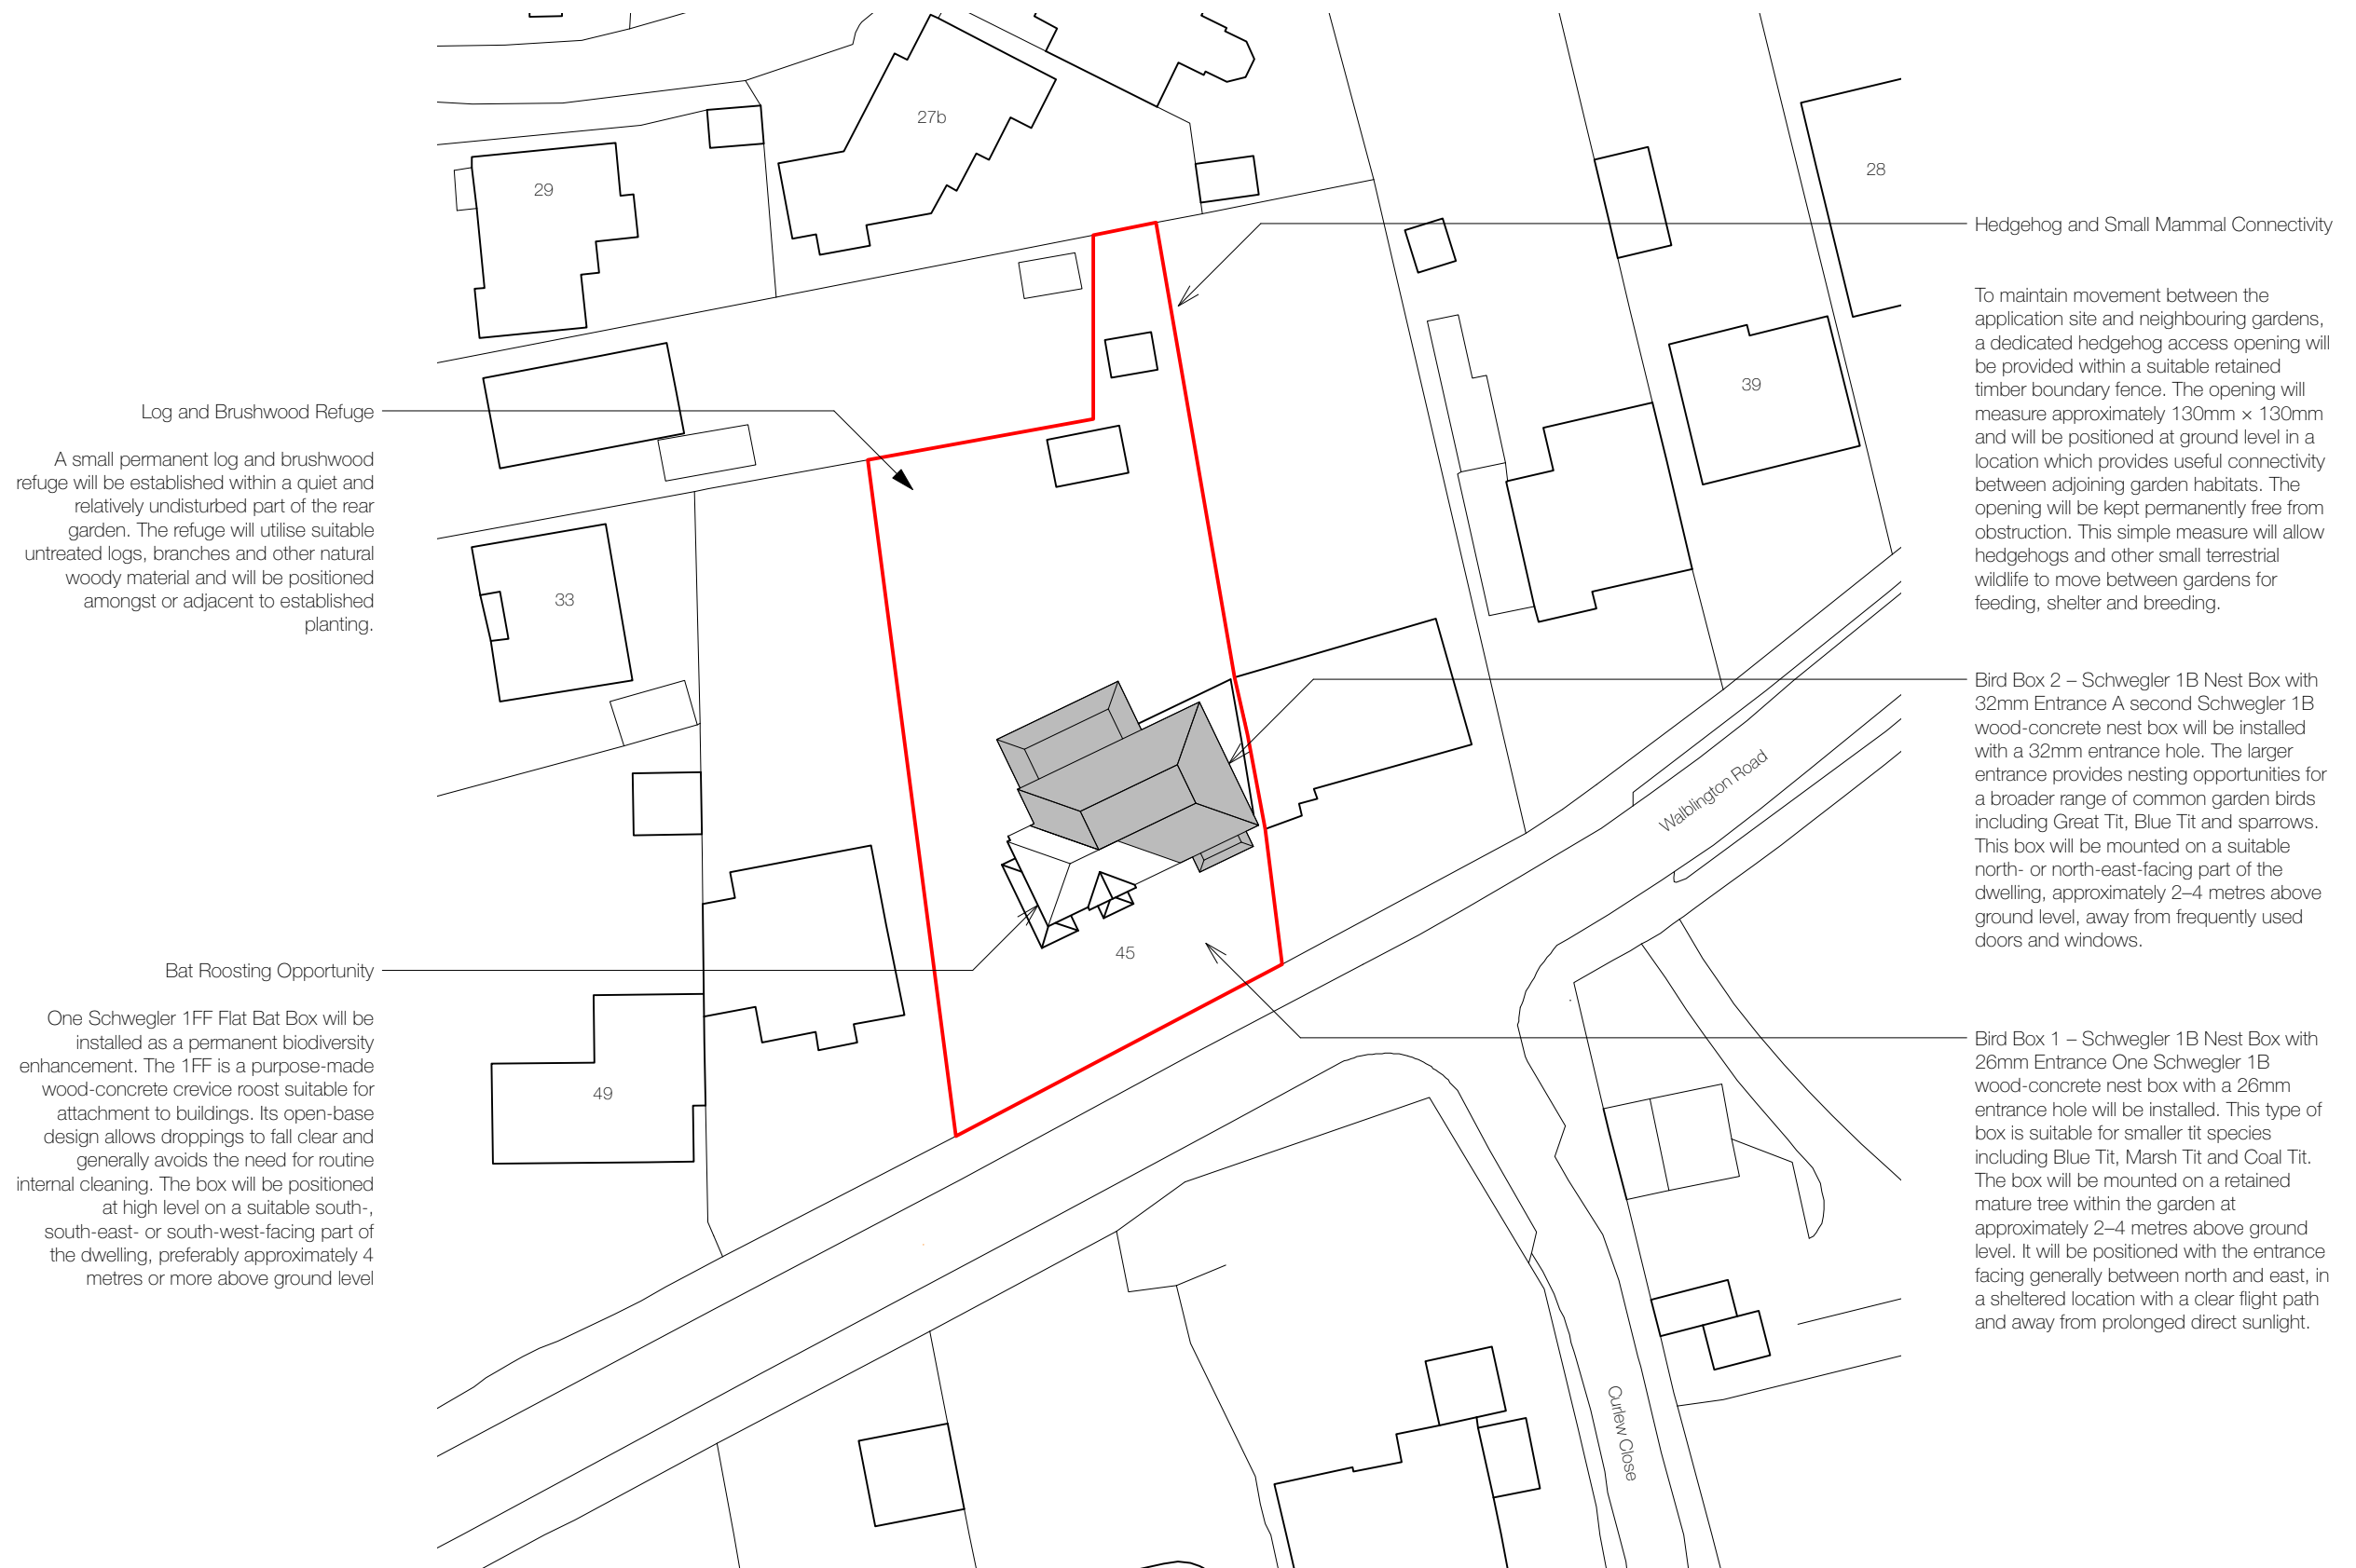


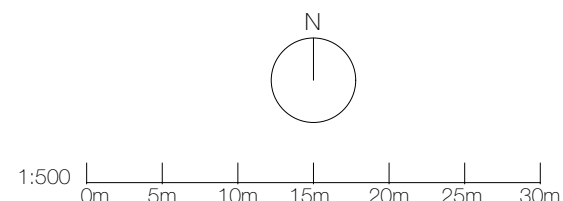

Dwg. No. P-005
 Title: Proposed Biodiversity Layout Plan
 Address: 45 Warblington Road, Emsworth, PO10 7HG
 Client: Mr J Ward
 Scale: 1:500@A3
 Stage: PLANNING
 Drawn: PS
 Date: August 2026

Rev **

Mapping contents © Crown copyright and database rights 2026 Ordnance Survey 100035207

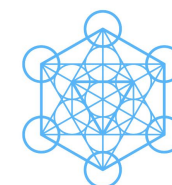

pete sonntag
 ARCHITECT

www.petesonntag.co.uk

e:pete@petesonntag.co.uk

tel:07879 274409