


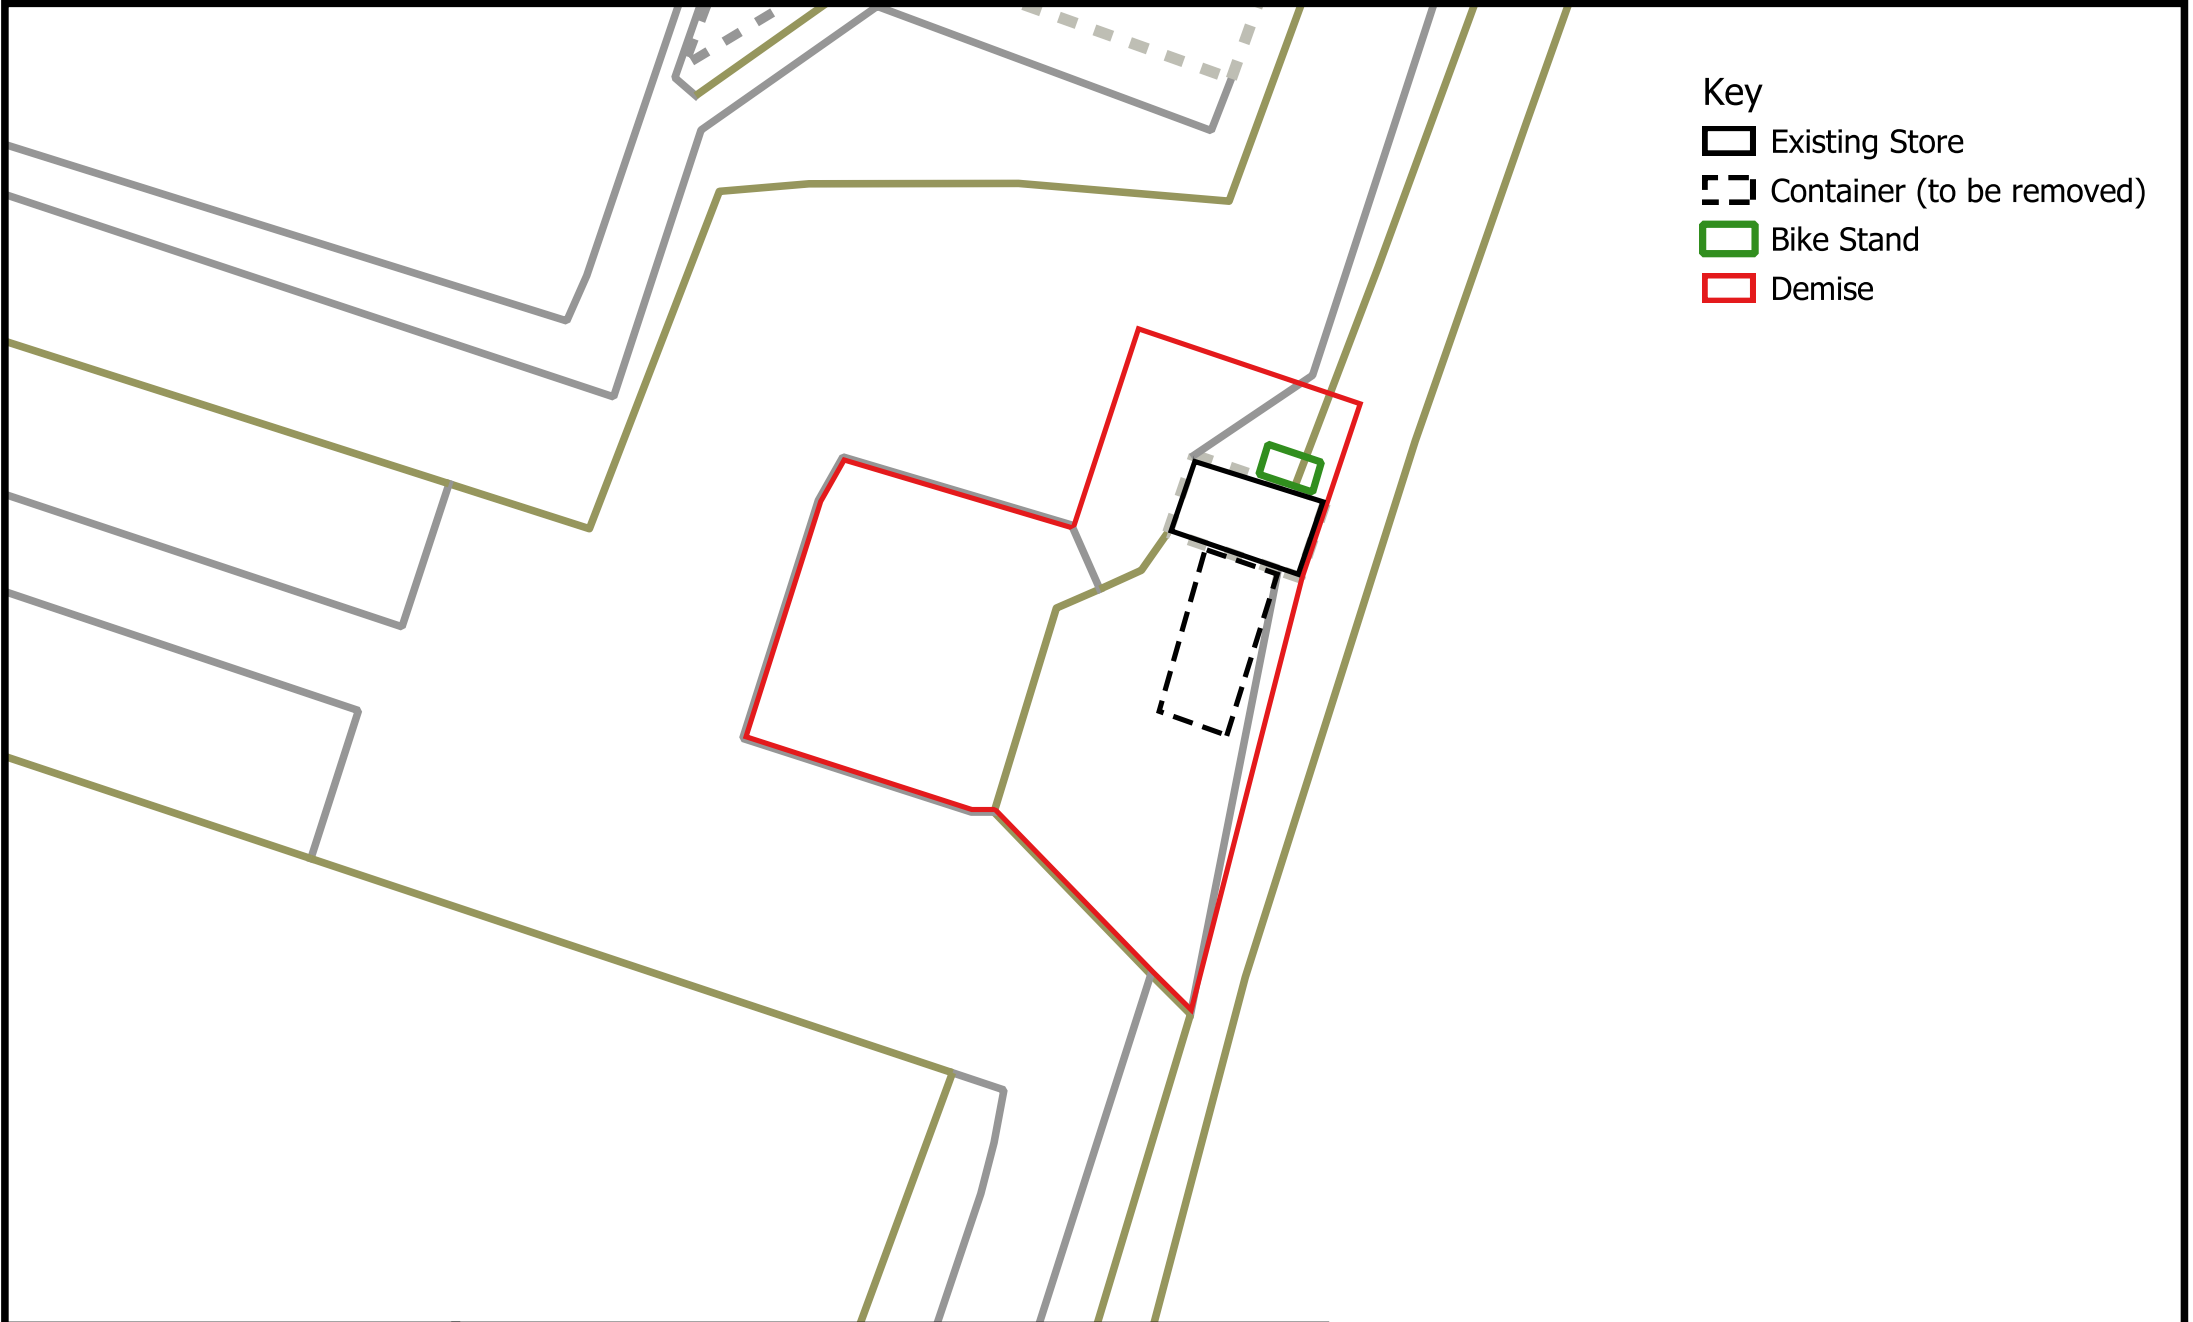

- Key
- Existing Store
 - Container (to be removed)
 - Bike Stand
 - Demise

Havant

BOROUGH COUNCIL

Jubilee Park, Waterloooville

Scale 1:200

Date: 21-08-2026

© Crown copyright and database rights Ordnance Survey. Licence number AC0000820867 (2026) Havant Borough Council

A scale bar showing distances from 0 to 20 meters, with markings at 0, 5, 10, 15, and 20 m. Below the scale bar is a north arrow pointing upwards, labeled with 'N'.