scale 1:100

0m 500mm 1m 2.5m 5m

Do not scale this drawing except for planning application purposes
All dimensions must be verified on site prior to construction
This drawing is copyright of Cover Storey Architects LLP

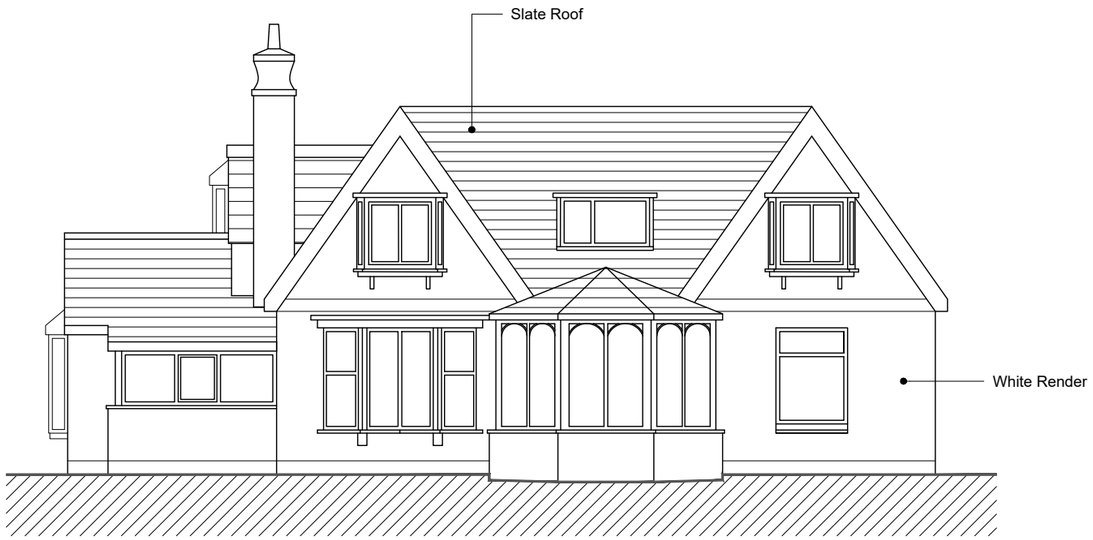

South Elevation

North Elevation

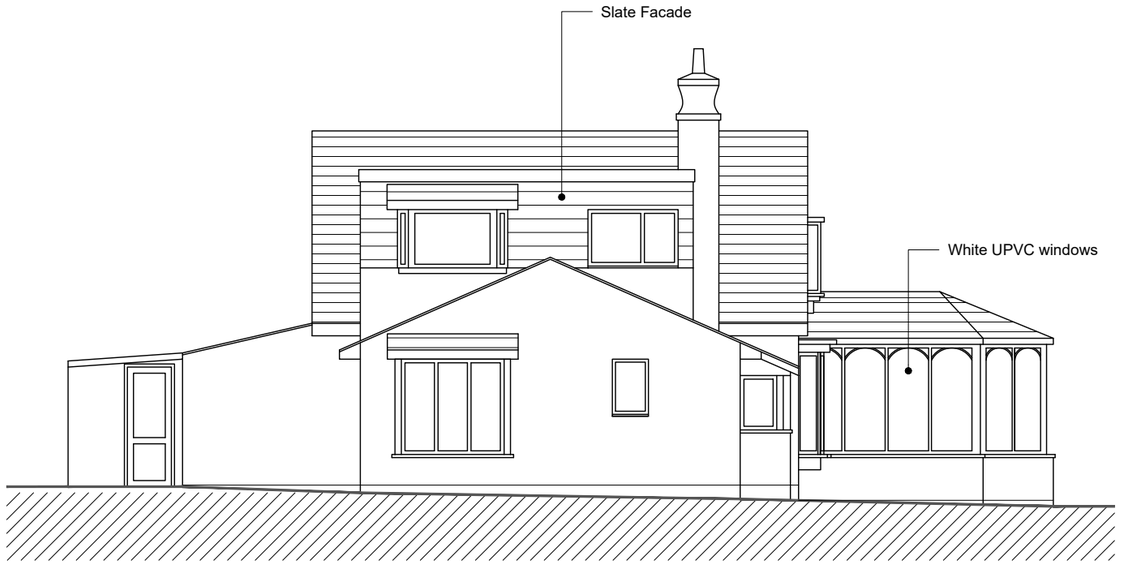

West Elevation

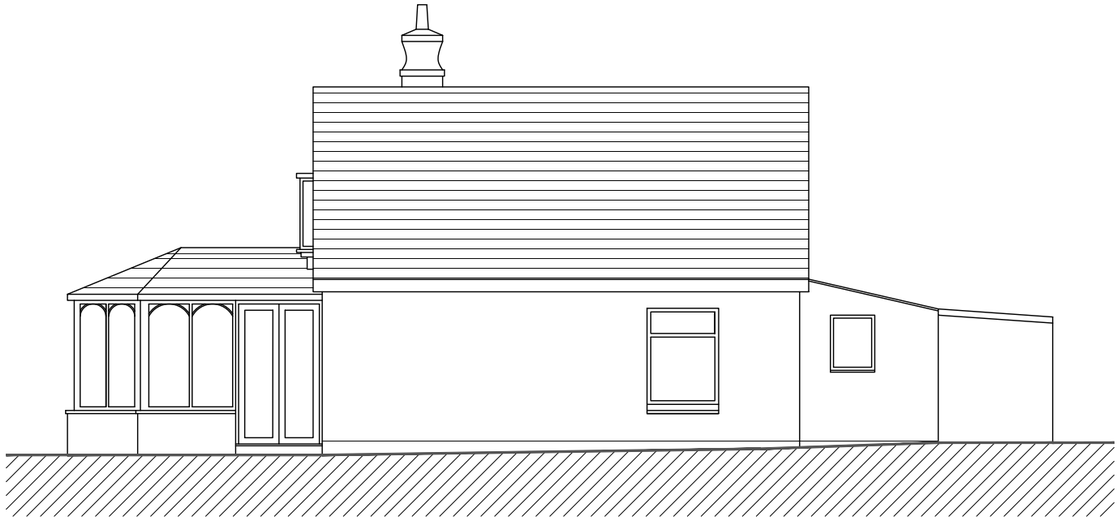

East Elevation

REV	DESCRIPTION	BY	CHK	DATE
P1	Planning Issue	RPN	DS	27.02.26
A	Pre-App Issue	RPN	DS	28.05.25

Cover Storey Architects

Cover Storey Architects LLP The Studio, 18 St Georges Avenue, Havant PO9 2RX
Tel. 02392 006266 info@coverstorey.co.uk www.coverstorey.co.uk

Project name:	Drawing name:	Scale @ A3	Drawn / Checked:	Date:	Status:	Project no:	Drawing no:	Revision:
50 Beach Road, Emsworth	Existing Elevations	1:100	RPN / DS	August 2025	PLANNING	25007	V05-100	P1