


Do not scale this drawing except for planning application purposes
All dimensions must be verified on site prior to construction
This drawing is copyright of Cover Storey Architects LLP

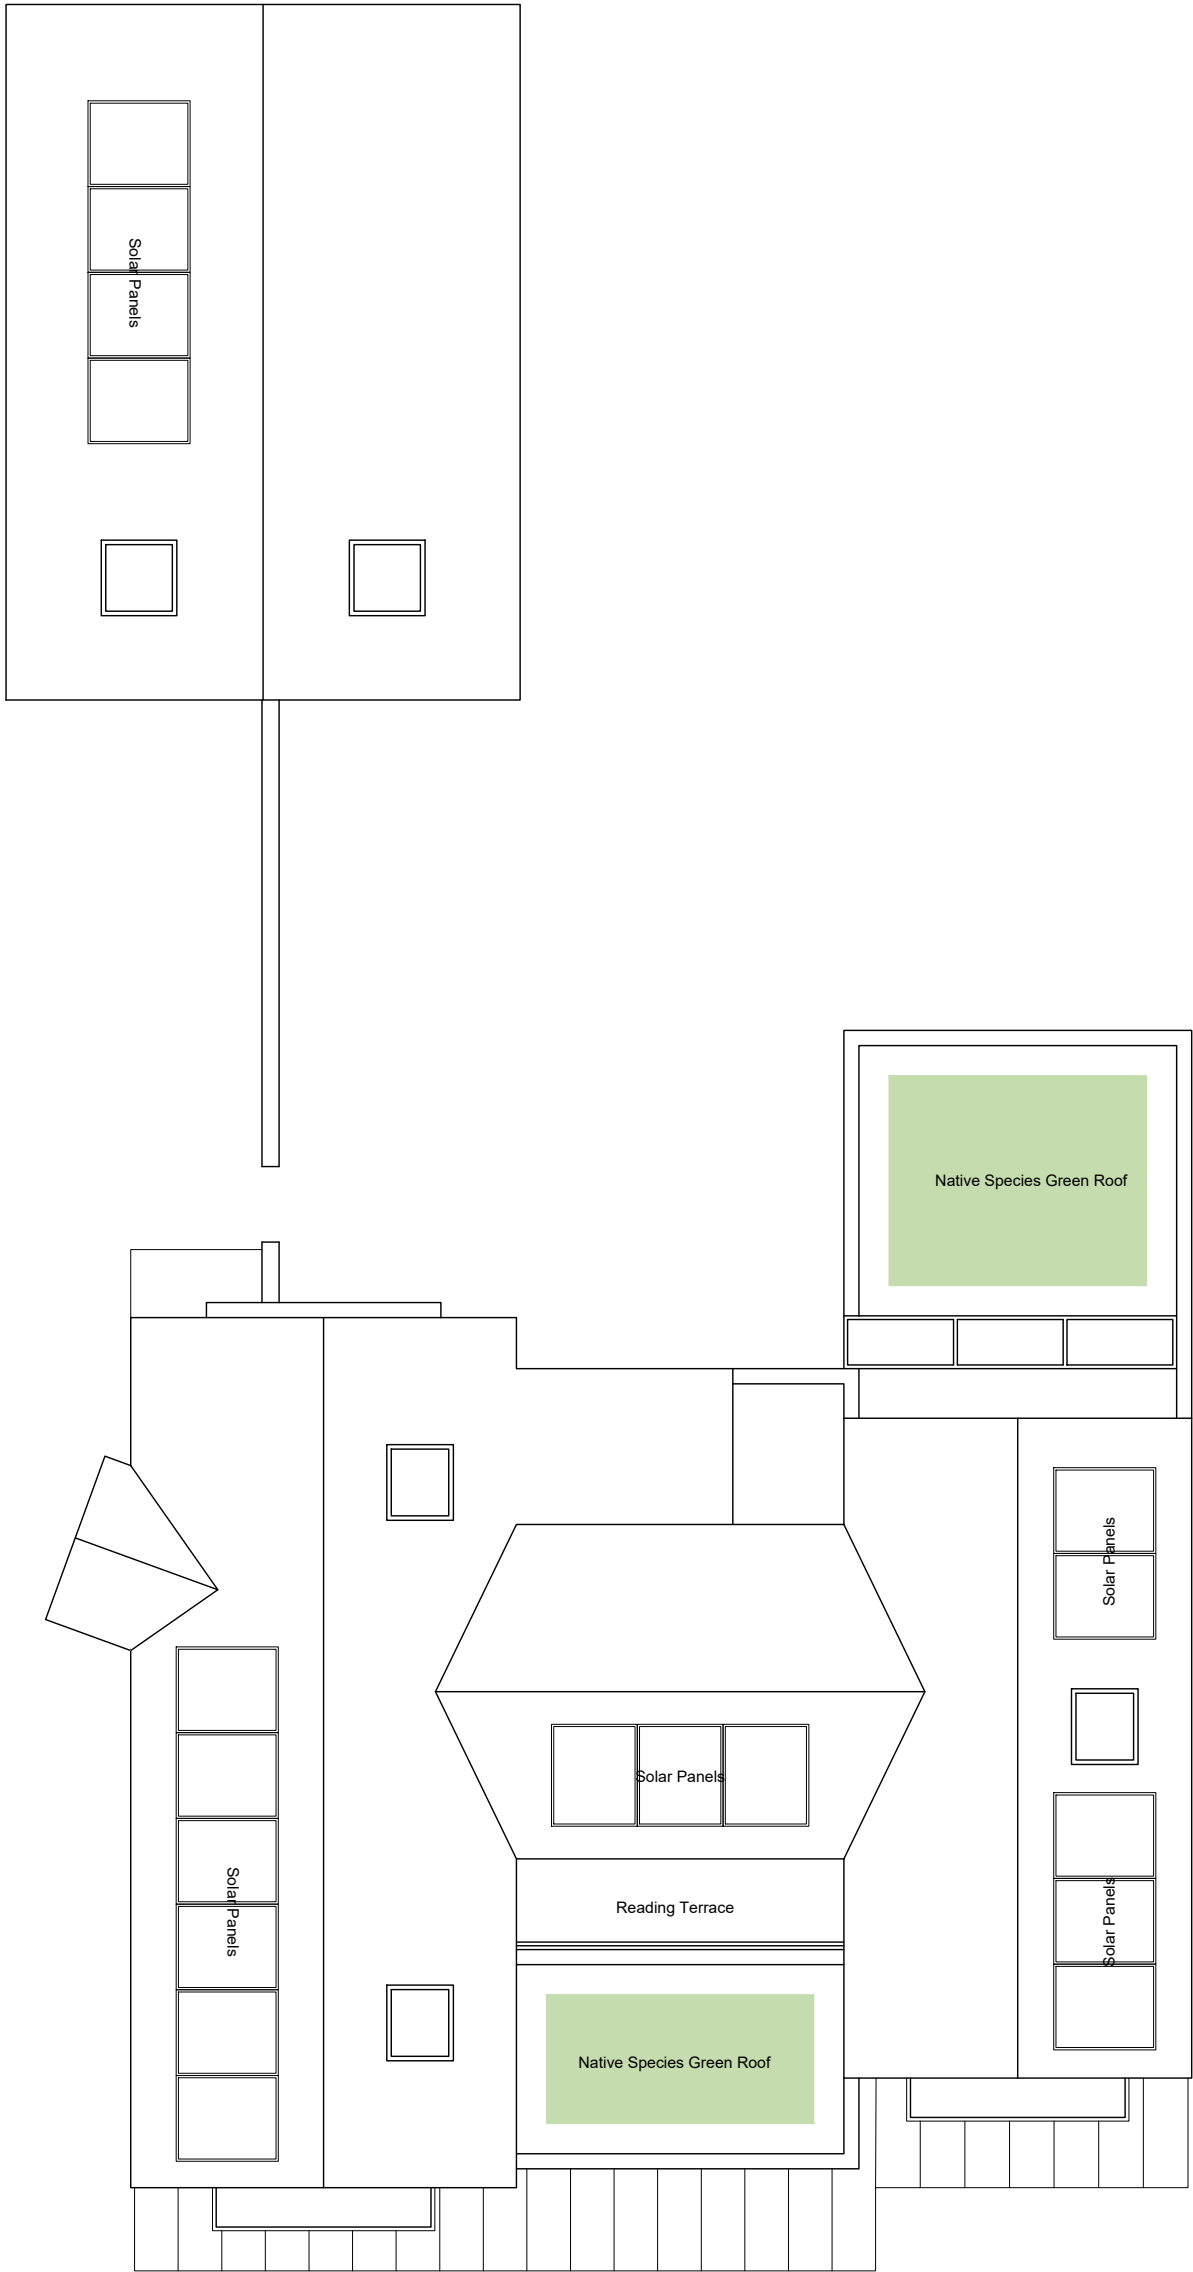

First Floor Plan
GIA: 90m²
TOTAL GIA: 227m²

P1	Planning Issue	RPN	DS	30.07.26
D	Amended Plans	RPN	DS	26.05.26
C	Amended Plans	RPN	DS	08.05.26
B	Annexe / Garage layout amended	RPN	DS	30.01.26
A	Pre-App Issue	RPN	DS	14.05.25
REV	DESCRIPTION	BY	CHK	DATE

Cover Storey
Architects

Cover Storey Architects LLP
Tel. 02392 006266

The Studio, 18 St Georges Avenue, Havant
info@coverstorey.co.uk

PO9 2RX
www.coverstorey.co.uk