


All dimensions to be verified on site, and the Architect informed of any discrepancy. All drawings and specifications should be read in conjunction with the Health and Safety Plan; all conflicts should be reported to the Principal Designer.

This drawing is the copyright of C+A Design Limited. ©
DO NOT CONSTRUCT FROM THIS DRAWING


Construction staff and operatives must ensure the Principal Contractor has provided thorough and accurate information on all health and safety aspects relating to the designs identified on this drawing, including the review of:

- Designers/contractors risk assessments
- Method statements
- Permits to work
- Construction phase health and safety plan


This drawing includes information provided by independent surveyors and / or consultants, to whom all queries shall be made. C&A Design can accept no liability for its content or accuracy. Drawings to be read in conjunction with:- NBS Specification. Any anomalies and/or discrepancies to be raised to C&A as soon as reasonably practicable

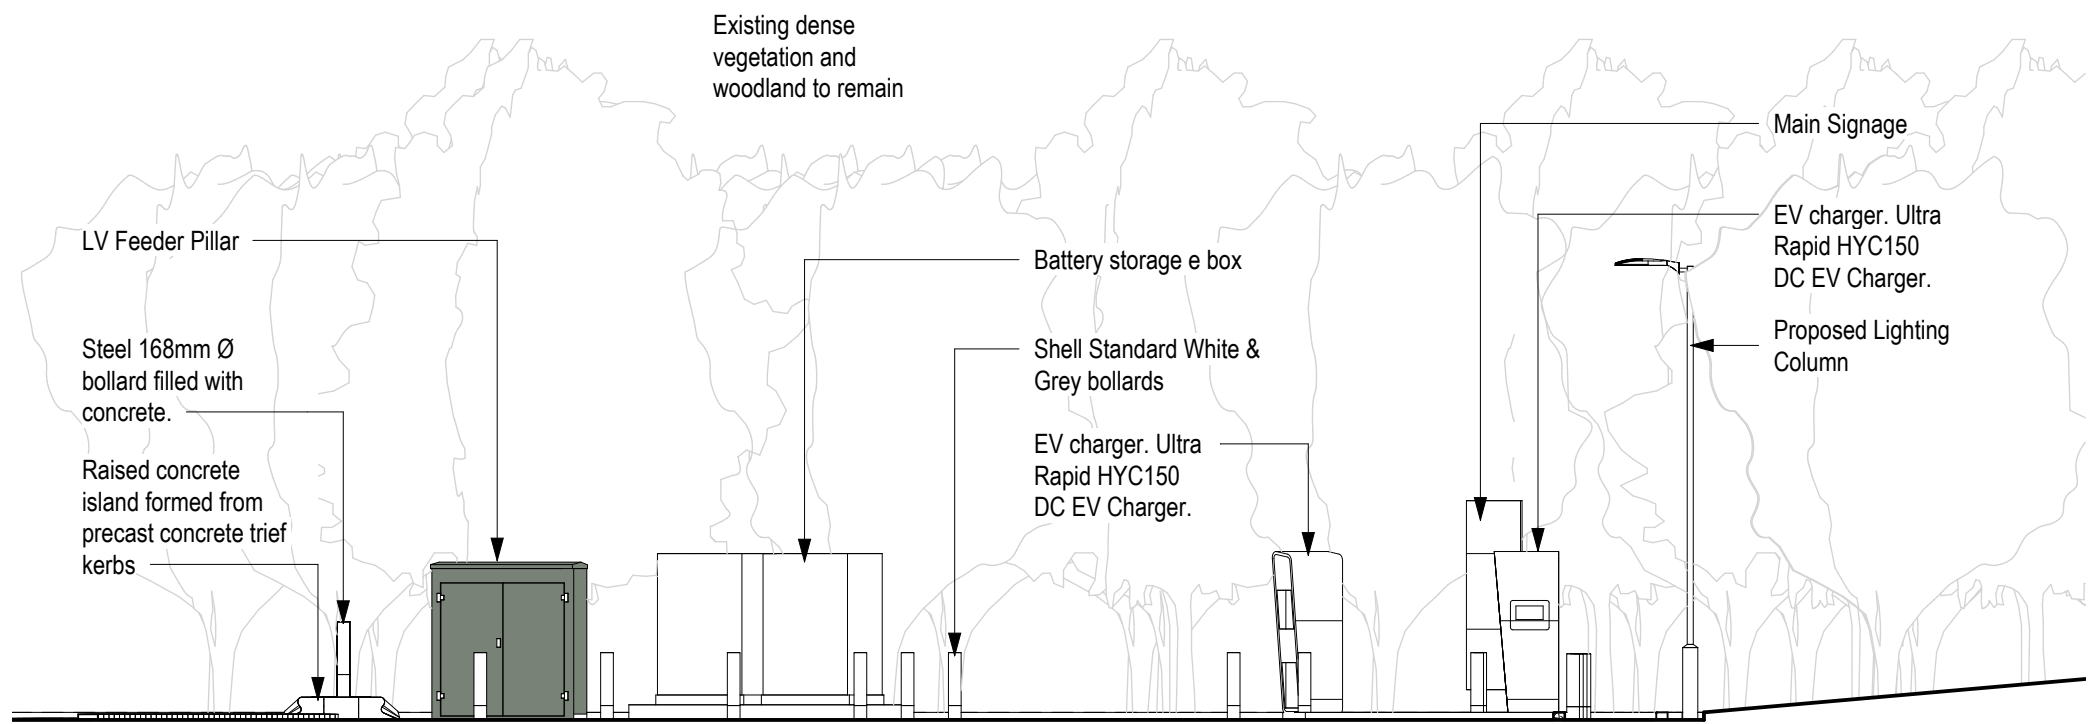


Proposed South Elevation P1
1 : 100

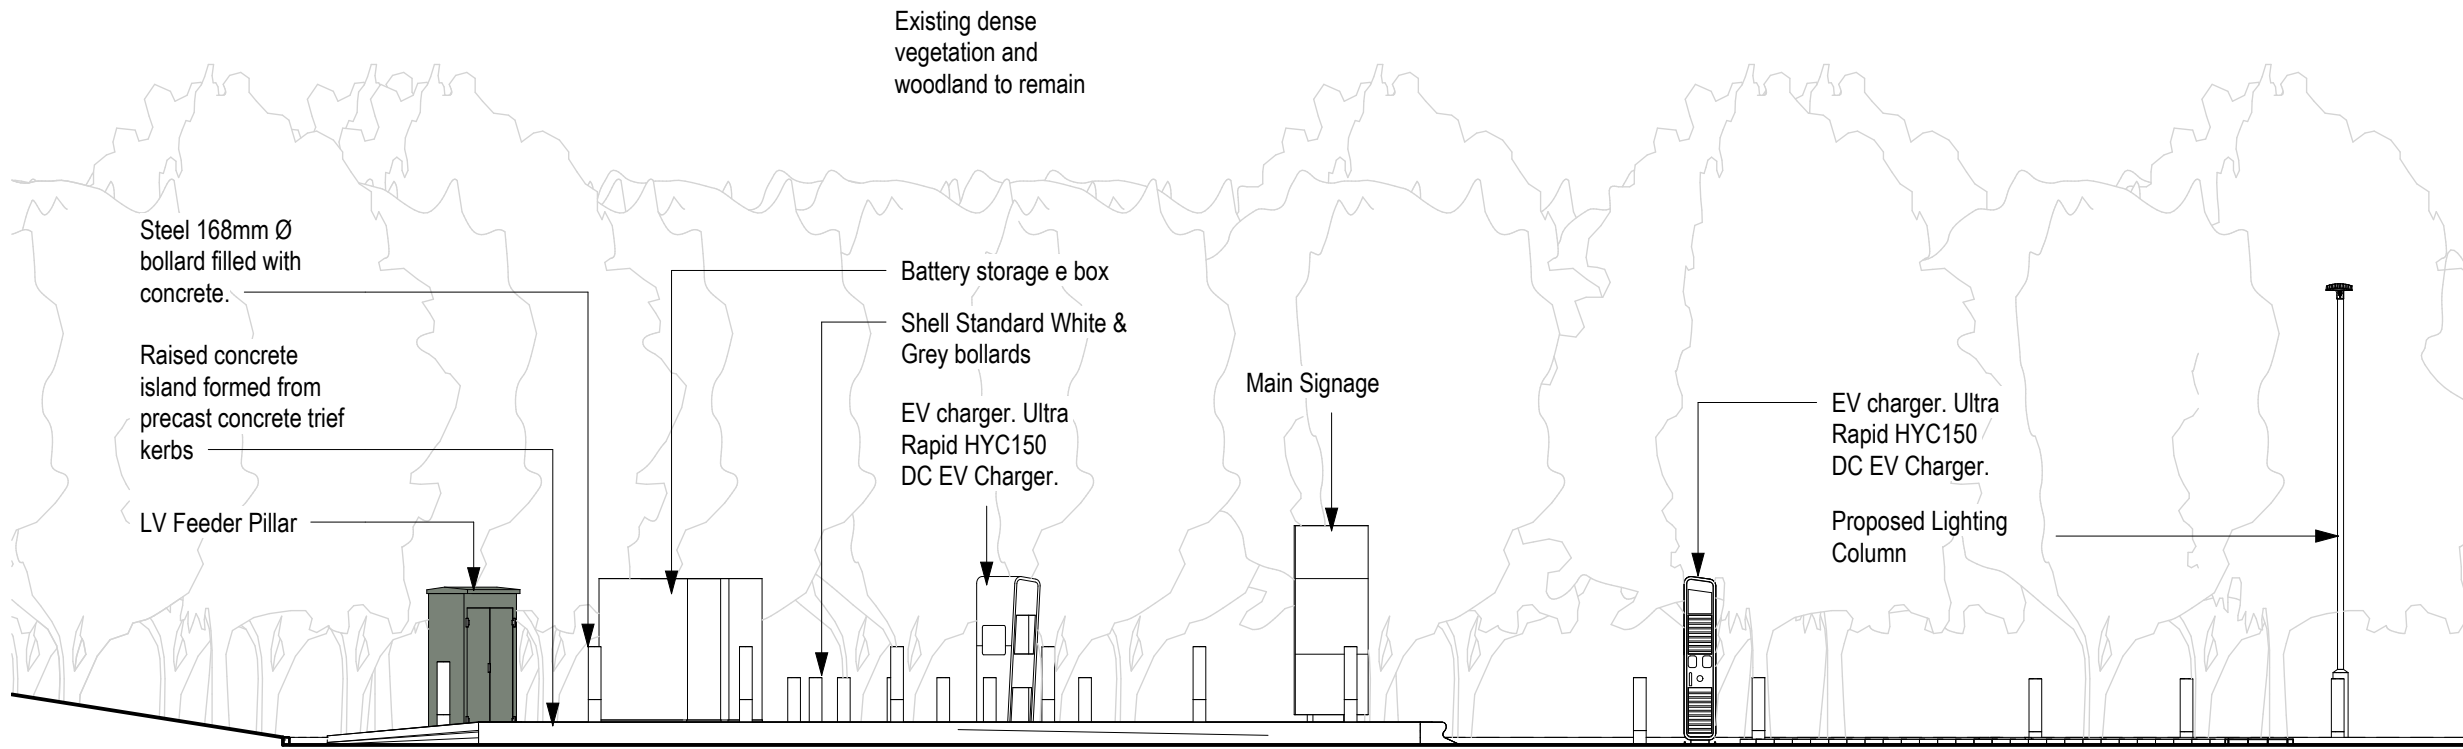


Proposed West Elevation P2
1 : 100

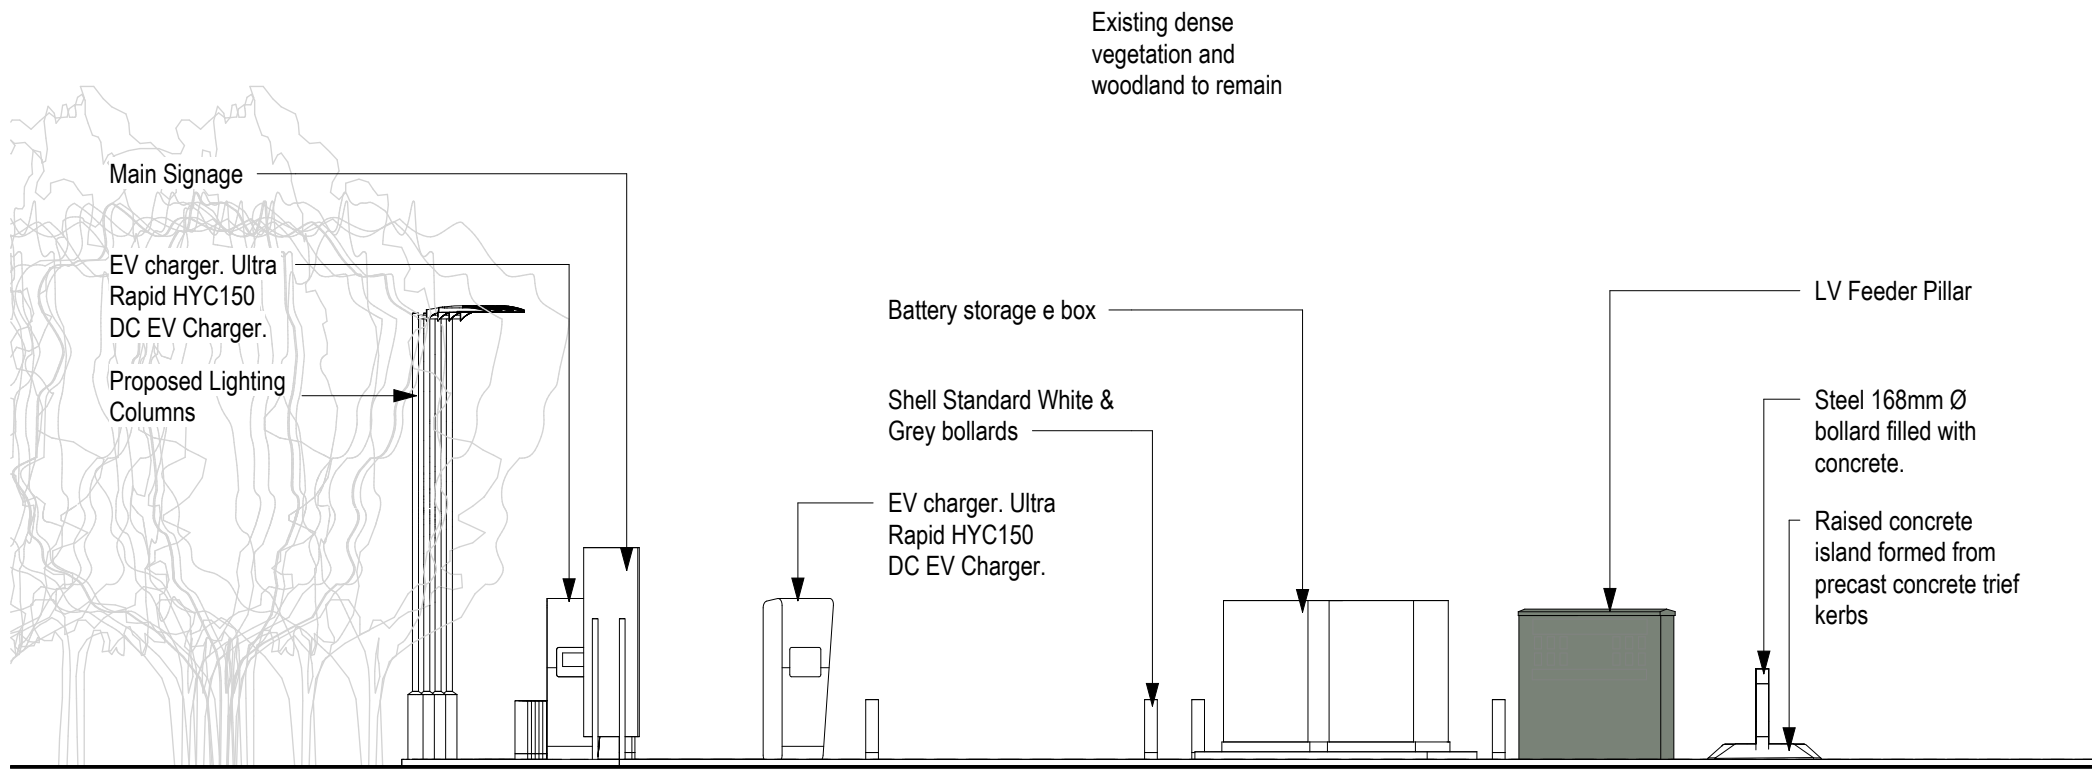


Proposed North Elevation P3
1 : 100

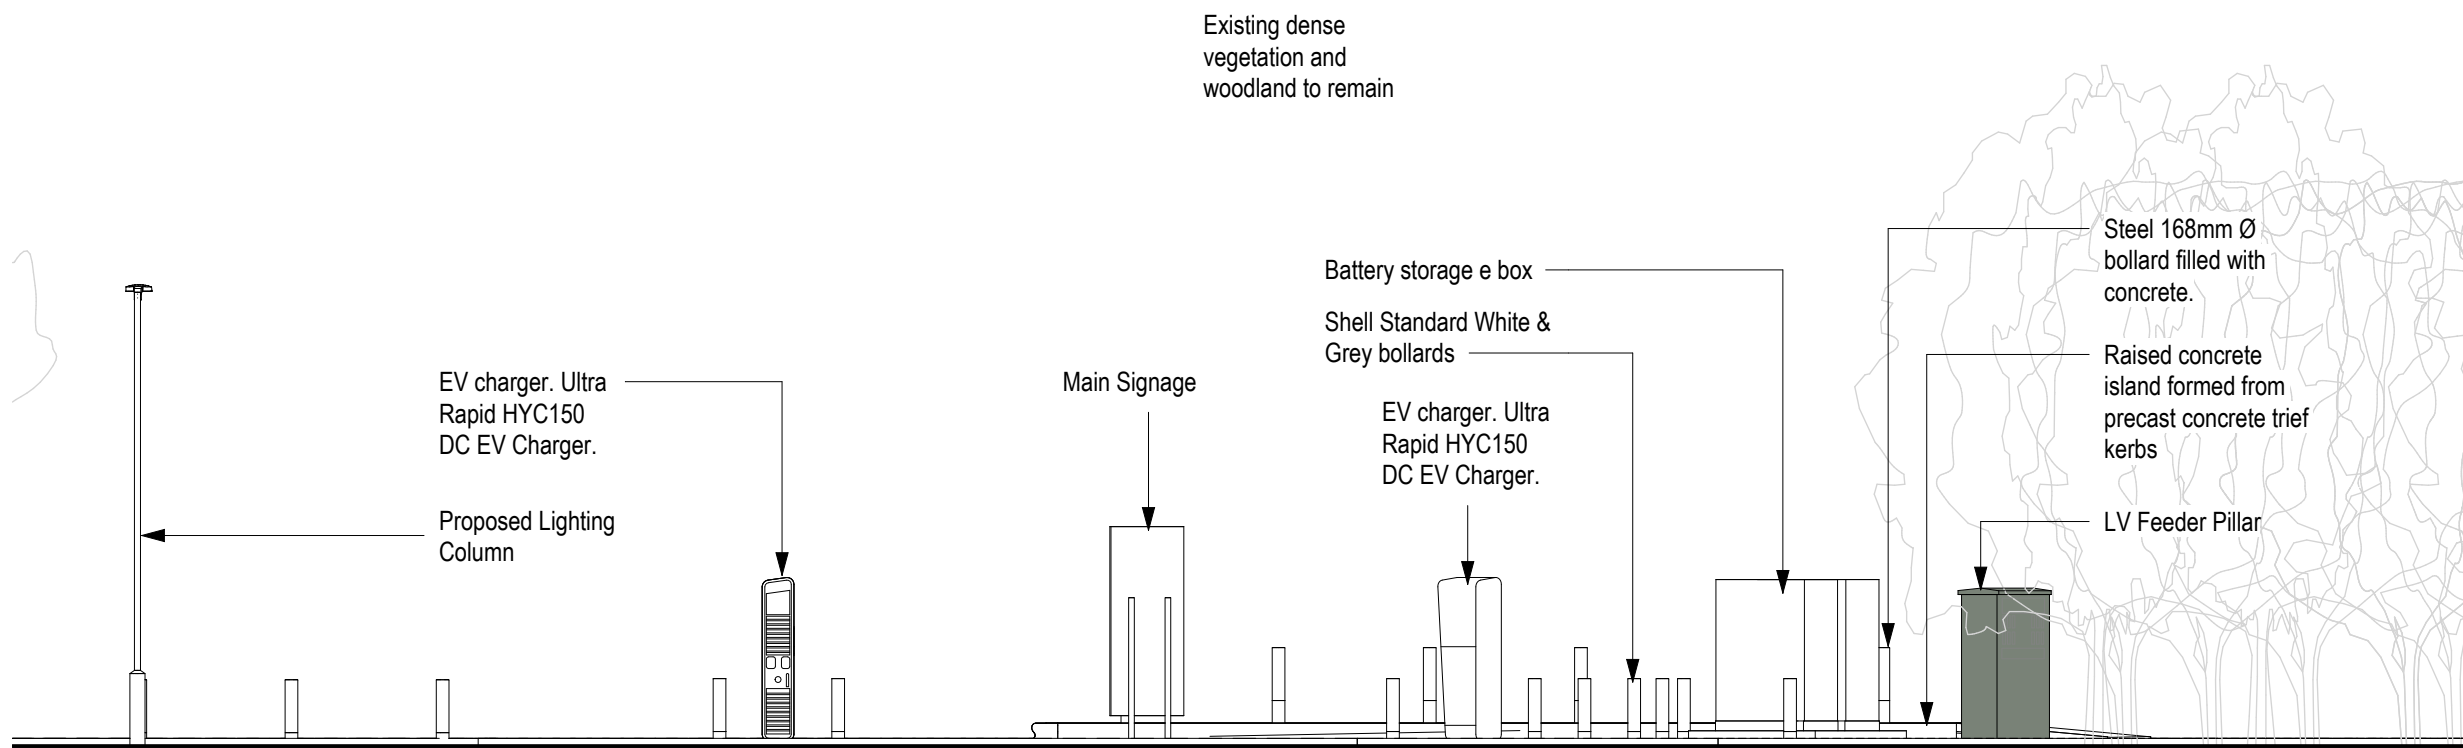

Proposed East Elevation P4
1 : 100

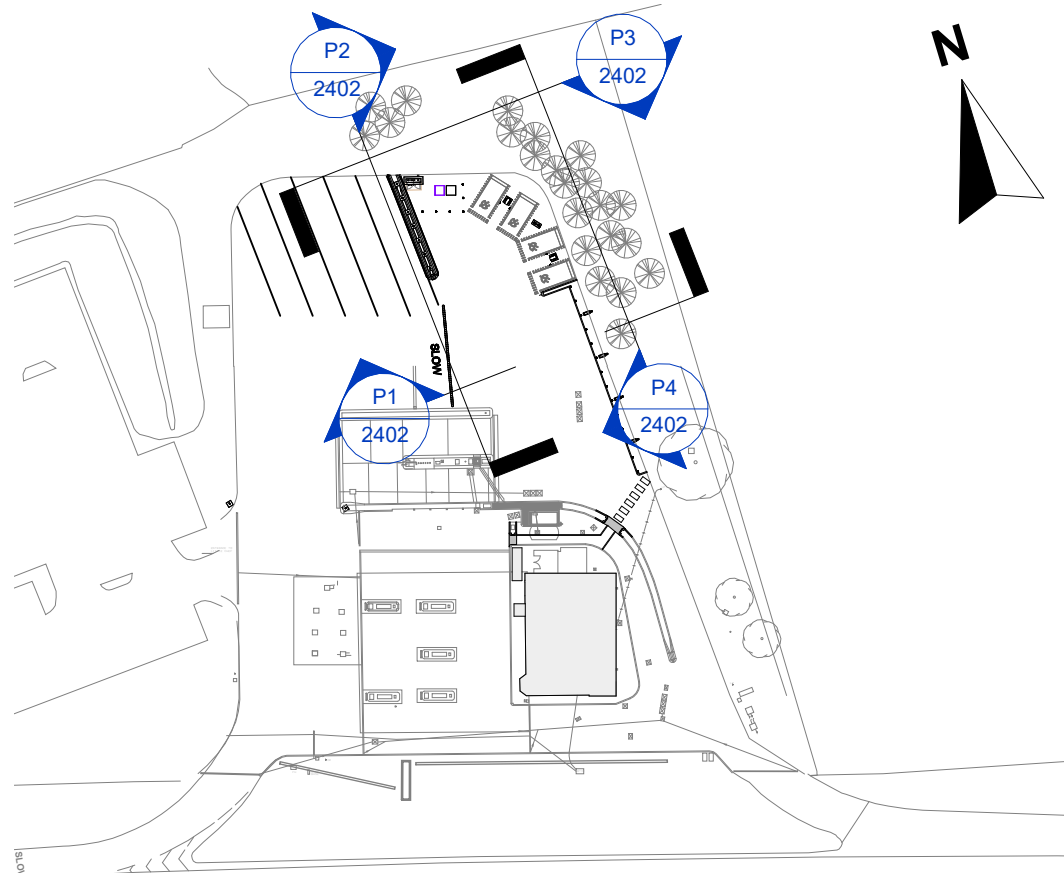

Proposed Elevations Key Plan
1 : 1000

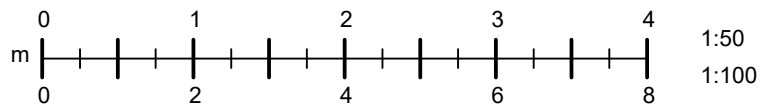

P01	Planning Issue	22/07/26	DRJ	JDC
REV	DETAILS	DATE	BY	CHK



Shell OTG EV -
Emsworth Budgens
A27 Eastbound
Emsworth
PO10 7RB

Proposed Elevations

☐ Preliminary	☐ Costing	☐ Construction
☒ Planning	☐ Tender	☐ Record
scale @ A1	date 13/10/23	drawn JDC
As indicated	form	checker ATS
project CAD	function D	space A
project 230103	function S1	space 00
project 230103	function S1	space 00
project 230103	function S1	space 00