


Location Plan

1 : 1250

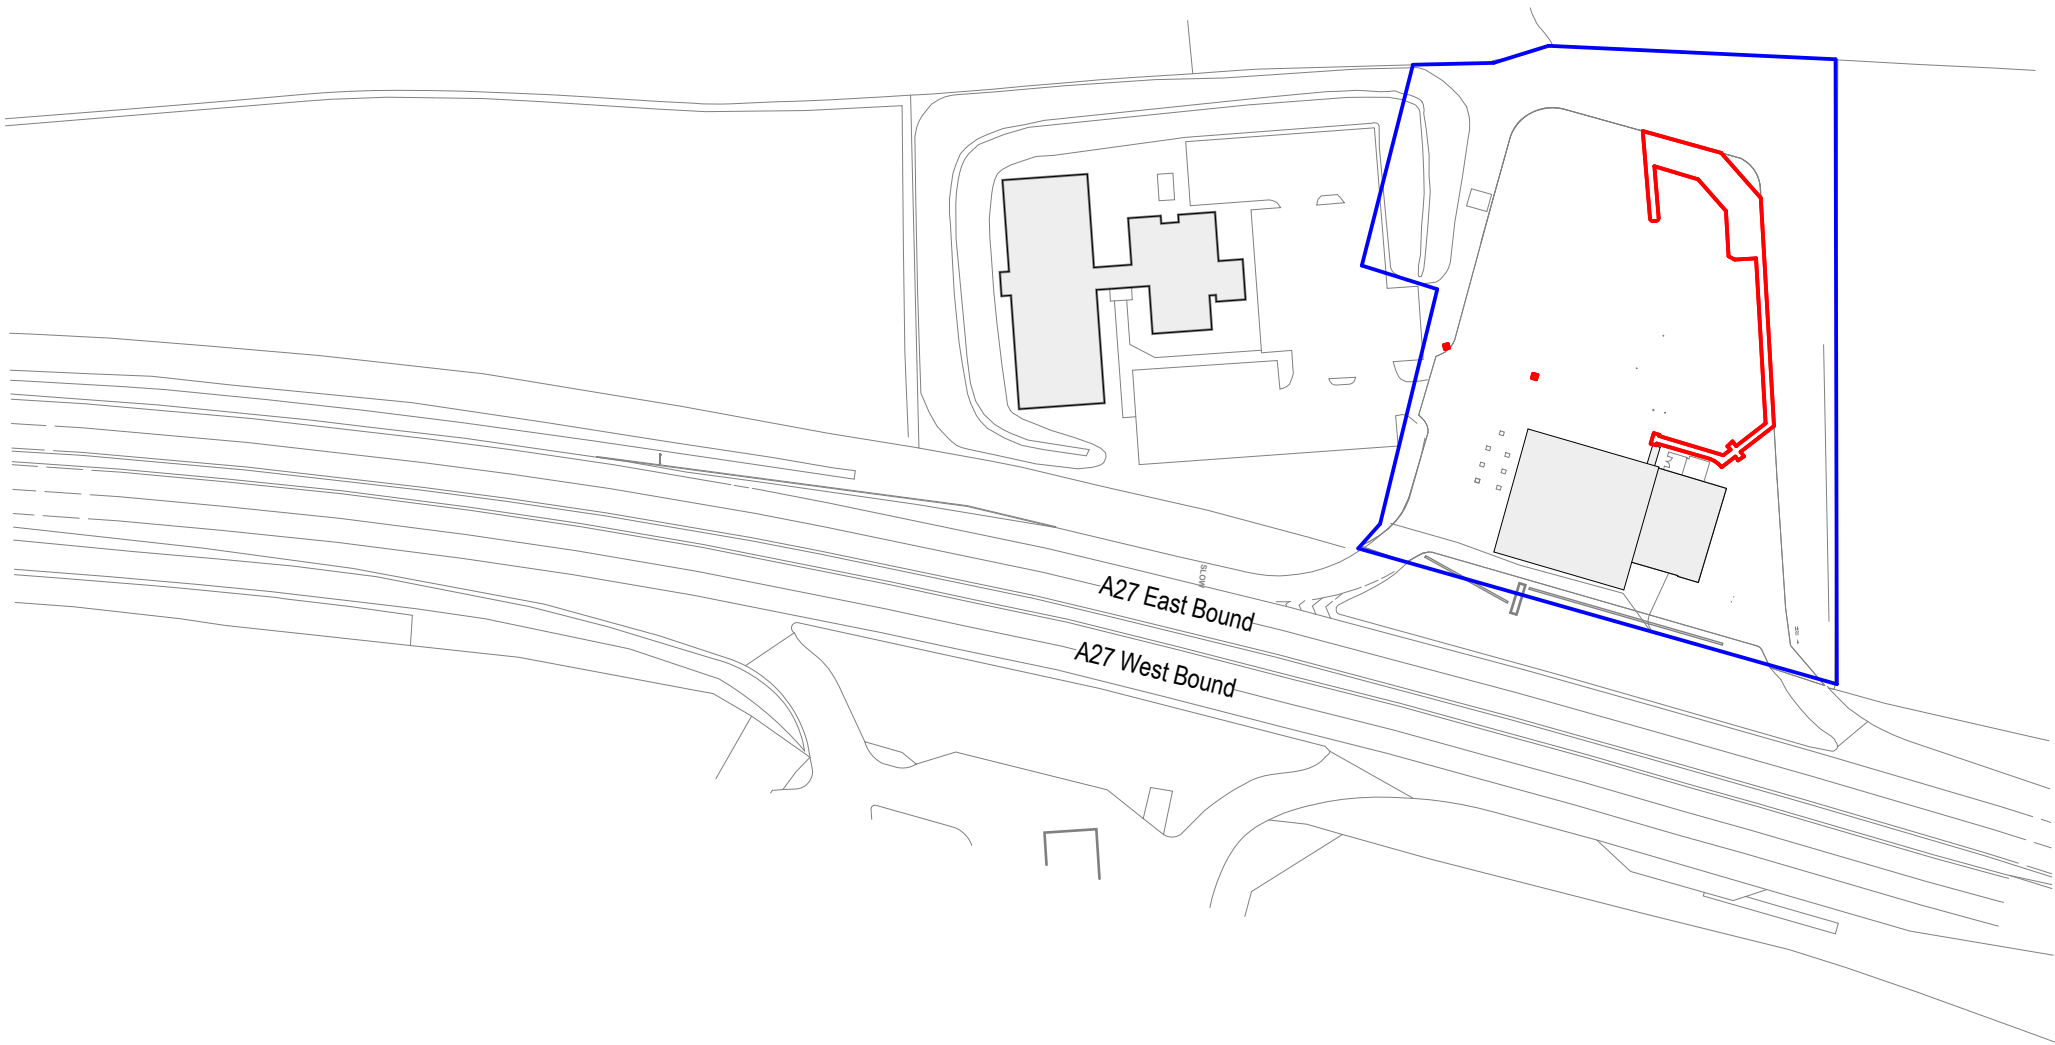

SITE AREA 6803 M2

SITE AREA 242 M2



All dimensions to be verified on site, and the Architect informed of any discrepancy. All drawings and specifications should be read in conjunction with the Health and Safety Plan; all conflicts should be reported to the Principal Designer.

This drawing is the copyright of C+A Design Limited. ©
DO NOT CONSTRUCT FROM THIS DRAWING

Construction staff and operatives must ensure the Principal Contractor has provided thorough and accurate information on all health and safety aspects relating to the designs identified on this drawing, including the review of:

- Designers/contractors risk assessments
- Method statements
- Permits to work
- Construction phase health and safety plan

This drawing includes information provided by independent surveyors and / or consultants, to whom all queries shall be made. C&A Design can accept no liability for its content or accuracy.
Drawings to be read in conjunction with; - NBS Specification. Any anomalies and/or discrepancies to be raised to C&A as soon as reasonably practicable

P01	Planning Issue	22/07/26	DRJ	JDC
REV	DETAILS	DATE	BY	CHK



C+A Design Ltd 2b - 3b Hathersage Park, Heather Lane, Hathersage, S32 1DP
01433 652220 www.cad-ltd.co.uk info@cad-ltd.co.uk

Shell OTG EV - Emsworth
Budgens
A27 Eastbound
Emsworth
PO10 7RB

Location Plan

☐ Preliminary	☐ Costing	☐ Construction
☒ Planning	☐ Tender	☐ Record
scale @ A3 1 : 1250	date 13/10/23	drawer checker DRJJDC
originator CAD	form D	discipline A
project 230103	function S1	suitability S3
	space 00	revision P01
		number 2101
230103-CAD-S1-00-D-A-2101-Location Plan- S3-P01		

