


- Herras Fence
- Existing drain runs
- Artificial, unsealed surface
- Concrete
- Sealed surface existing
- Modified grassland

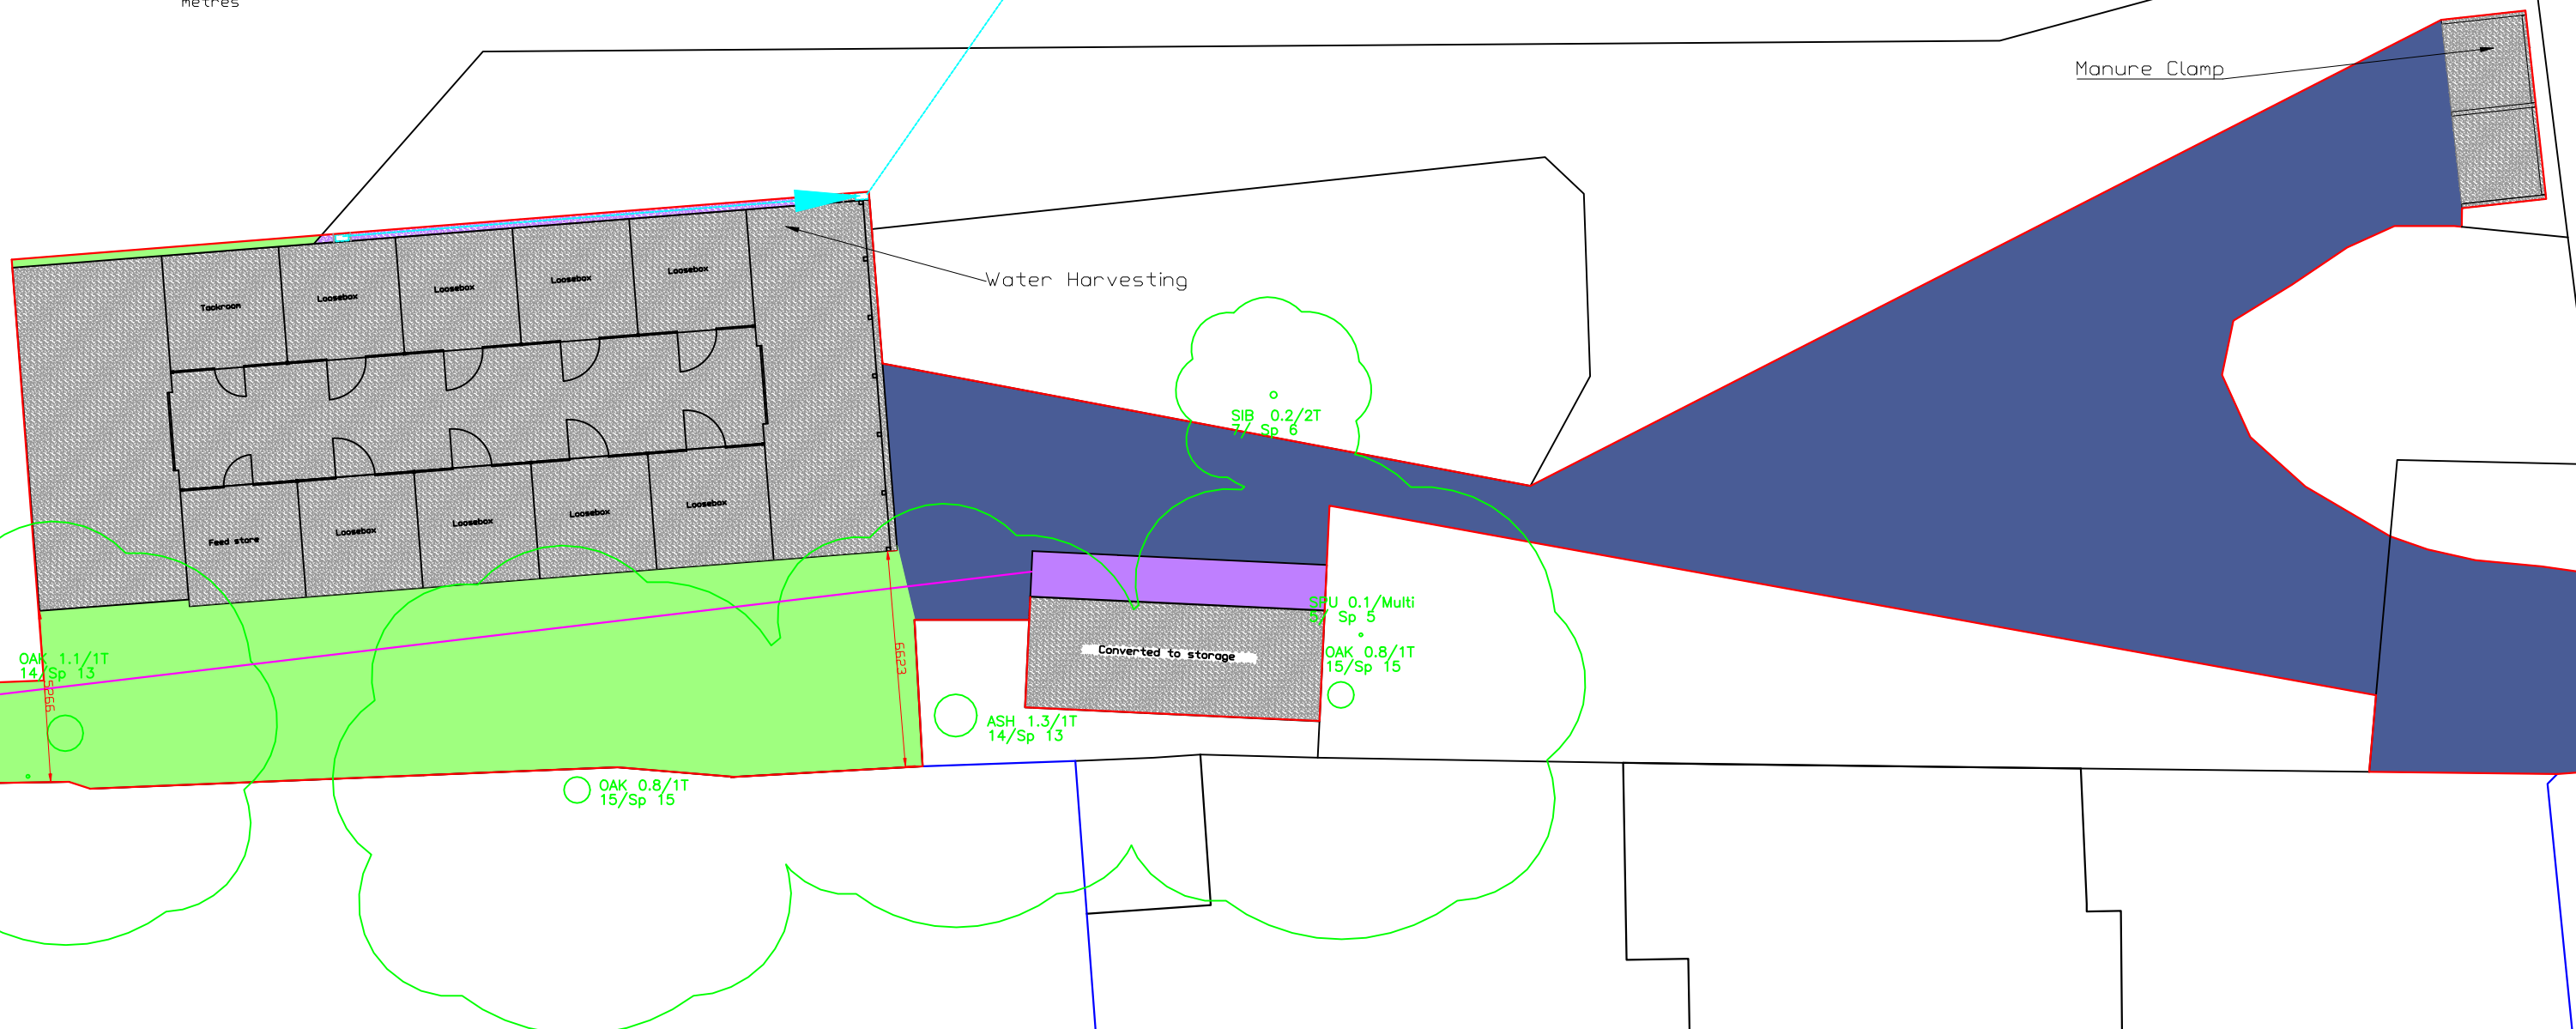

NOTES:

Spot levels shown in orange are as existing.

Drawings not to be scaled from except for planning purposes, all dimensions to be checked on site.

Client

Laura Loxton

Job Title

Replacement Barn



Scale

1 in 200 A3

Drawn by
Nicholas Pike

Date 25/08/2026

Drawing Title

Block Plan

Drg No.

PB2

Rev

1