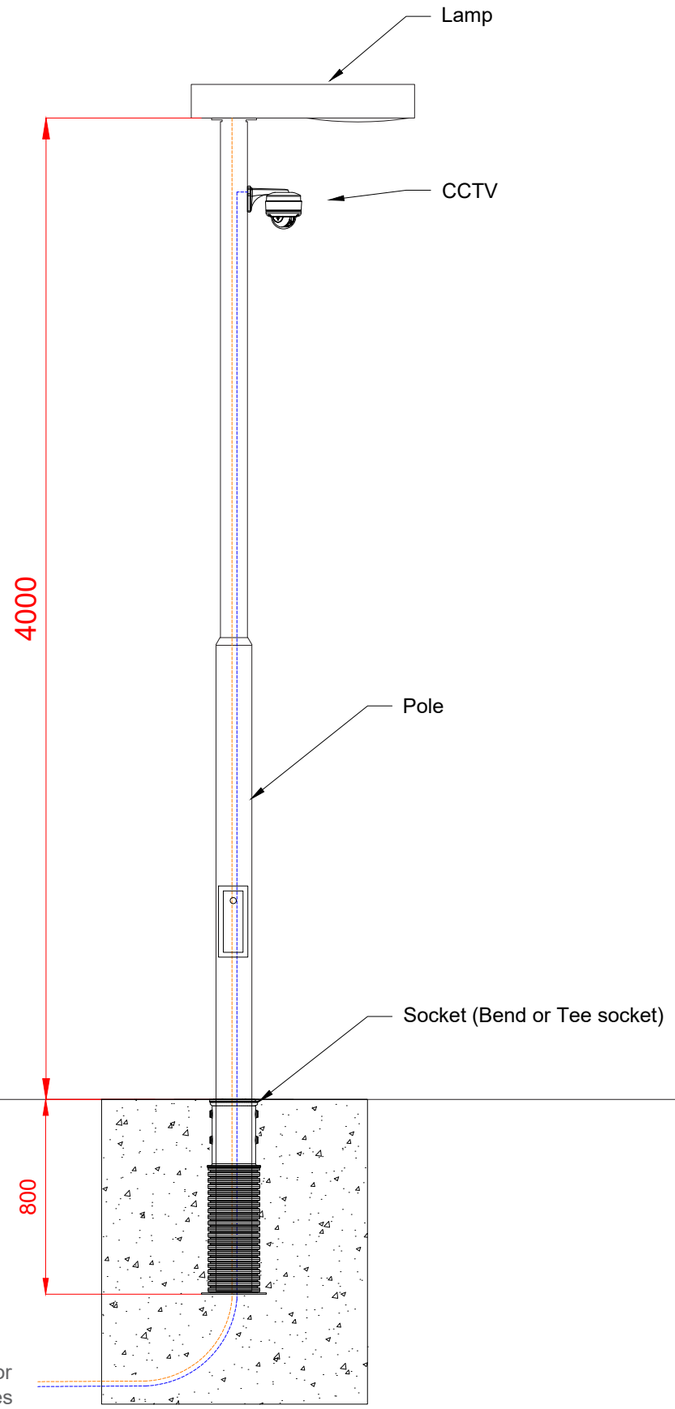

Front View (1:25)

Notes:

FOR GUIDANCE ONLY

Osprey Charging Network Ltd
3rd Floor, Martin House, 5 Martin Lane,
London, EC4R 0DP
T: 0800 058 8400
www.ospreycharging.co.uk

TITLE:

19-Lamp-Column-with-CCTV

SCALE AT A3:

1:25

1:25

0.5m 0 0.5m 1m 1.5m 2m 2.5m

Whilst working on behalf of Osprey, all site staff are required to work safely and any safety incidents must be reported to **james.reason@ospreycharging.co.uk** as soon as possible. Construction works carried out and safety precautions must comply with Construction Design and Management 2015 regulation - In the event of an emergency with an Osprey charge point, or to report a fault, please contact the 24/7 Helpline - **0800 058 8400**

© CROWN COPYRIGHT AND DATABASE RIGHTS 2023 - ORDNANCE SURVEY 0100031673