

- Application Boundary
- In-Bay Sign
- Sign

V2	Signage amended	EBD	21/07/26
V1	Initial Draft	EBD	08/07/26
REV:	DESCRIPTION:	BY:	DATE:

AMENDMENTS:



Osprey Charging Network Ltd
3rd Floor, Martin House, 5 Martin Lane,
London, EC4R 0DP
T: 0800 058 8400
www.ospreycharging.co.uk


CLIENT:
Hargreaves

SITE:
Solent Retail Park, Havant - PO9 1AF

TITLE:
11-Advert-Location-Plan

SCALE AT A3:	DATE:	DRAWN:	REVISION:
1:1250	21/07/2026	EBD	V2

© CROWN COPYRIGHT AND DATABASE RIGHTS 2023 - ORDNANCE SURVEY 0100031673

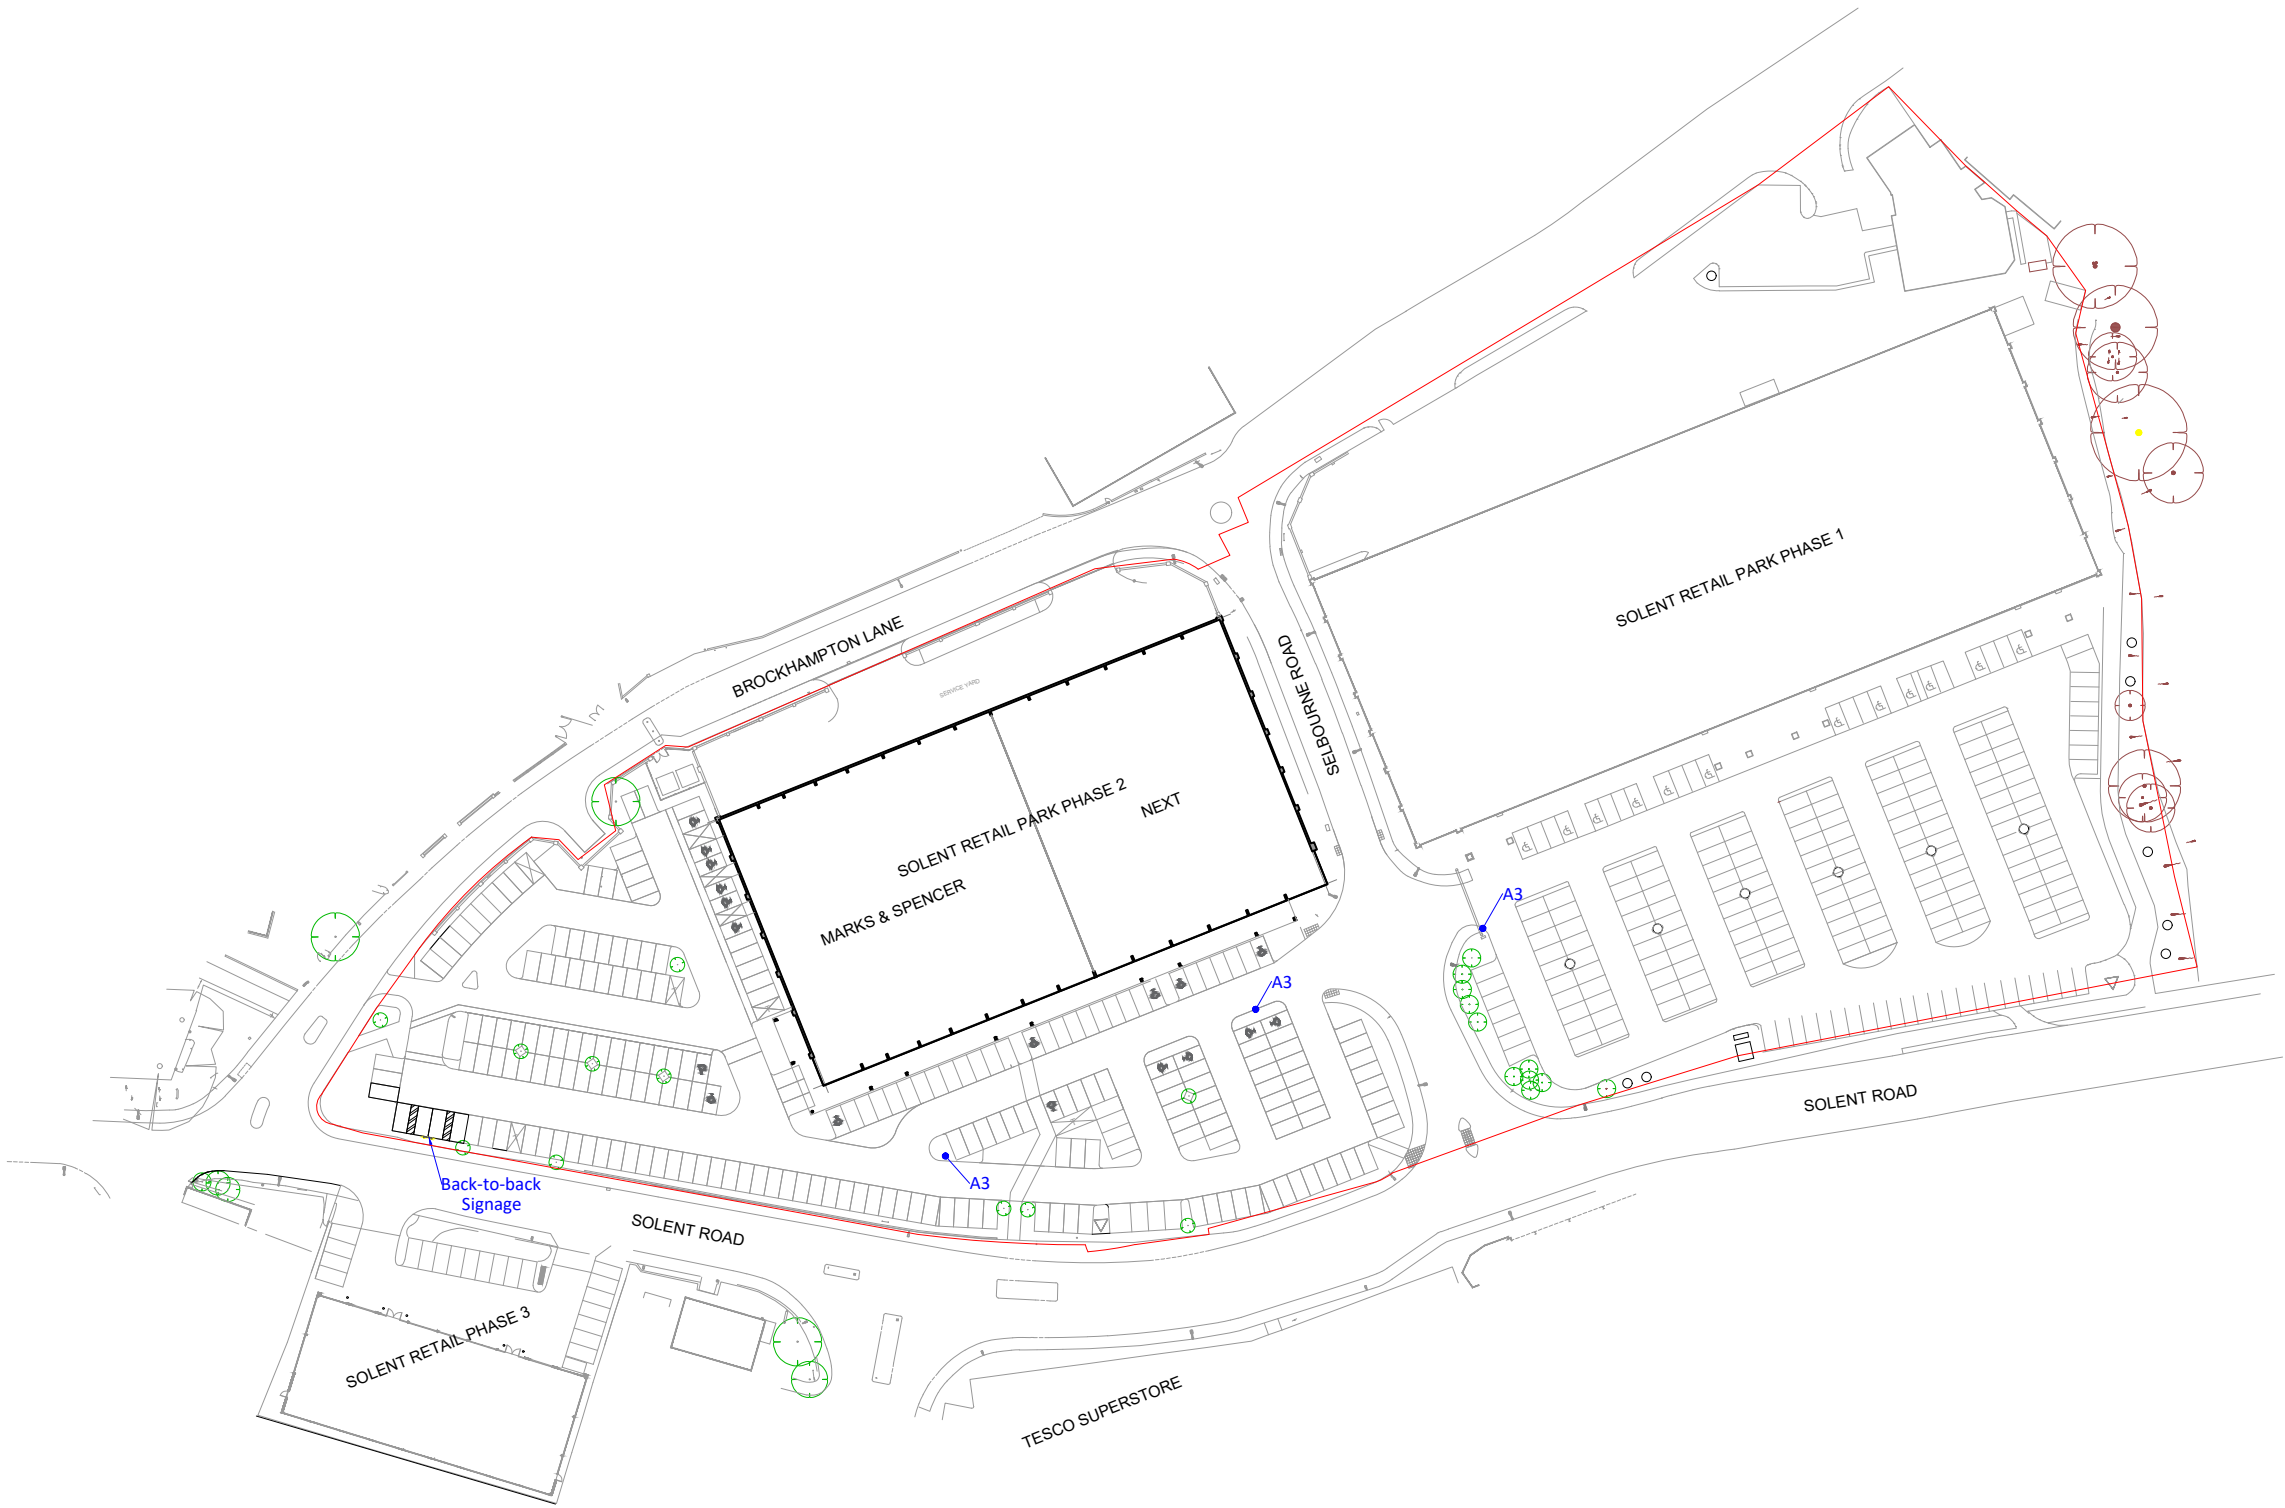

1:1250



Whilst working on behalf of Osprey, all site staff are required to work safely and any safety incidents must be reported to james.reason@ospreycharging.co.uk as soon as possible. Construction works carried out and safety precautions must comply with Construction Design and Management 2015 regulation - In the event of an emergency with an Osprey charge point, or to report a fault, please contact the 24/7 Helpline - 0800 058 8400