

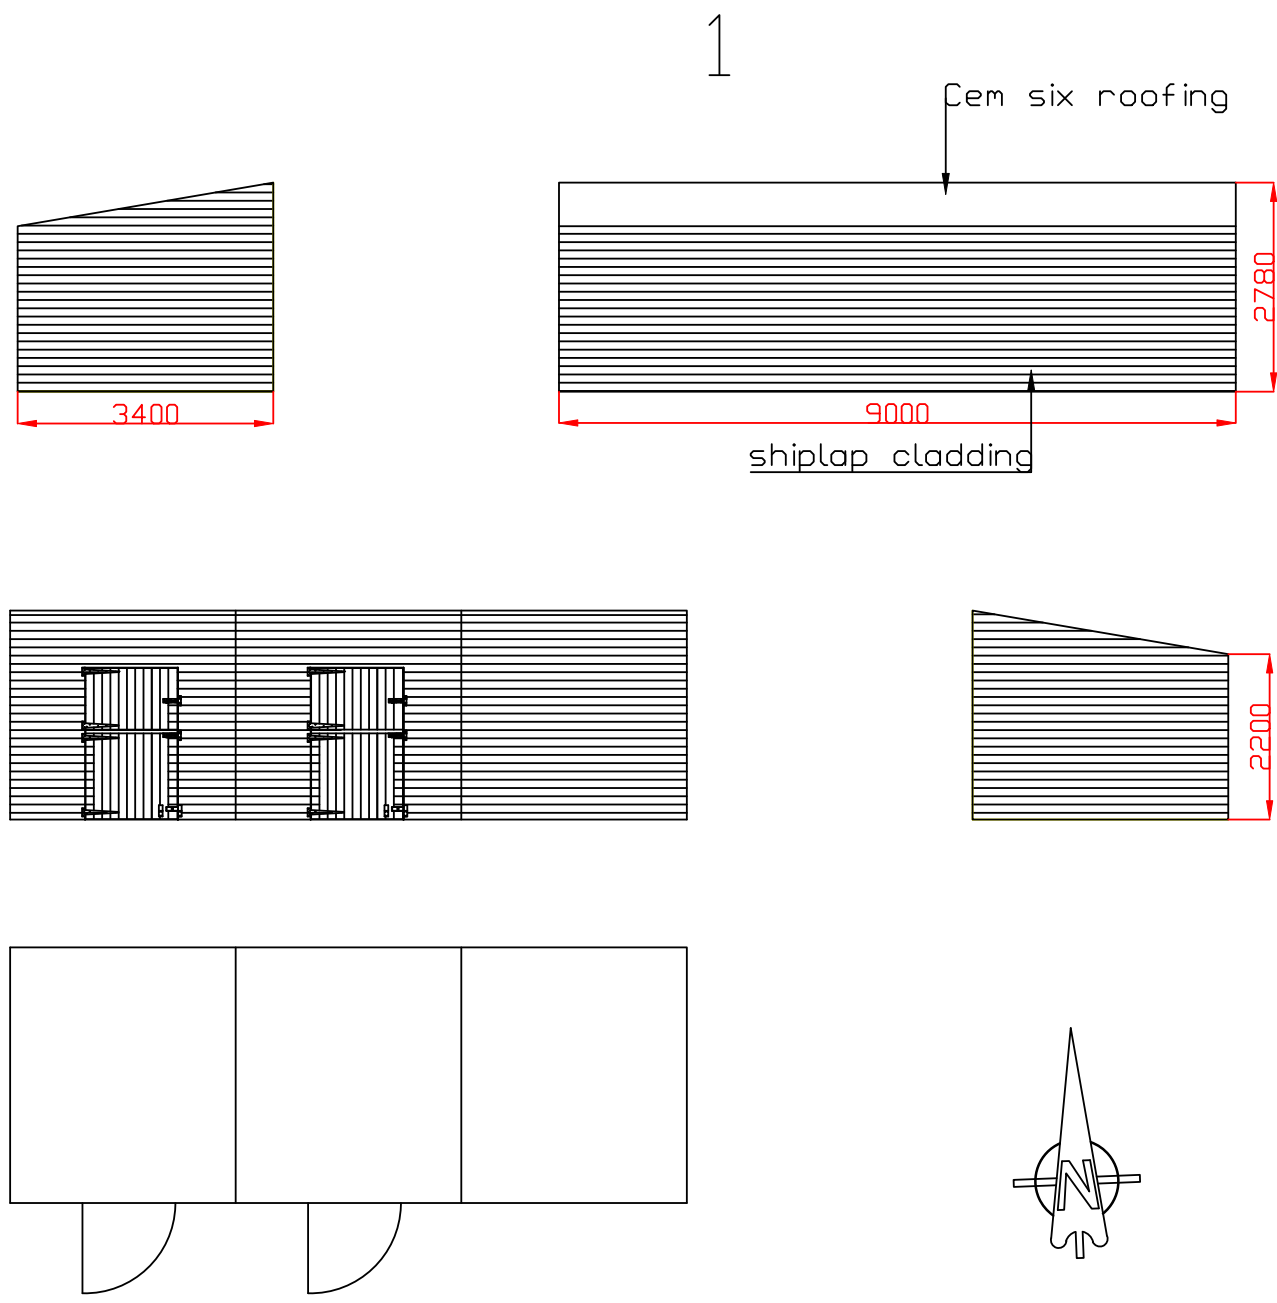
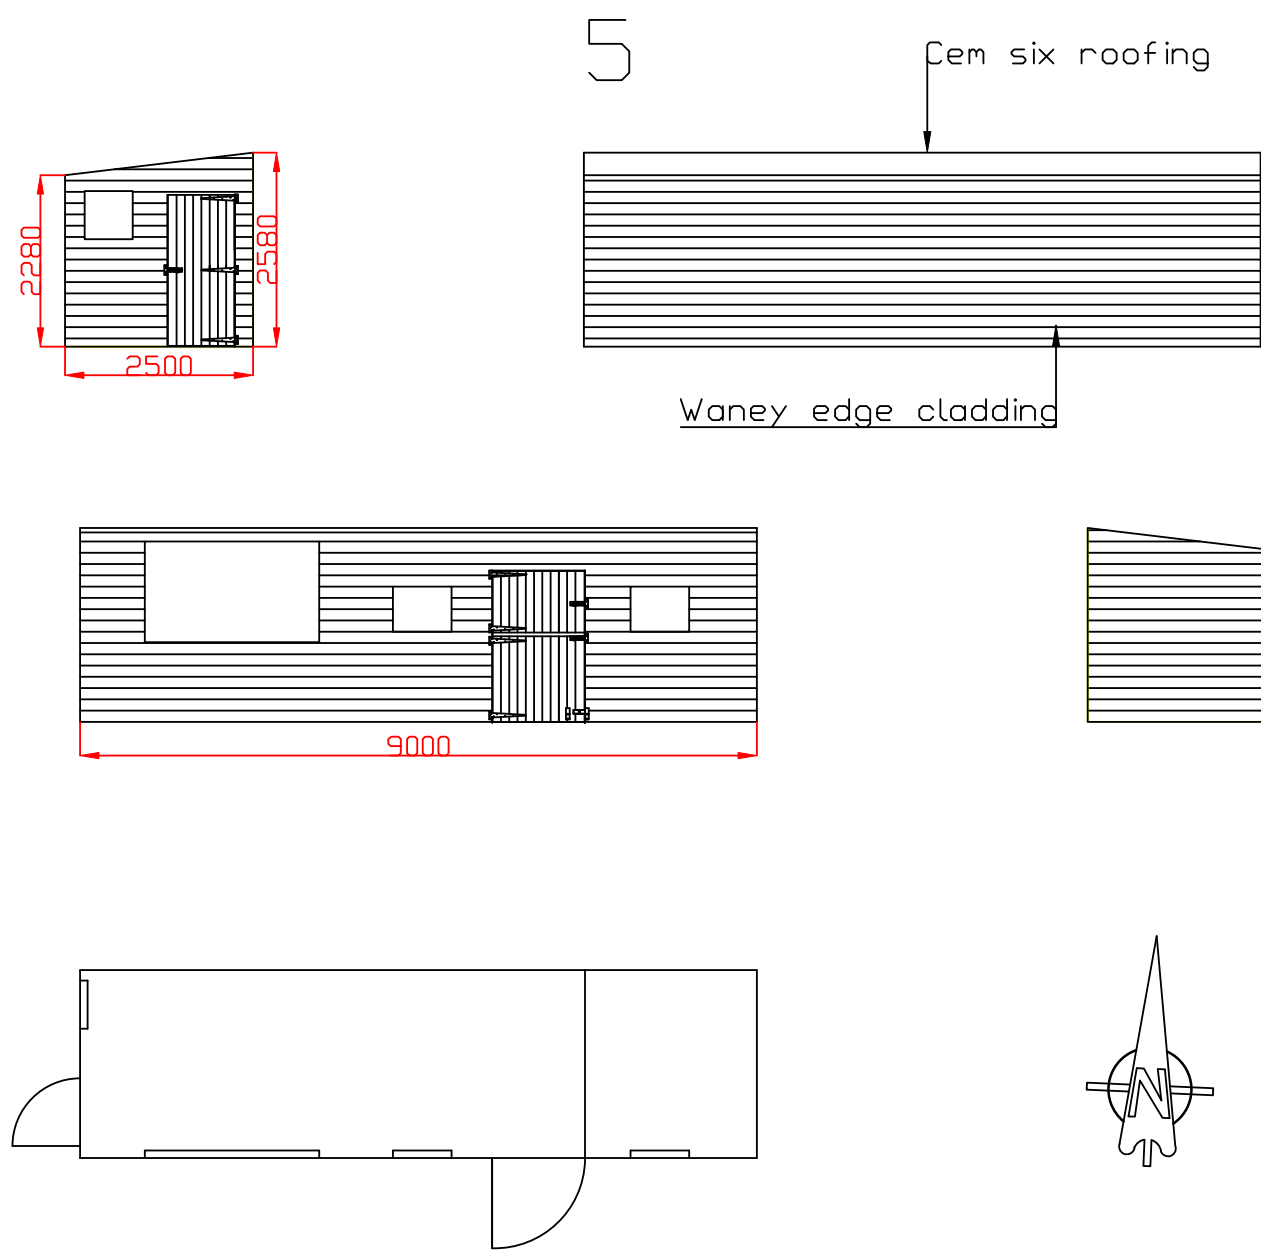
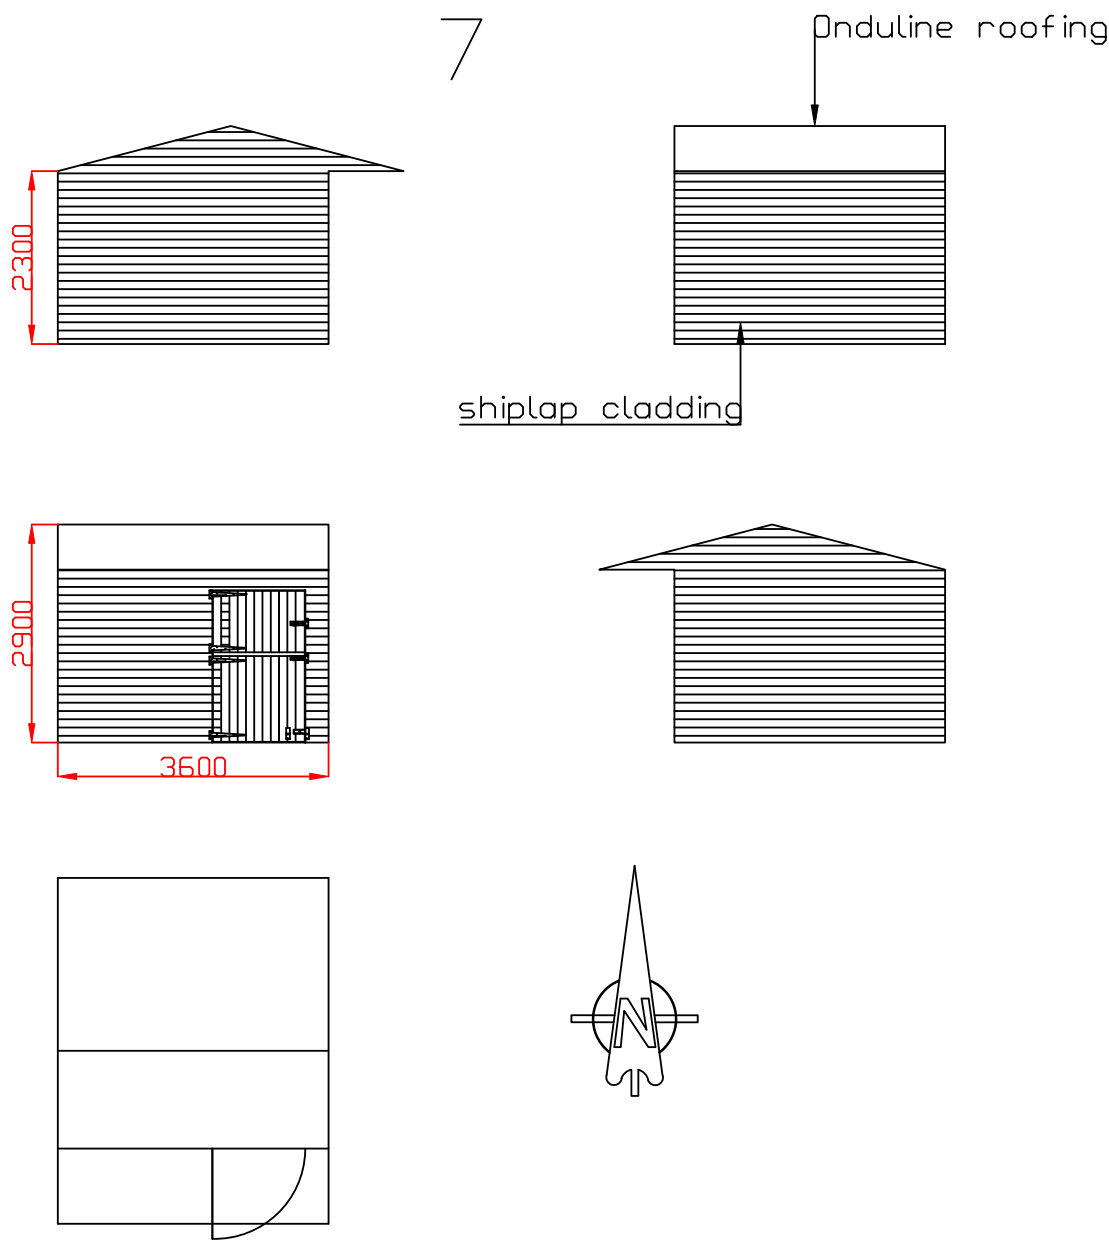
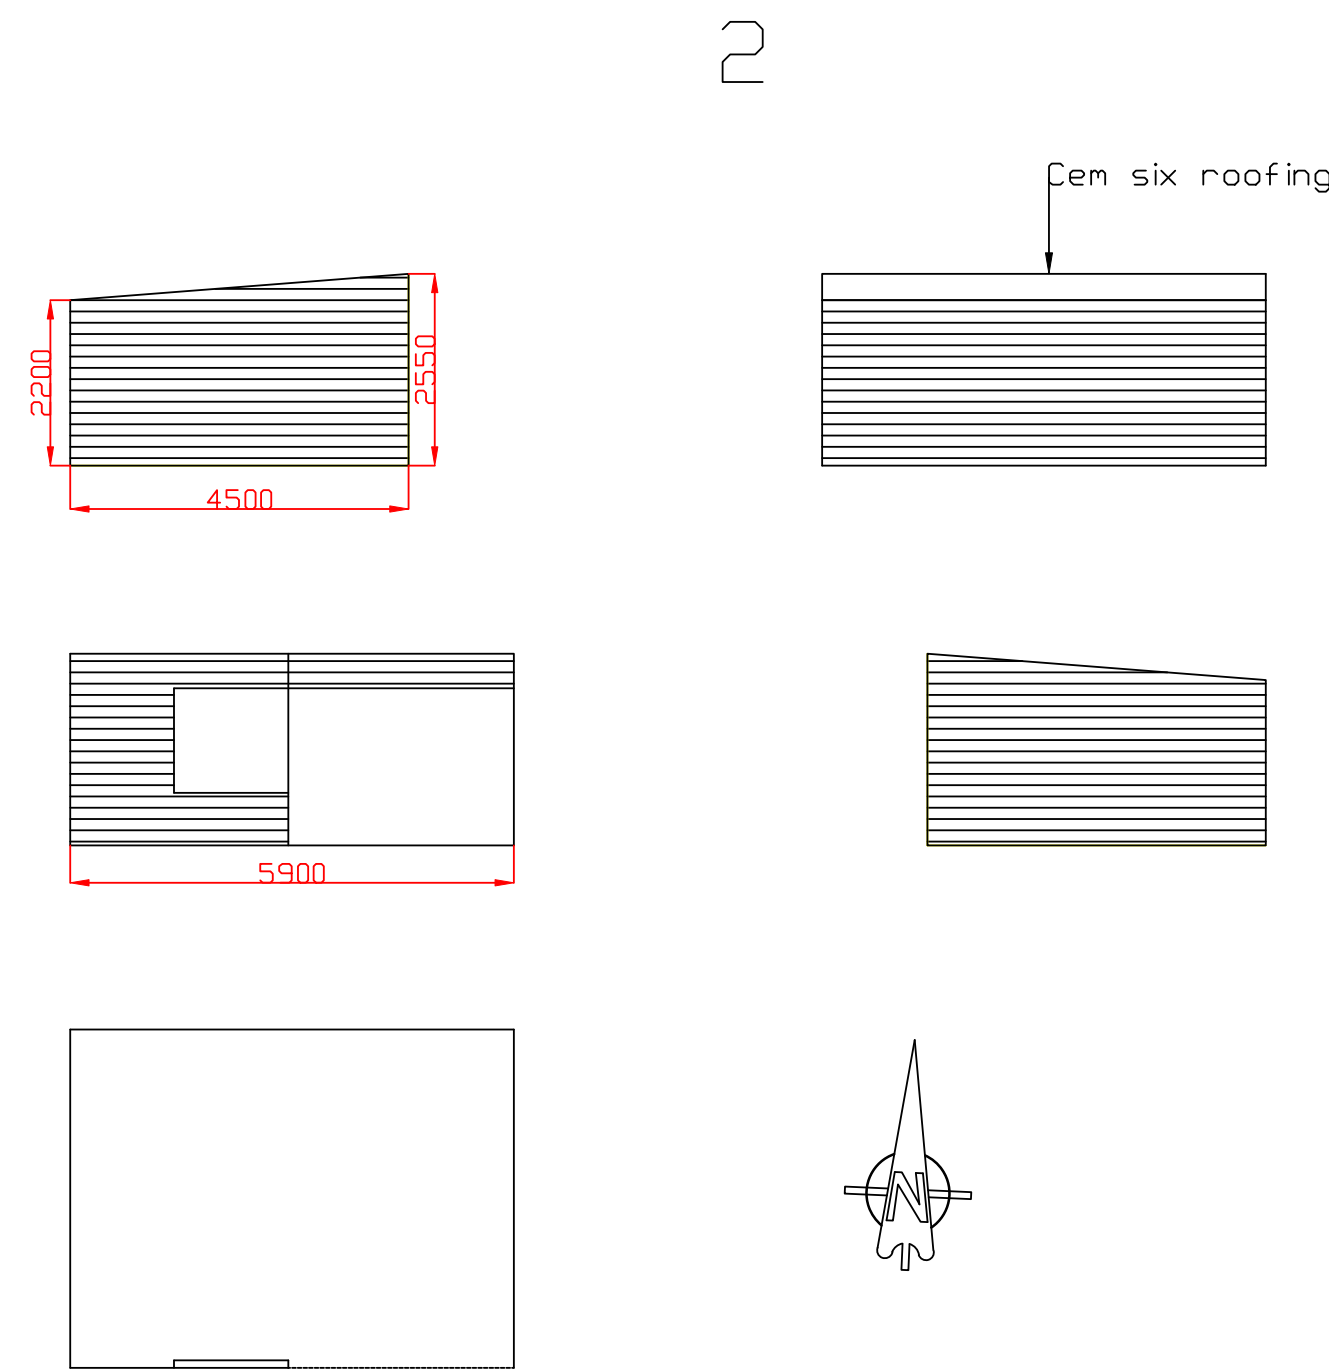
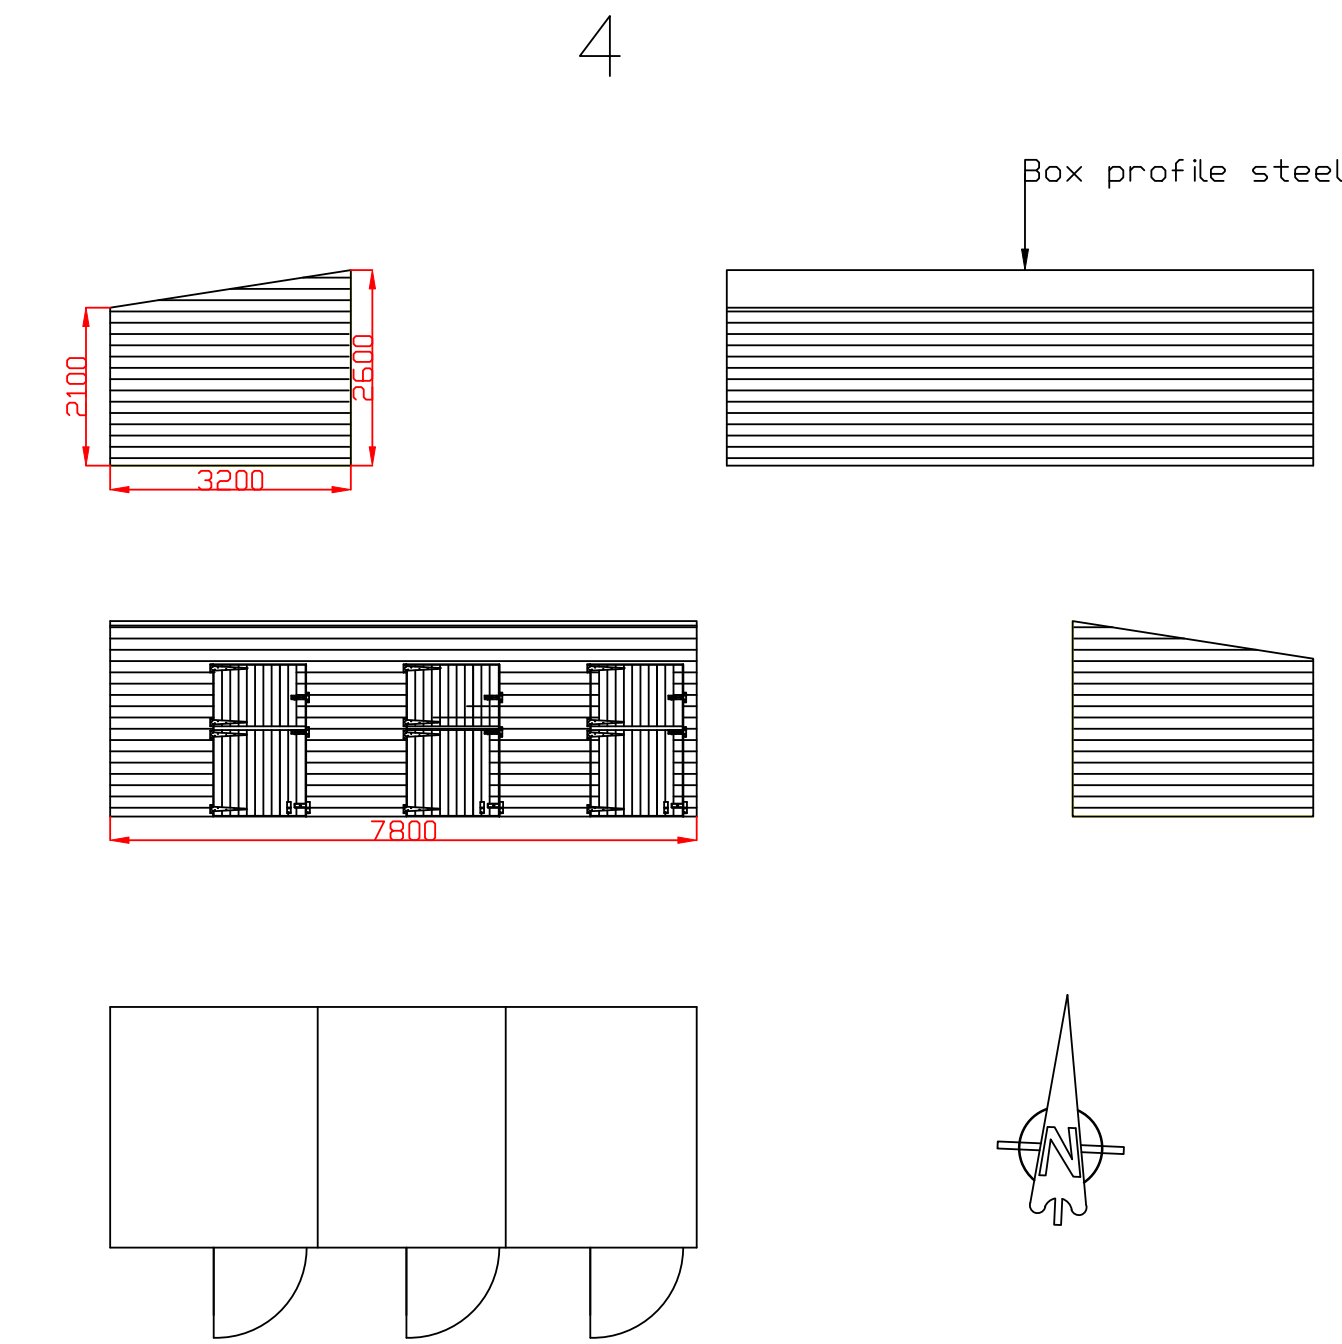
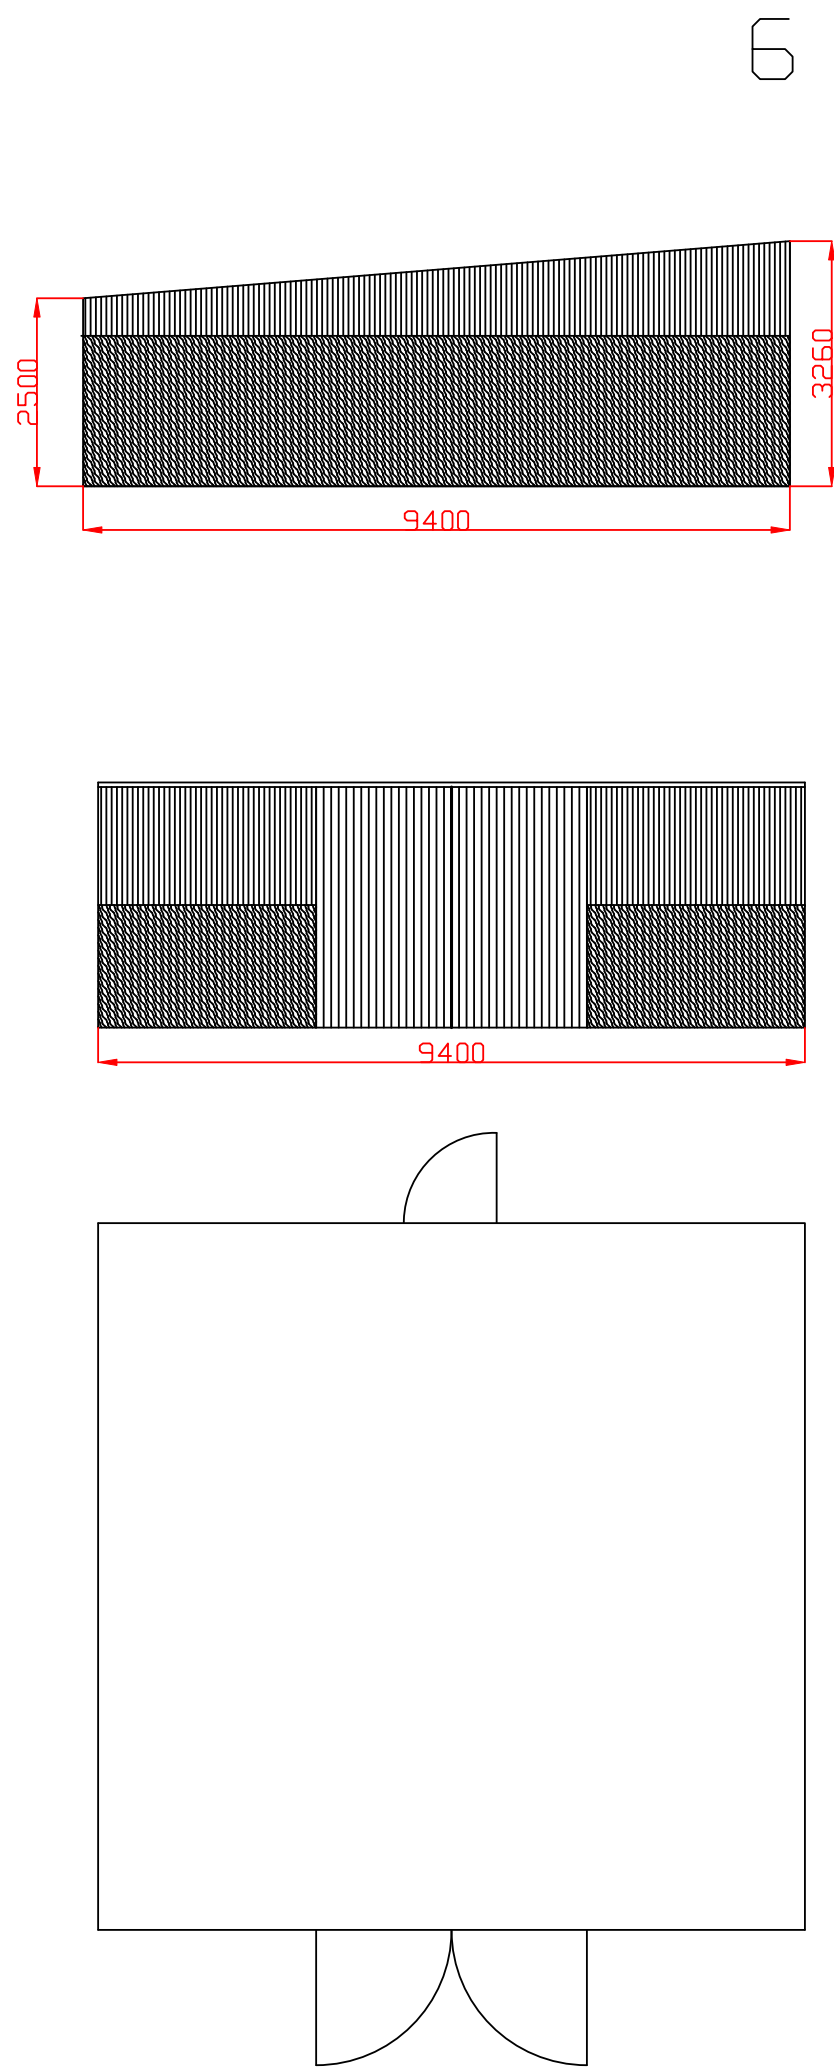


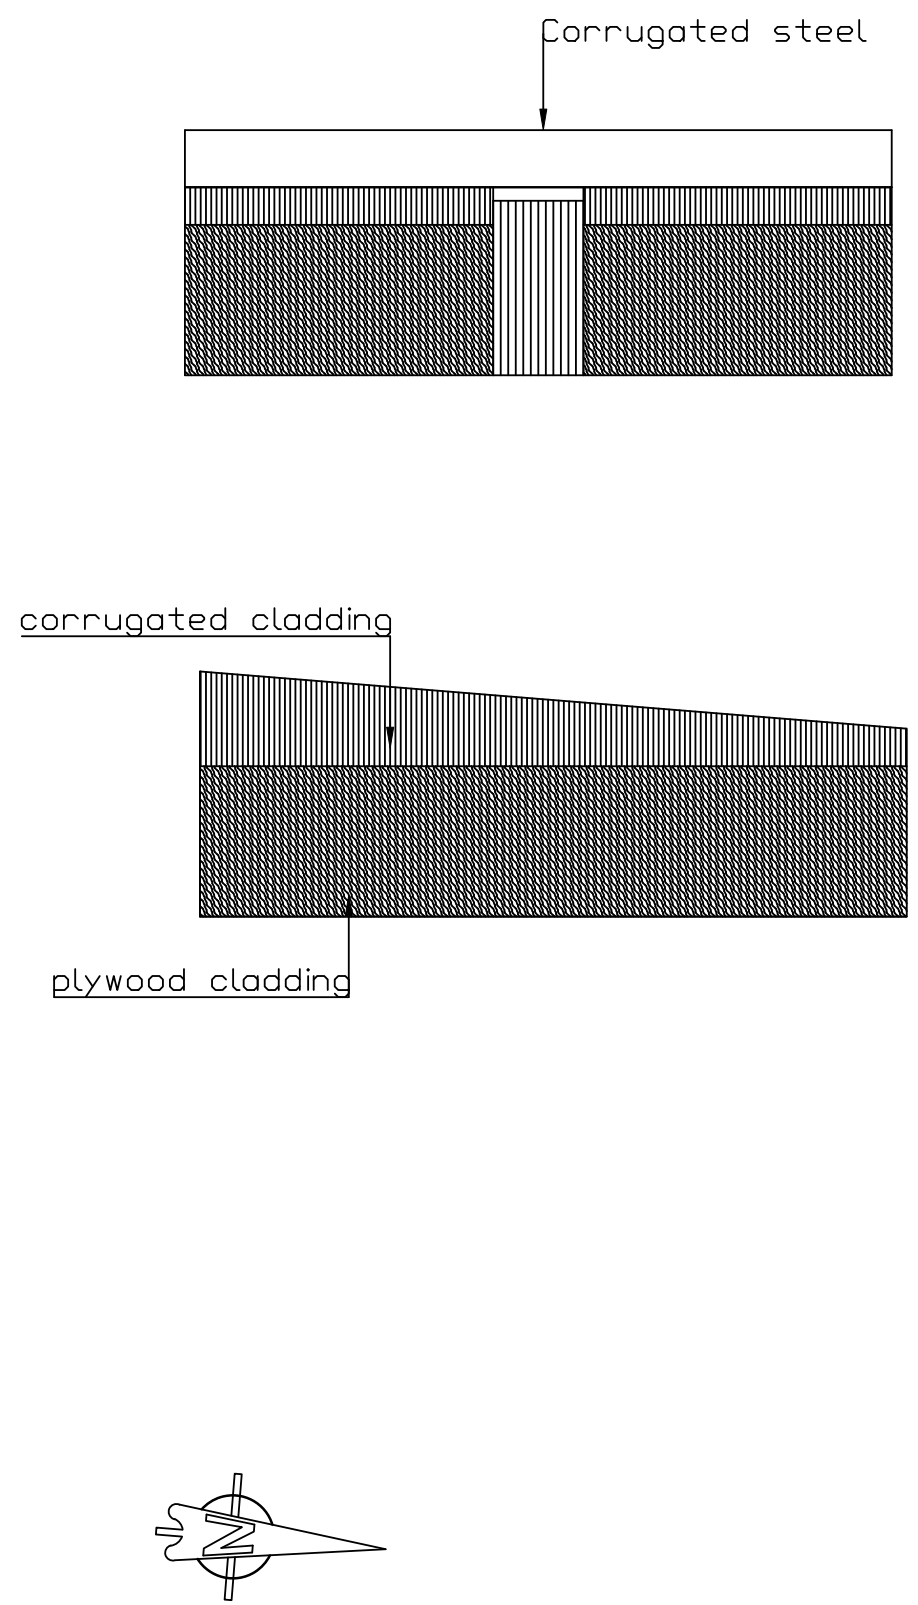

Key

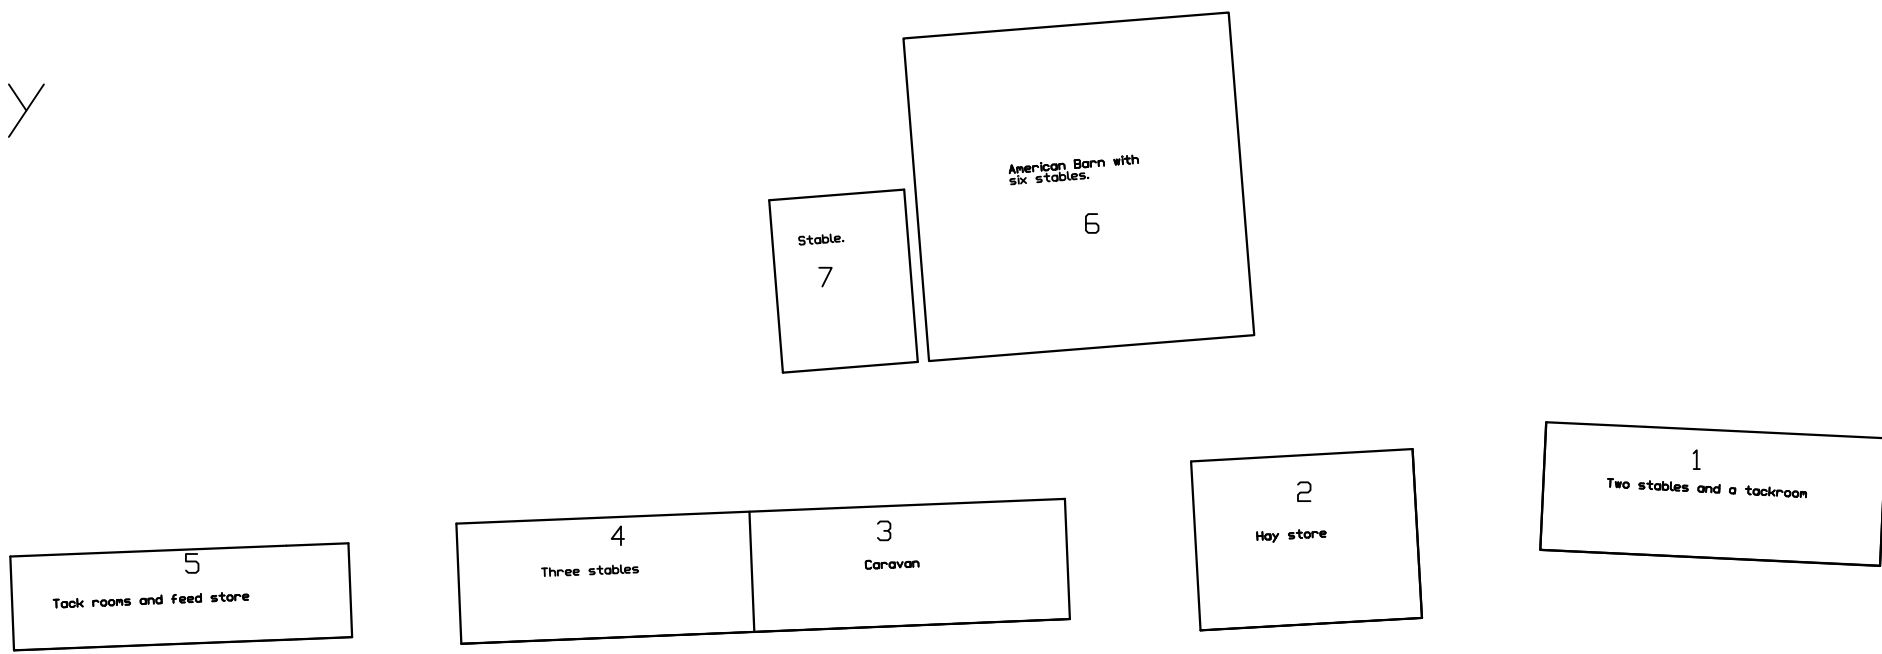

0 5 10
metres

NOTES:
All buildings except No1 will be reduced, item number 3 is a caravan and as such not drawn.

Client
Laura Loxton
Job Title
Replacement Barn

Equestrian
Blueprint

Scale
1 in 500 A1
Drawn by
Nicholas Pike
Date
30/07/2026

Drawing Title
Existing Elevations
Dwg No.
EP3
Rev