


Notes:

FOR GUIDANCE ONLY

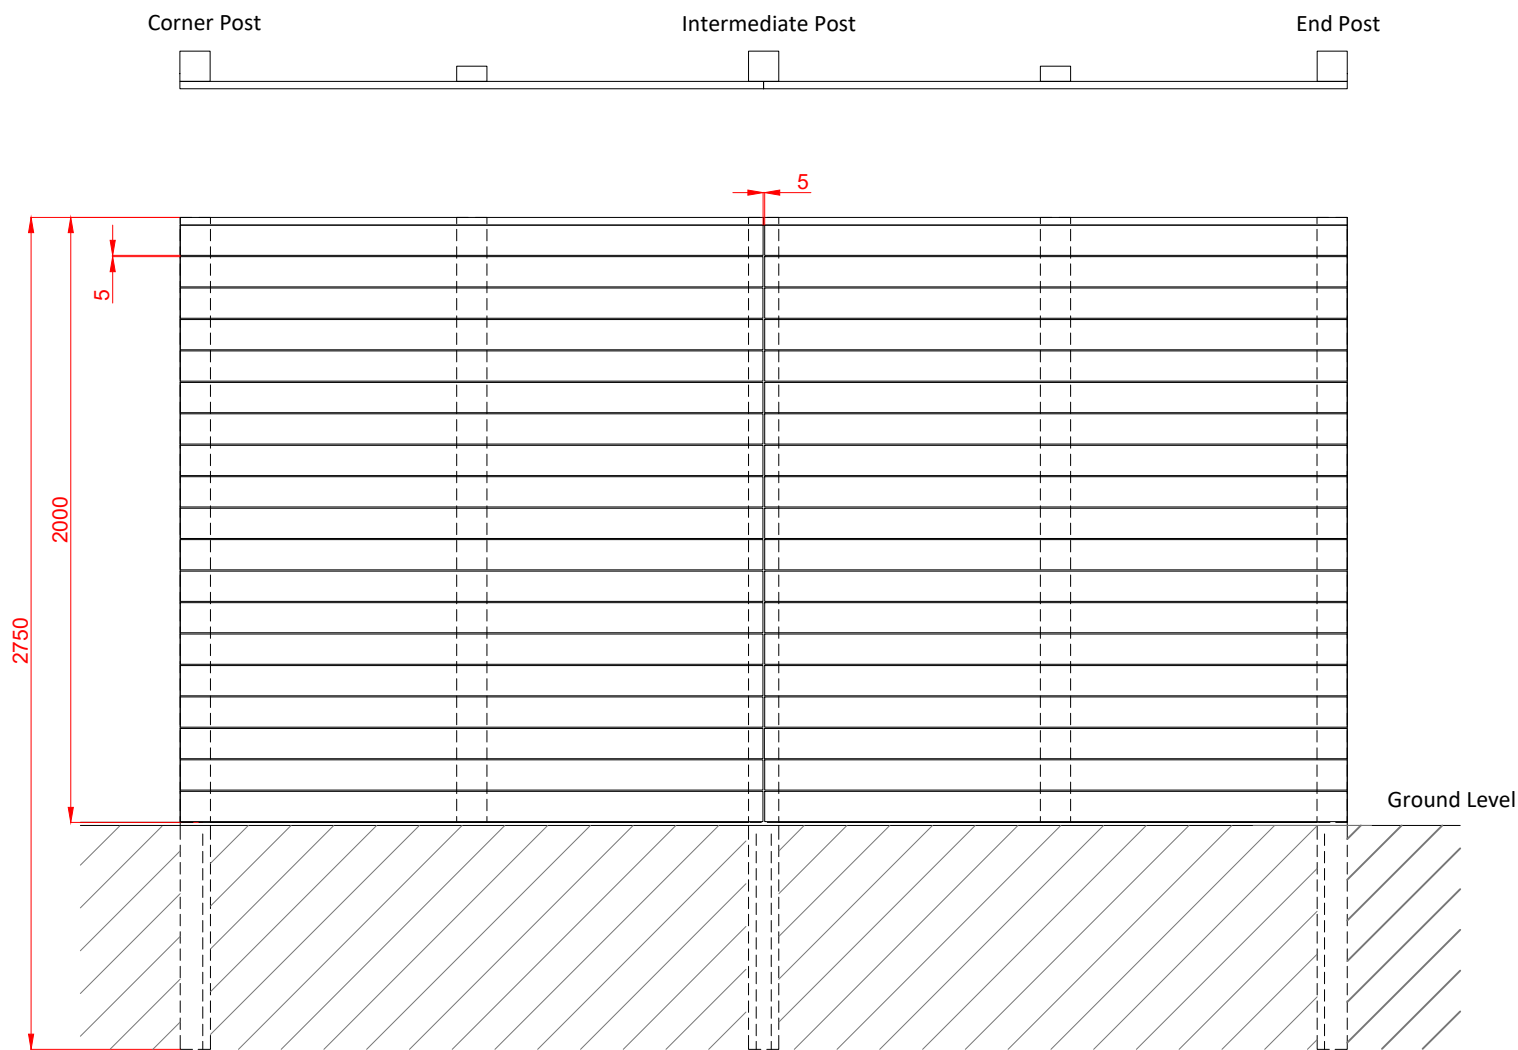

* Fencing layout is subject to site design this is for guidance only



Osprey Charging Network Ltd
3rd Floor, Martin House, 5 Martin Lane,
London, EC4R 0DP
T: 0800 058 8400
www.ospreycharging.co.uk

CLIENT:
Osprey Charging Network

TITLE:
25-Fence-Detail

SCALE AT A3: DATE: DRAWN: REVISION: