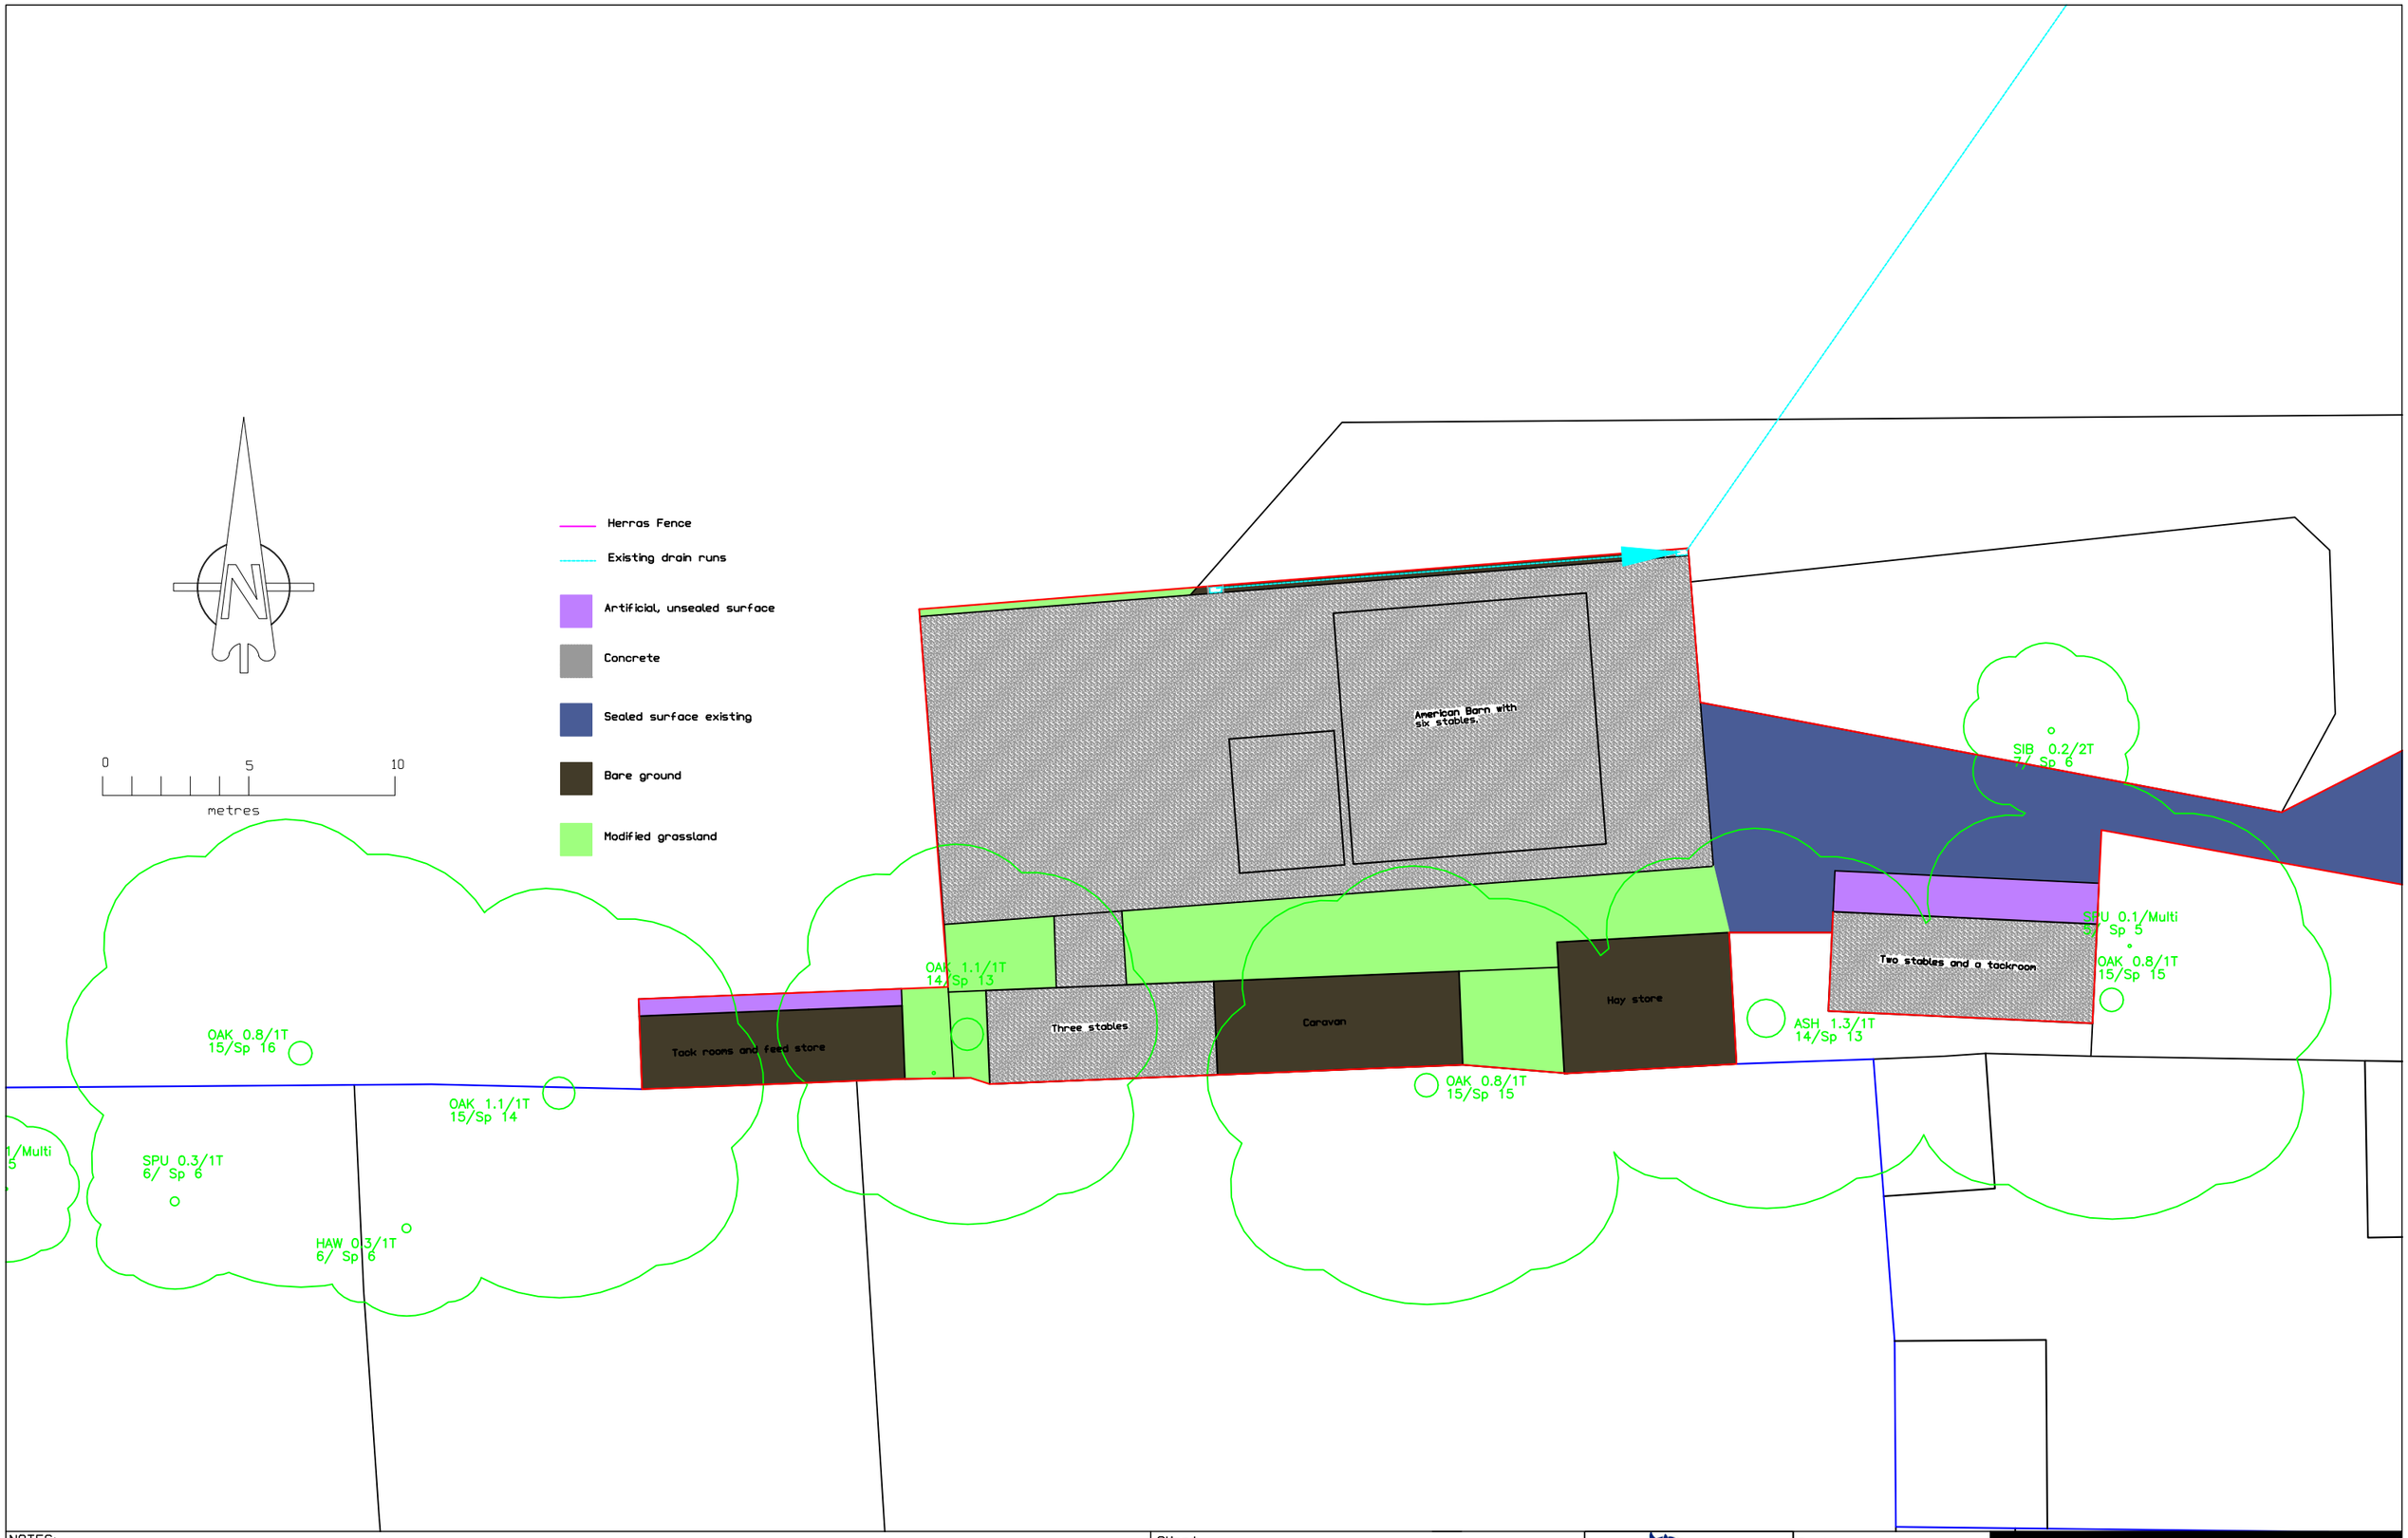

NOTES:

Drawings not to be scaled from except for planning purposes, all dimensions to be checked on site.

Client: Laura Loxton

Job Title: Replacement Barn

Equestrian Blueprint

Scale: 1 in 200 A3

Drawn by: Nicholas Pike

Date: 14/08/2026

Drawing Title: Existing Block Plan

Drg No.: EB2

Rev: .