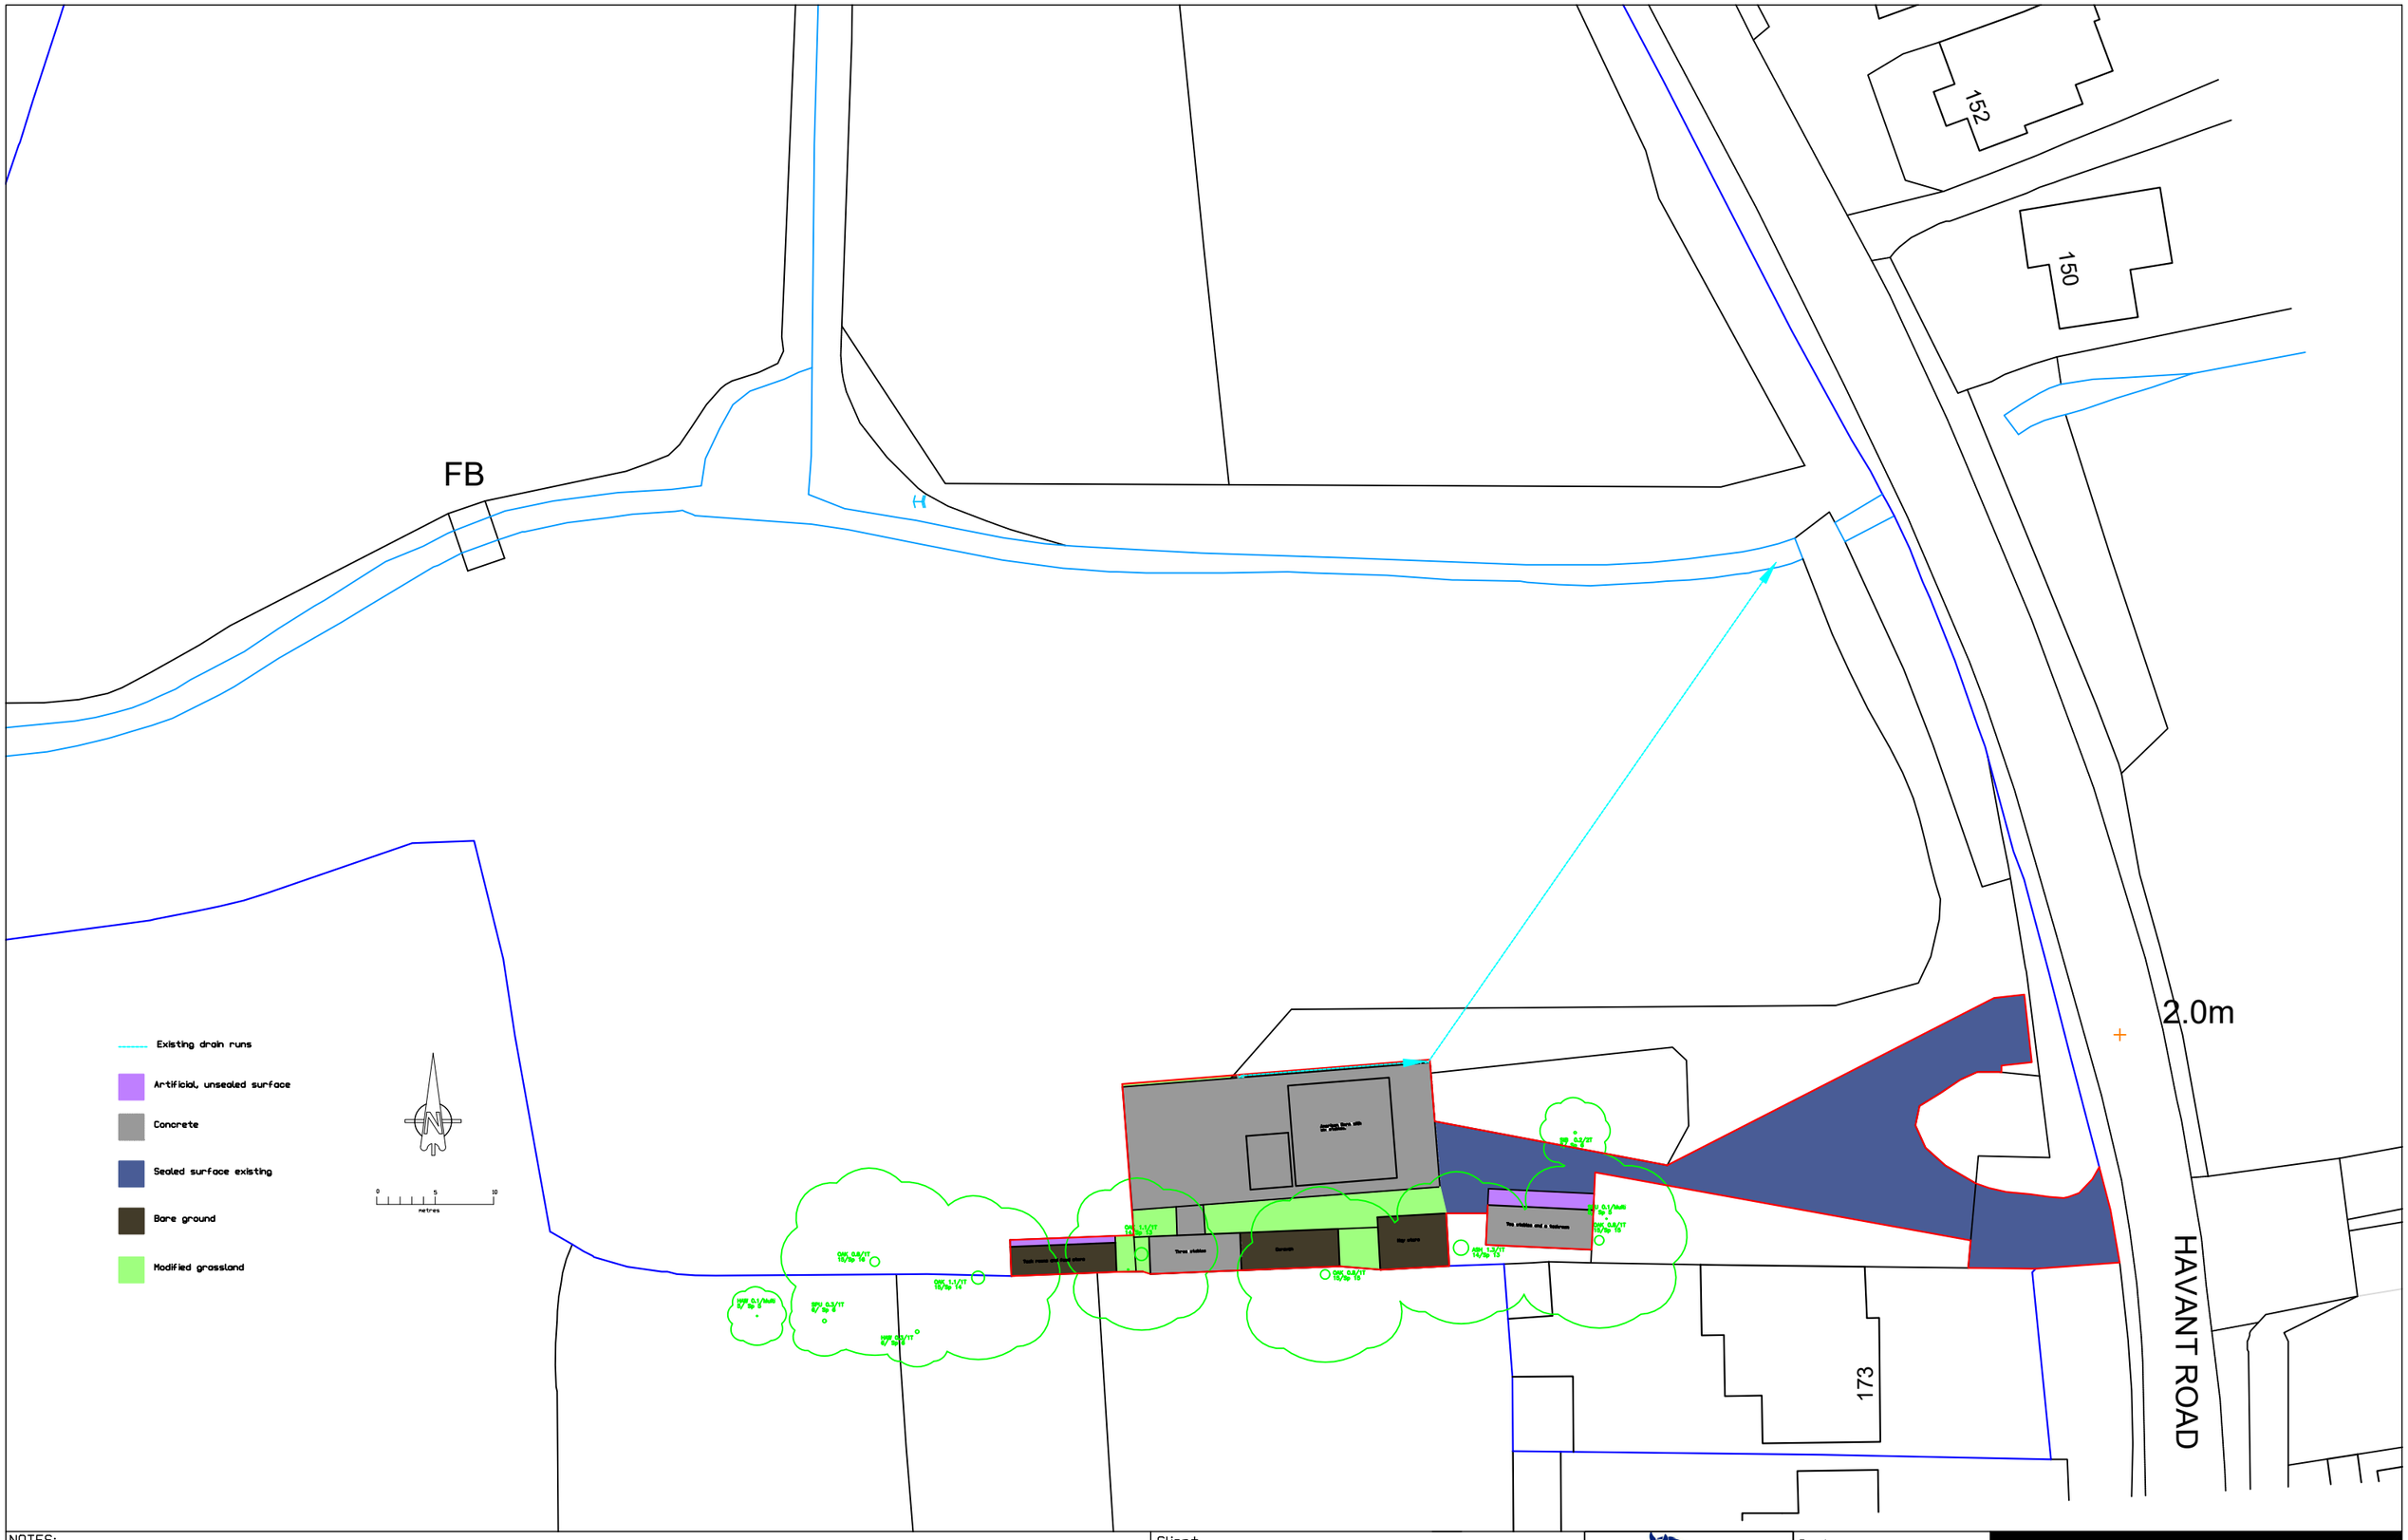

NOTES:

Drawings not to be scaled from, all dimensions to be checked on site.

Client
Laura Loxton

Job Title
Replacement Barn

Equestrian Blueprint

Scale
1 in 500 A3

Drawn by
Nicholas Pike

Date
14/08/2026

Drawing Title
Existing Layout Plan

Drg No.
EB4

Rev
.