
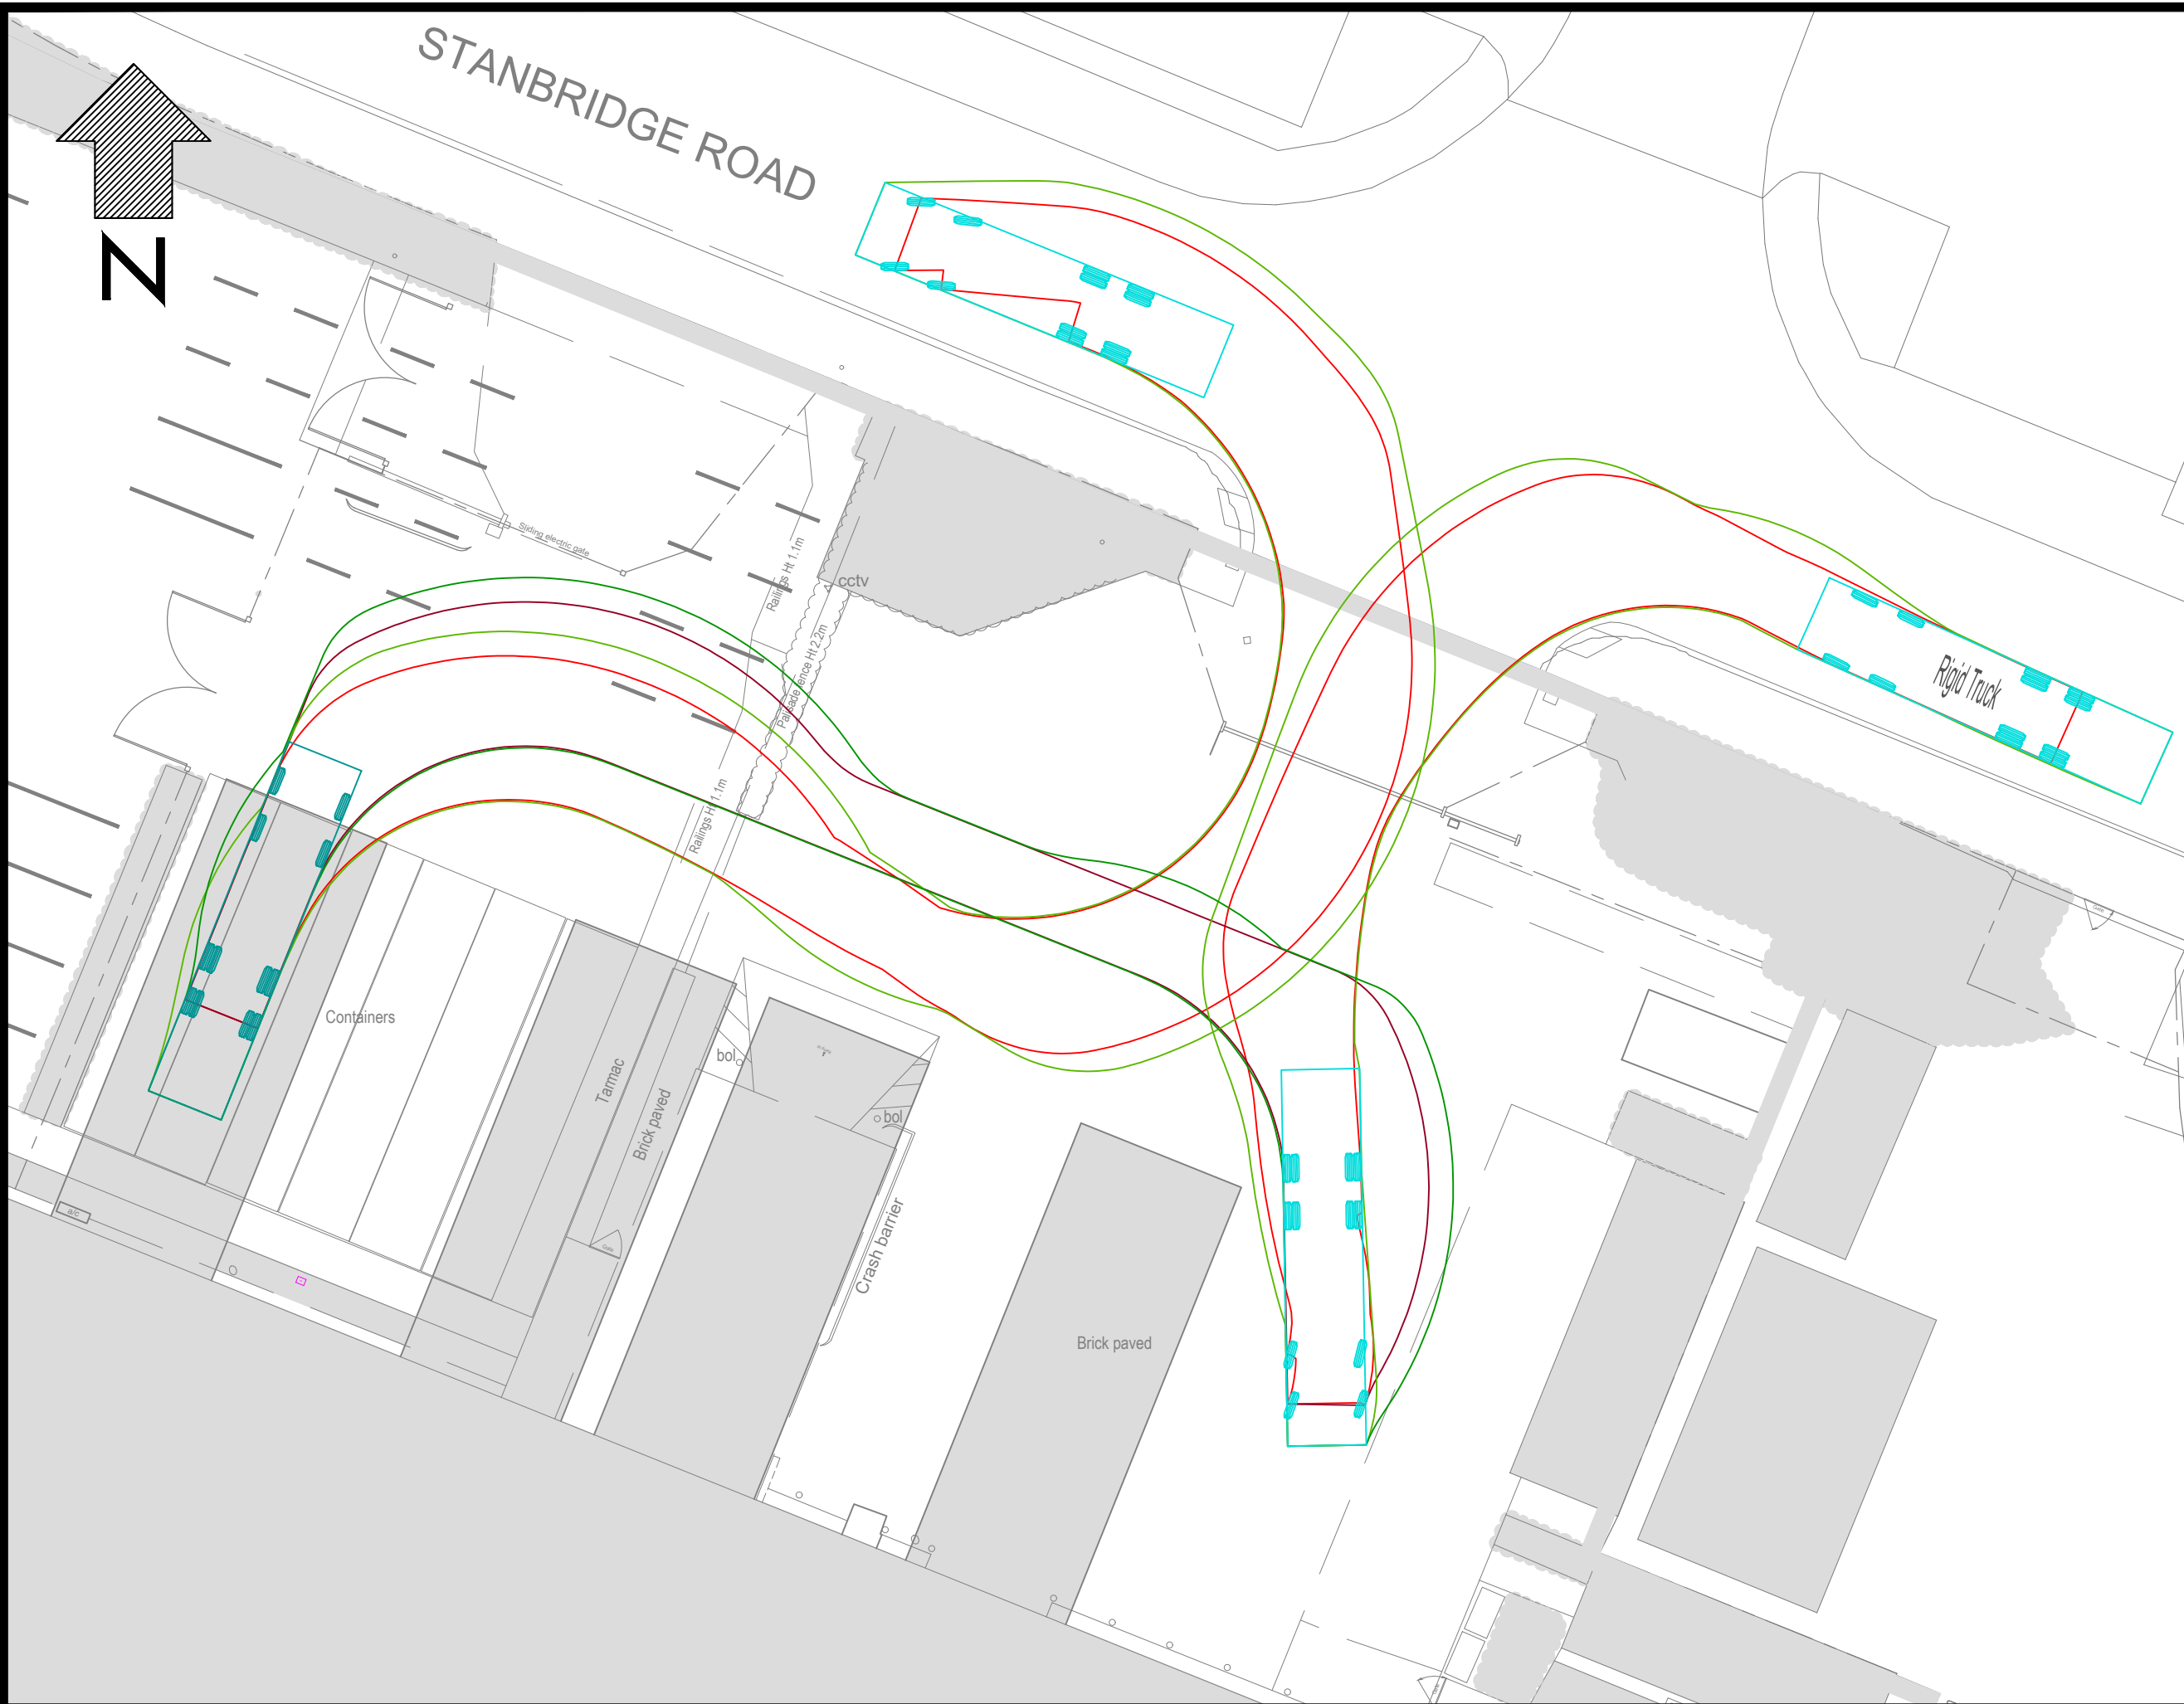
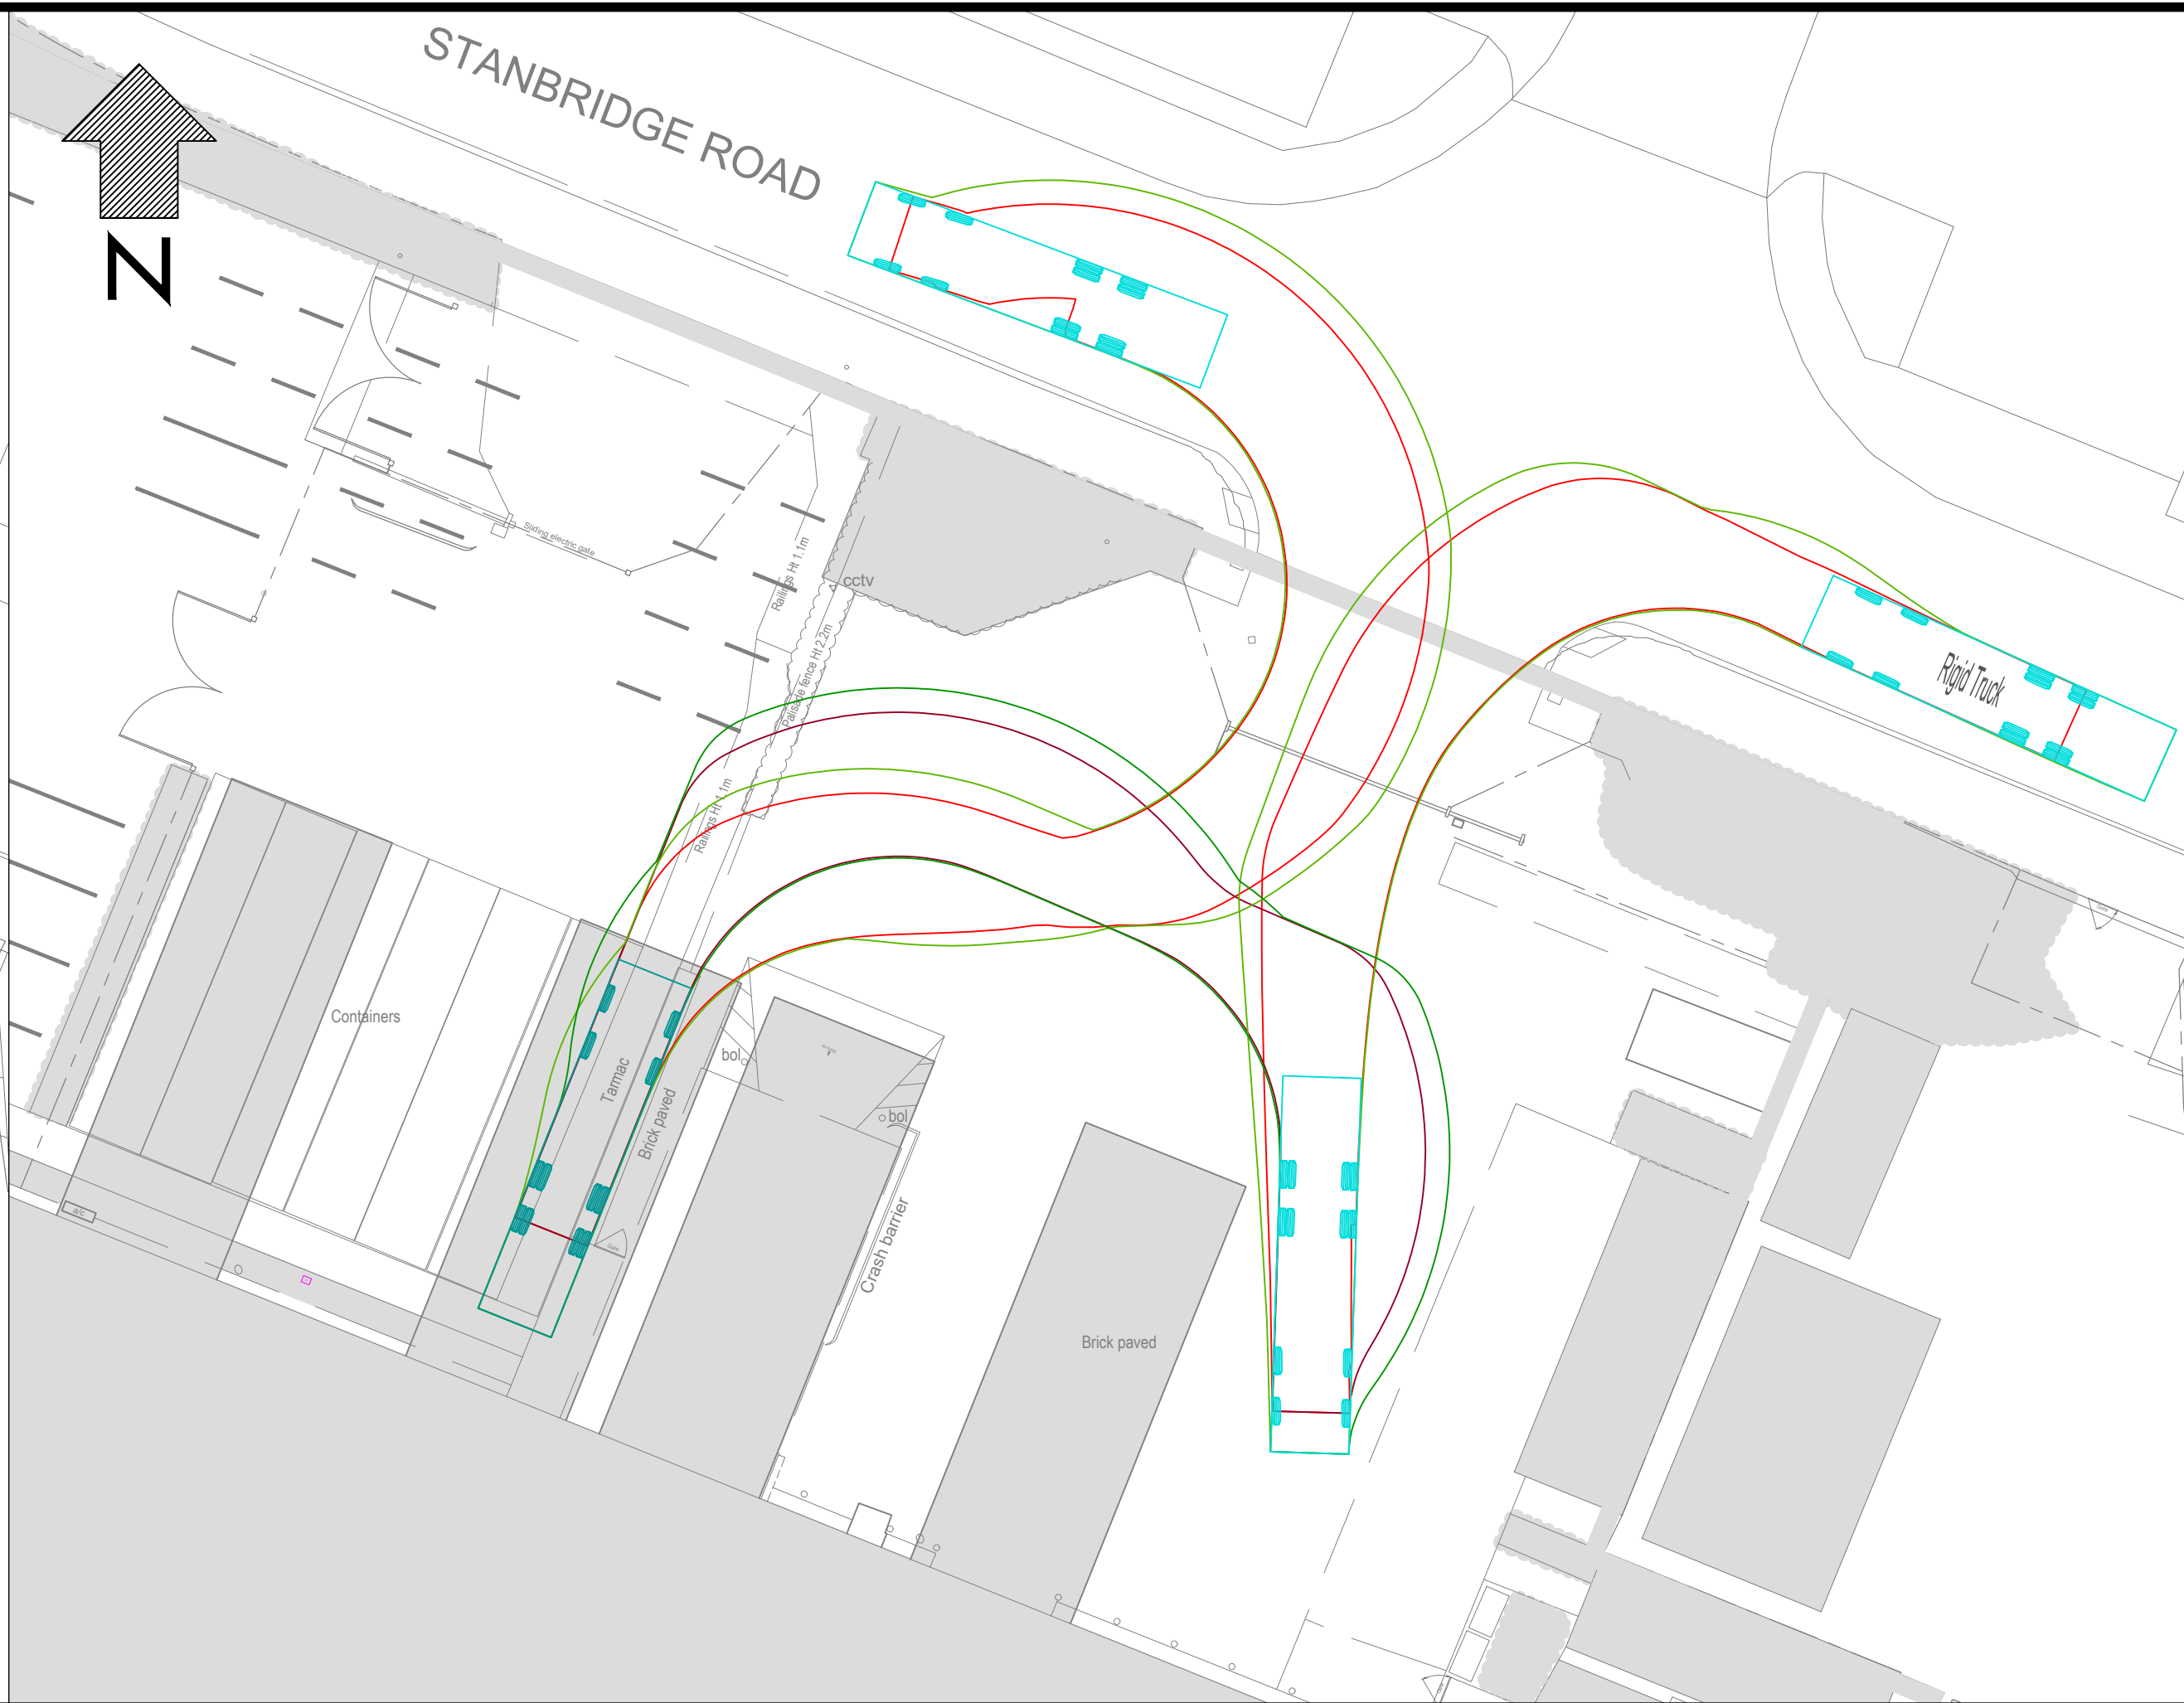


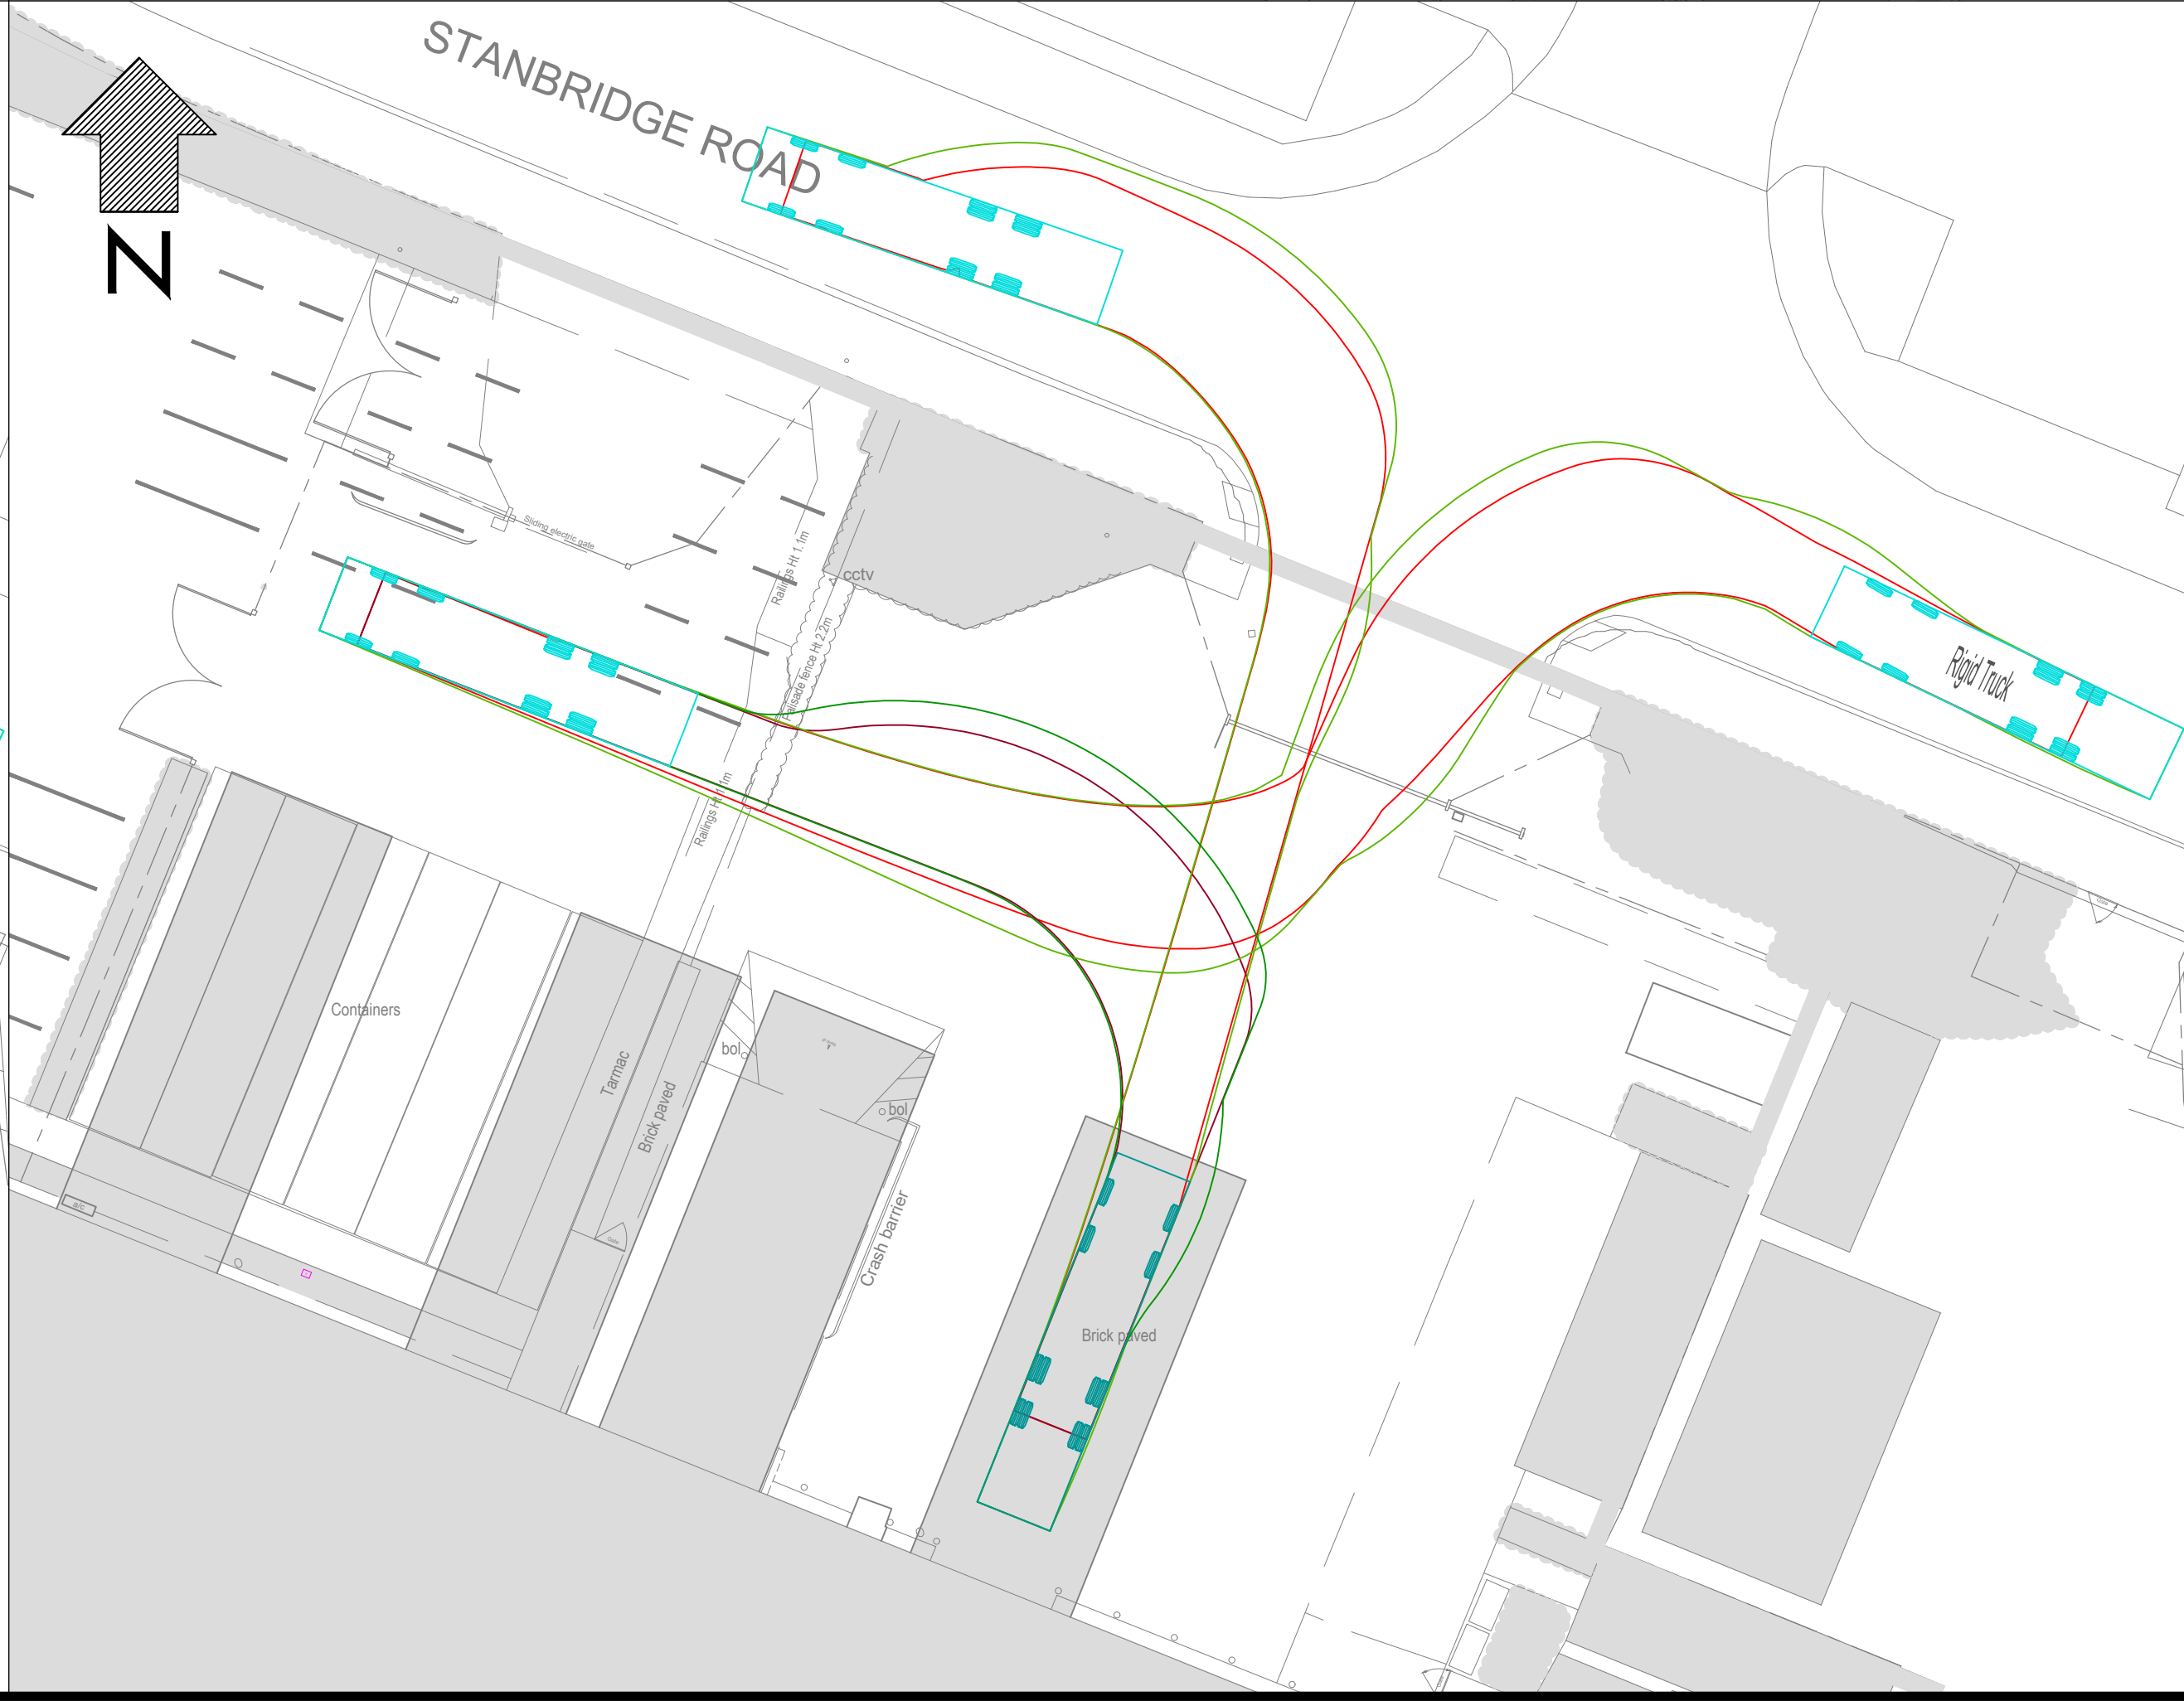


VEHICLE DETAILS:

Rigid Truck
Overall Length 12.000m
Overall Width 2.500m
Overall Body Height 3.928m
Min Body Ground Clearance 0.412m
Track Width 2.471m
Lock to lock time 6.00s
Kerb to Kerb Turning Radius 11.900m
Design speed 16kph for all forward movements
Design speed 10kph for all reverse movements

KEY

- OUTER EDGE OF THE WHEELS (INSIDE CLEARANCE)
- OUTER VEHICLE SWING/ENVELOPE (OUTSIDE CLEARANCE)

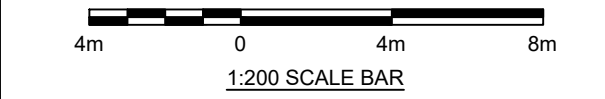

Client

Project

36 NEW LANE

Drawing Title

SWEPT PATH TRACKING

Drawing Status

FOR INFORMATION

Date AUG 2026	Scale 1:200	Size A1
Drawing No. NJC-001	Rev -	