


		project	Land east of St Patricks Church Manor Road Hayling Island
	client		Billett Homes Ltd.
	title	Tree Protection Plan	
	dwg	BJH 03/04	
	scale	1:250 @ A3	
	date	April 2026	
	job	1466	
	drawn by	bjh	
		10 Southleigh Grove, Hayling Island, Hampshire PO11 0SH 07875 520881 bernieharverson@gmail.com	

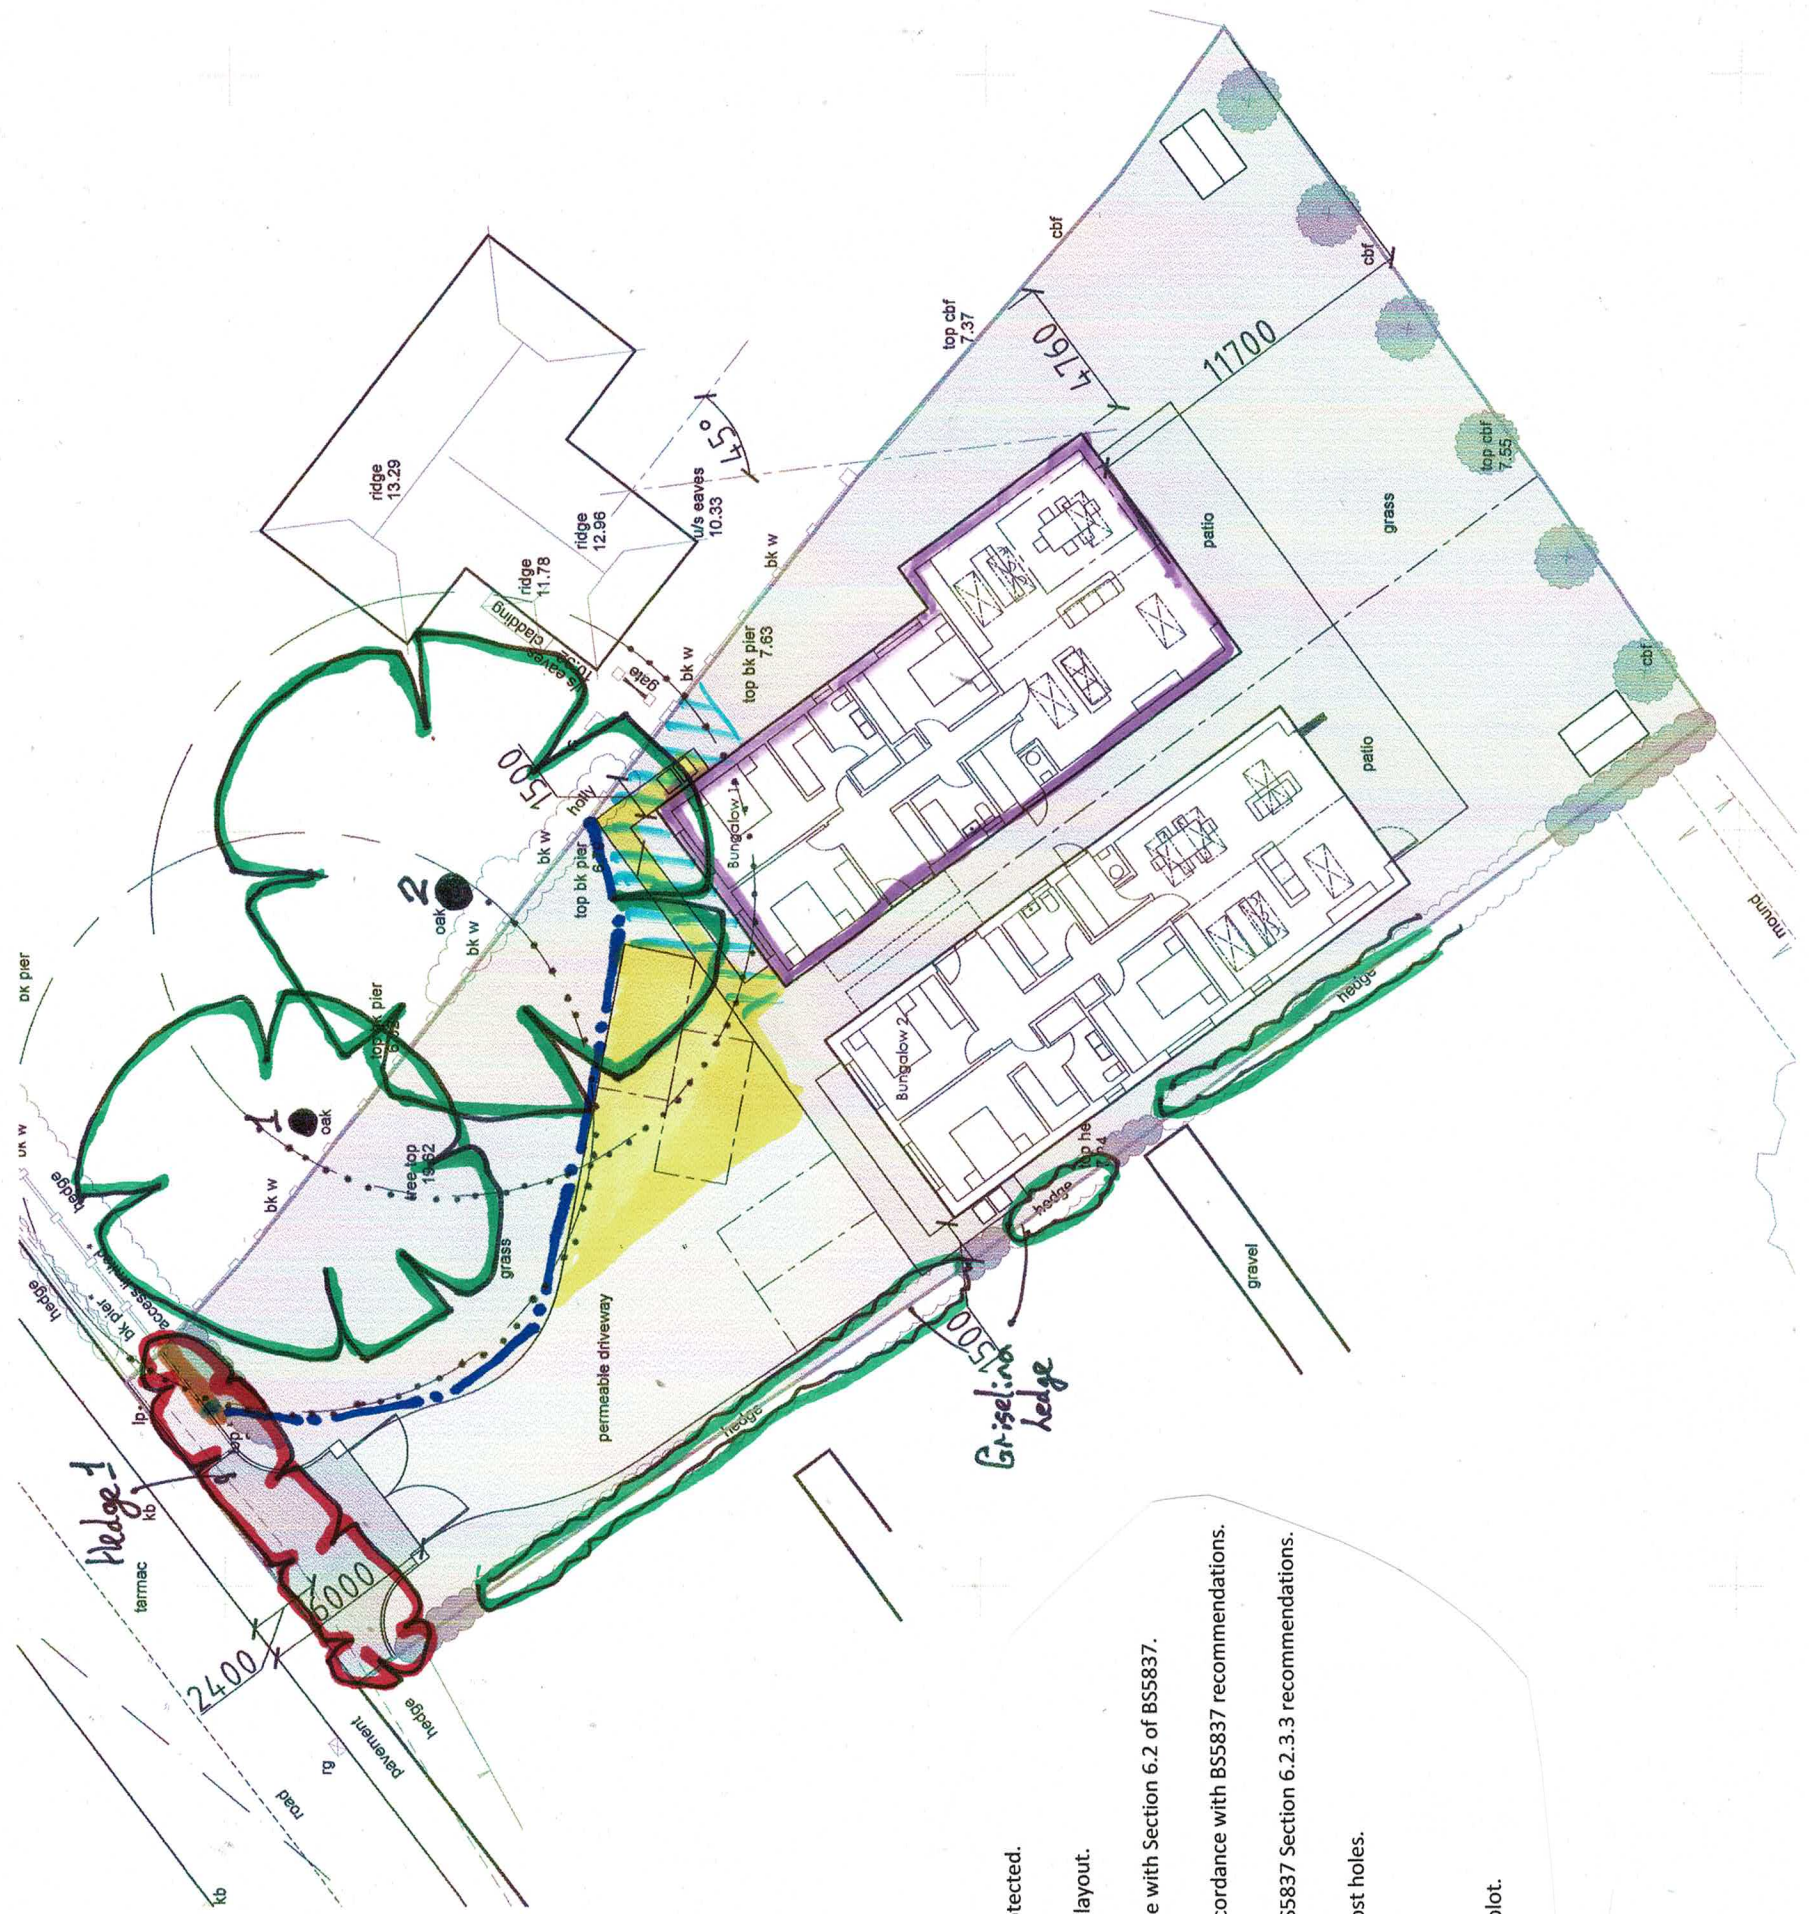

- Key:**
-  = Trees which will be retained and fully protected.
 -  = Trees which cannot be retained with this layout.
 -  = Radial Root Protection Zone in accordance with Section 6.2 of BS5837.
 -  = 'Fit For Purpose' Protective Fencing in accordance with BS5837 recommendations.
 -  = Ground Protection in accordance with BS5837 Section 6.2.3.3 recommendations.
 -  = Wooden Panel Fencing with hand dug post holes.
 -  = 'No Dig' porous driveway and footpath.
 -  = Piled Foundations are required for this plot.

