



Bungalow 1.

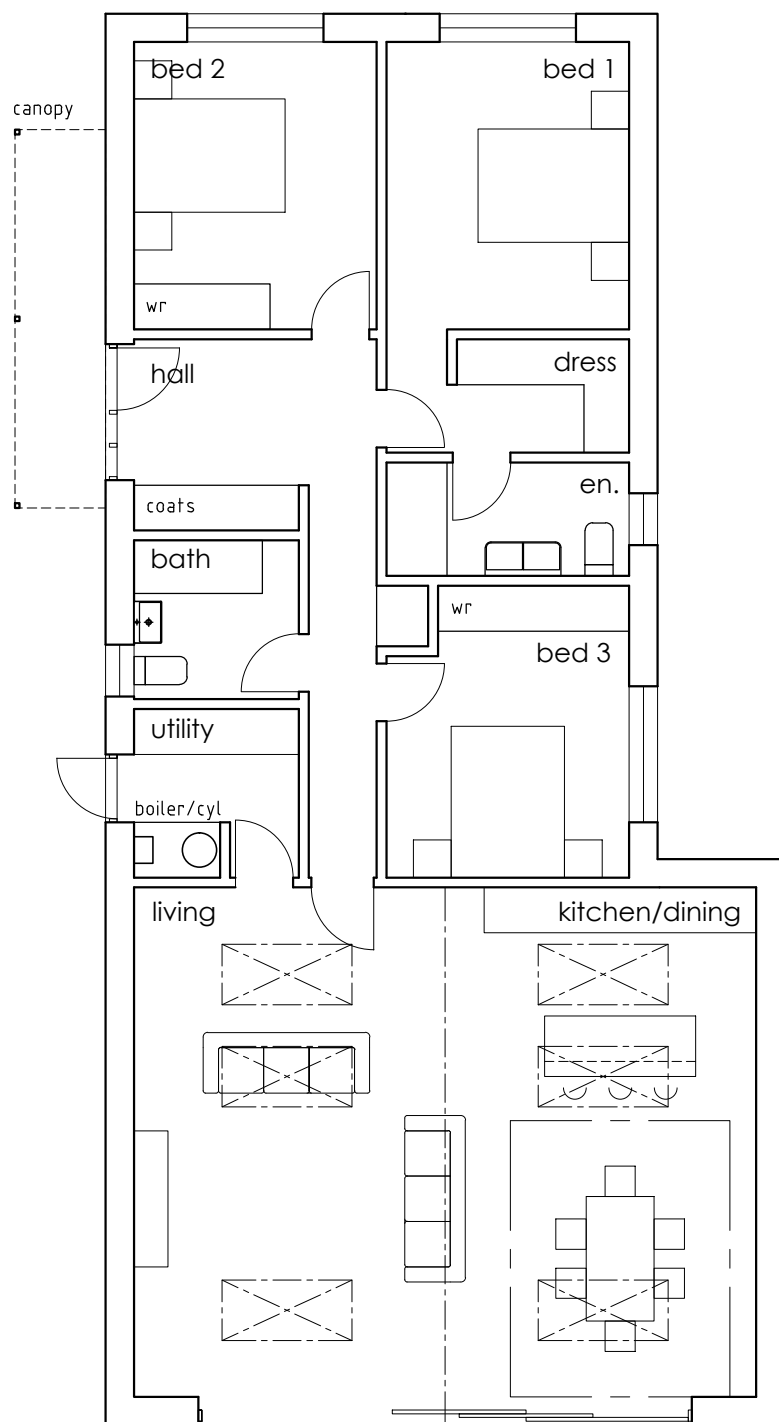

FLOOR PLAN
1:100

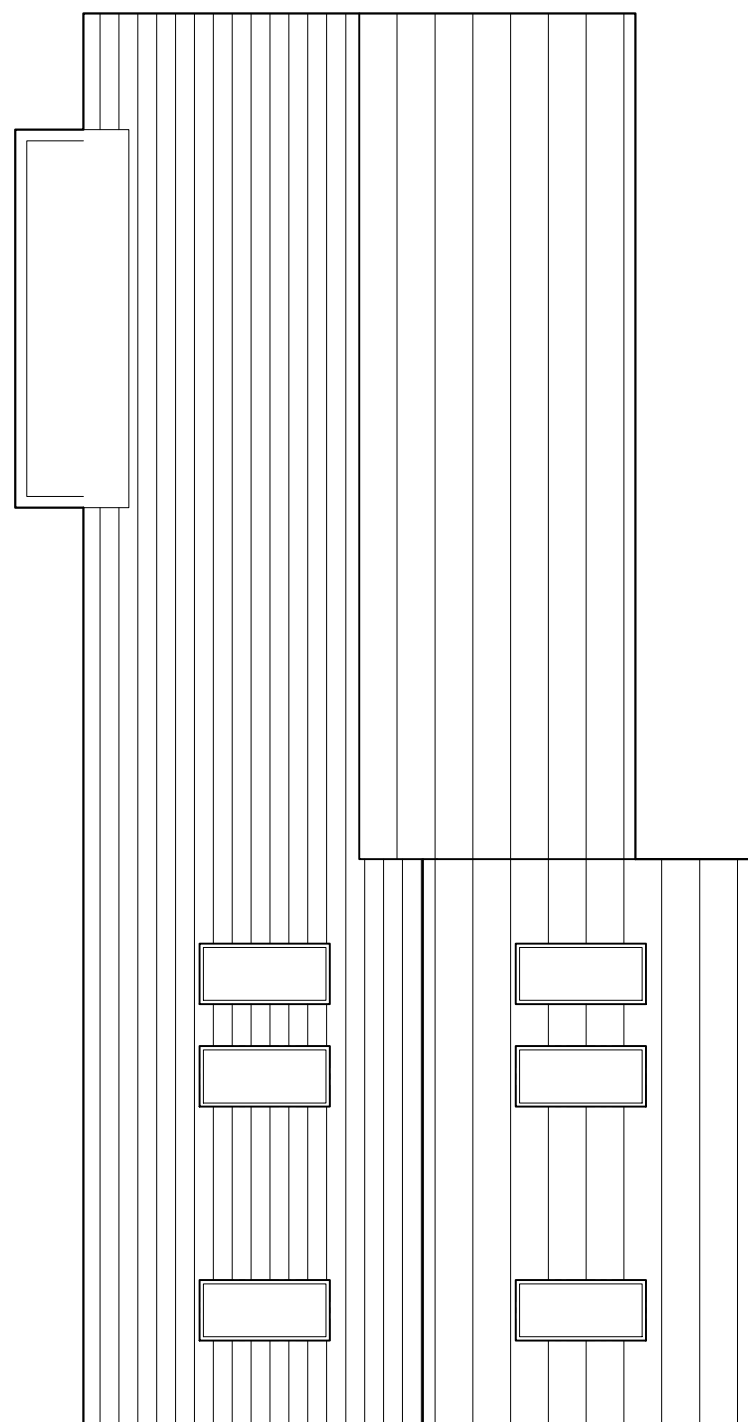

ROOF PLAN
1:100

