




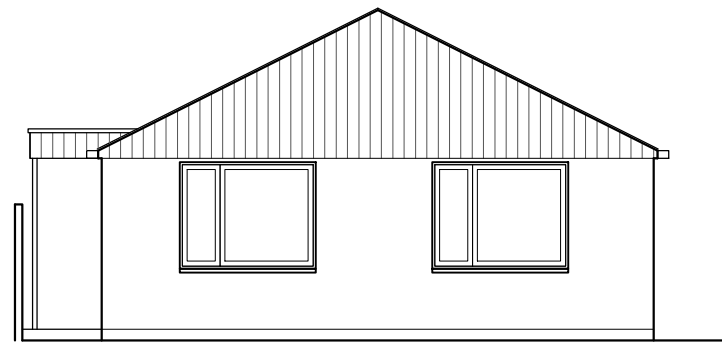


FRONT (NW) ELEVATION
1:100

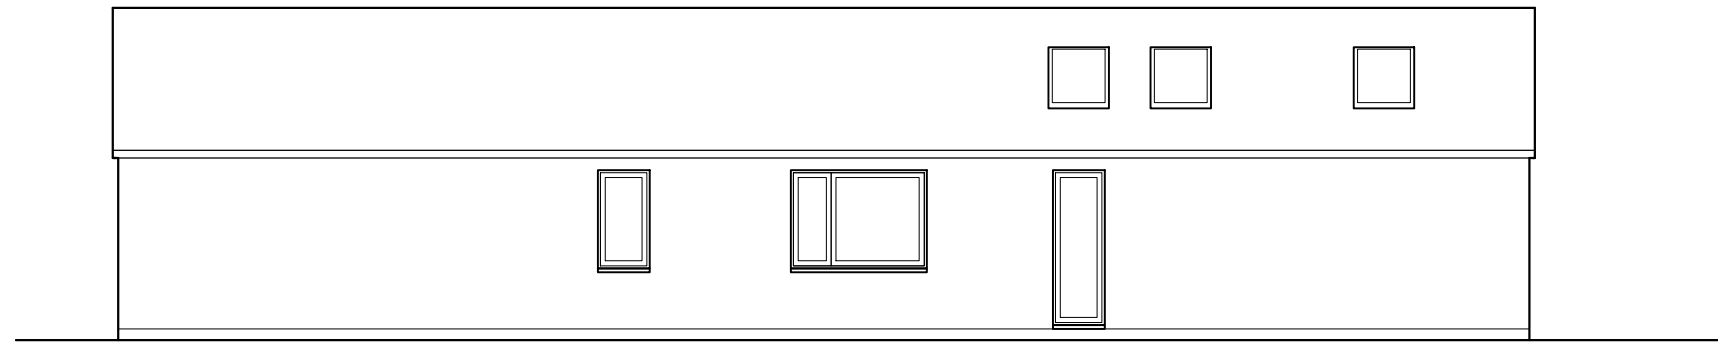


SIDE (SW) ELEVATION
1:100

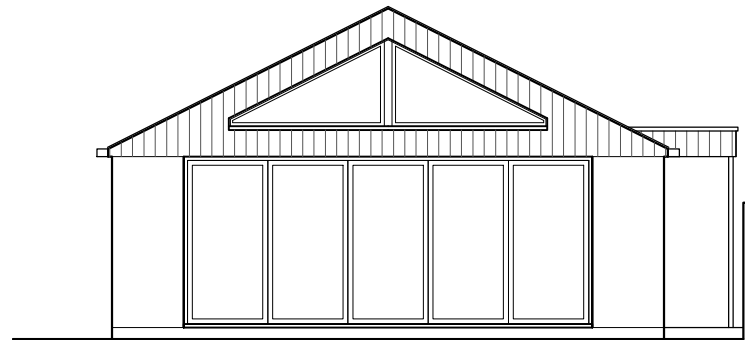

REAR (SE) ELEVATION
1:100

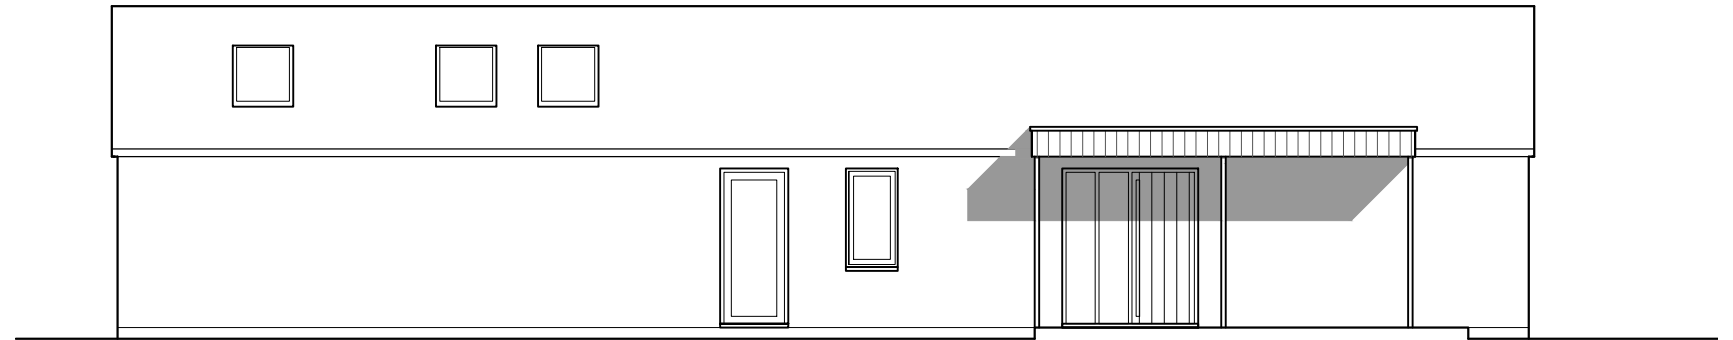

ENTRANCE (NE) ELEVATION
1:100

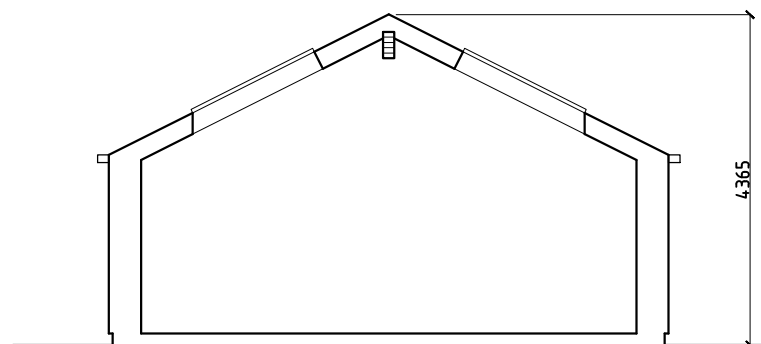

SECTION
1:100

SCHEDULE OF MATERIALS

Roof- Slate tiles, black;
Walls- Render, white;
Cladding- Vertical boarding to
gables and canopy, black;
Windows- UPVC, black
Front door- Composite, black
Patio doors- Powder coated
aluminium, black
Eaves- UPVC, Black
Box gutter- Powder coated
aluminium, black



SCALE 1:100

