



Bungalow 2.

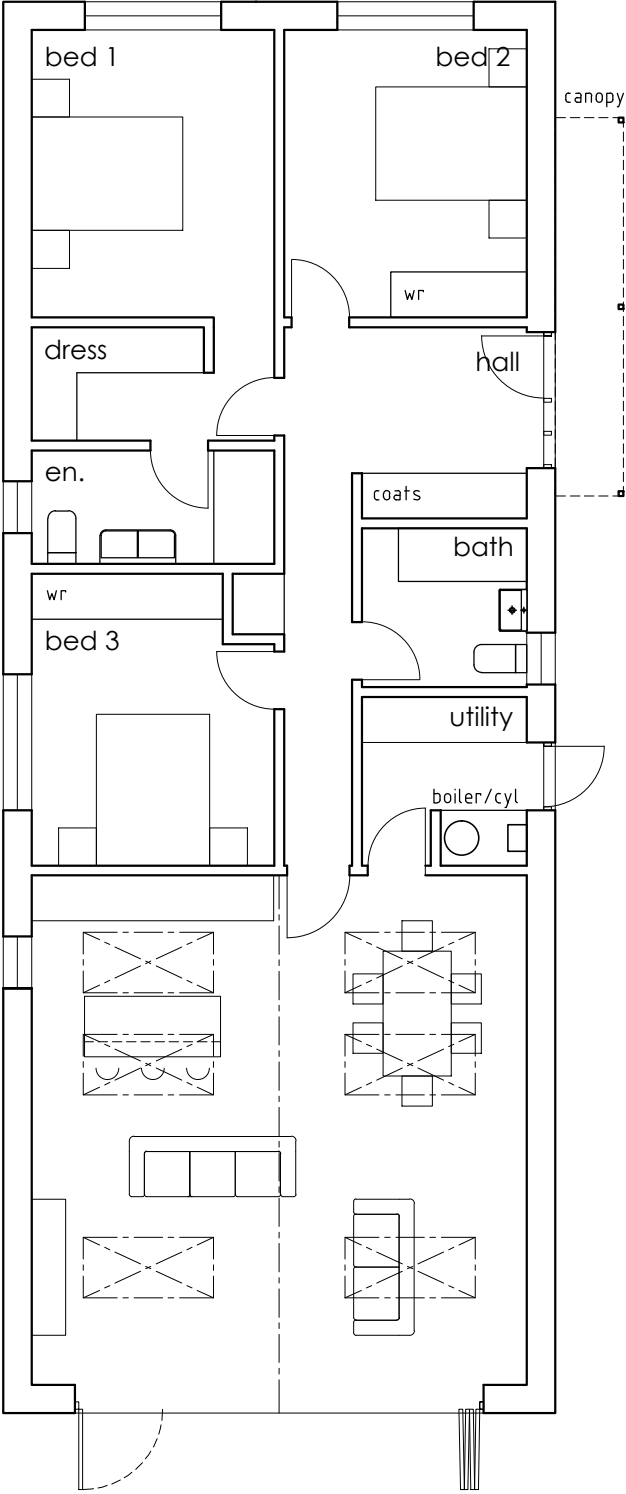

FLOOR PLAN
1:100

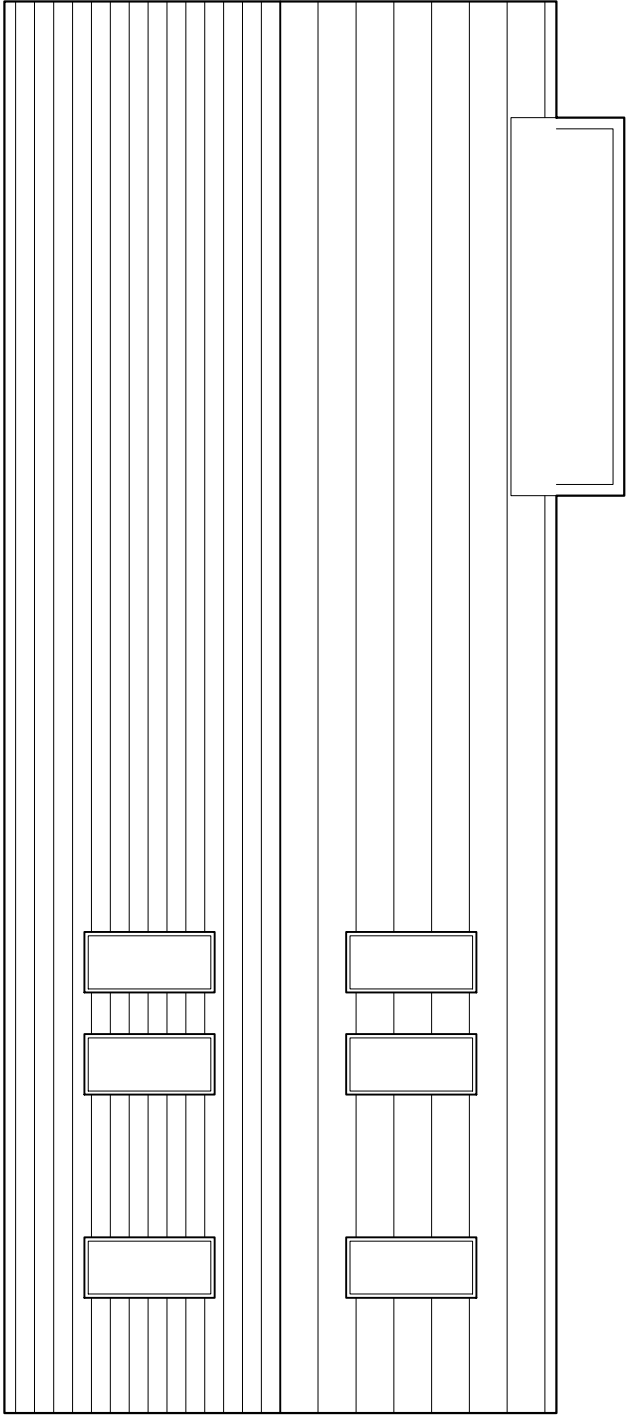

ROOF PLAN
1:100

