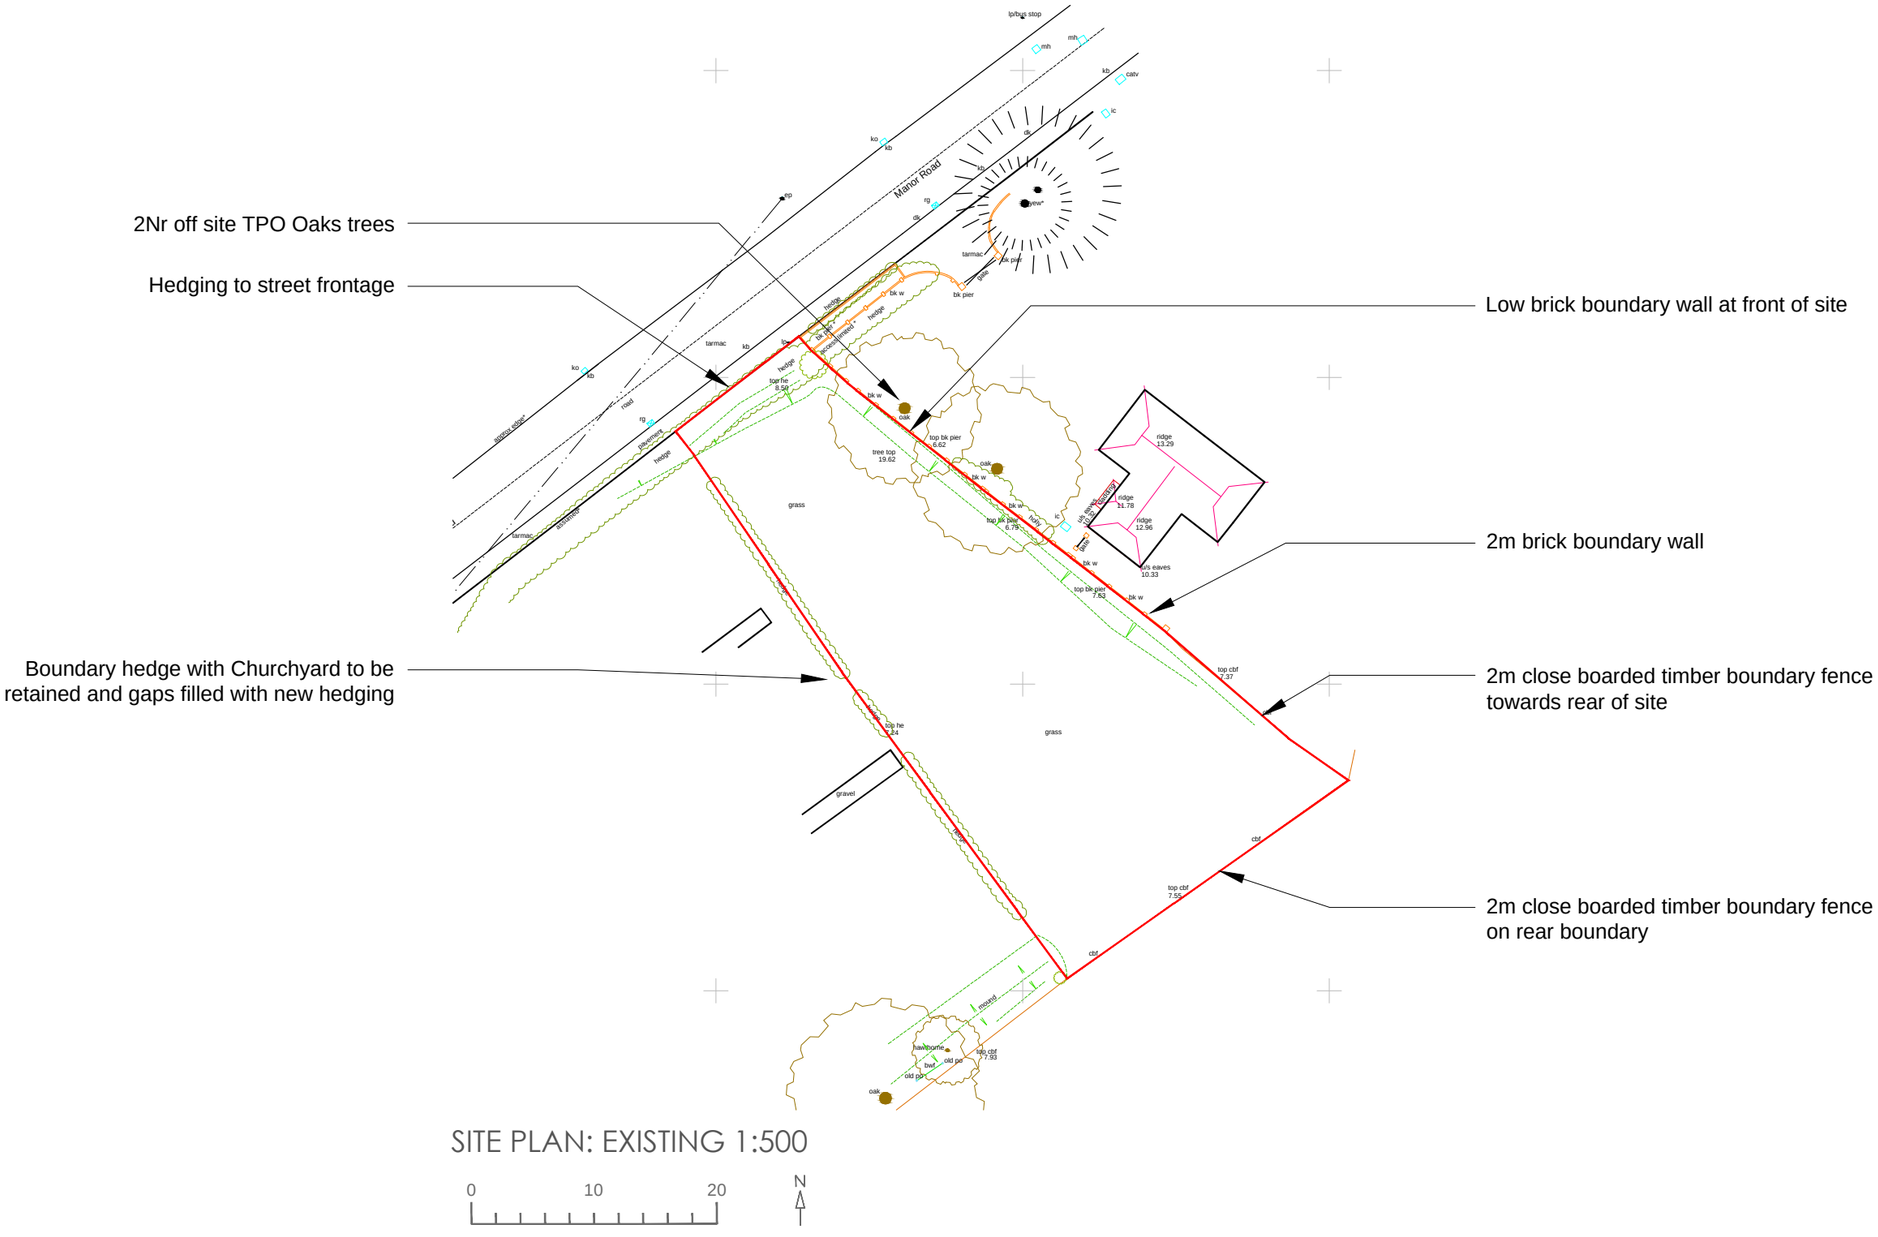

SITE PLAN: EXISTING 1:500

0 10 20 N

lilleyarchitecture
232 southwood road hayling island hampshire PO11 9QQ
02392 460974 07734 899673 mail@lilleyarchitecture.com

PROJECT:	DRAWING:	DRAWING REFERENCE:	REVISION:	SCALE:
Land to East of St Patricks RC Church, Manor Road	SITE PLAN: EXISTING	608 PL02	P1	@A3