Proposed driveway access

Visibility to be maintined by trimming hedge by agreement with St Patrick's Church

Visability splays:
Speed limit 40MPH
Y= 90m
X=2.4m

Hedge removed and new grass verge for new driveway access and maintaining visability.

Existing neighbour verge and low planting maintained for visability from neighbour's access

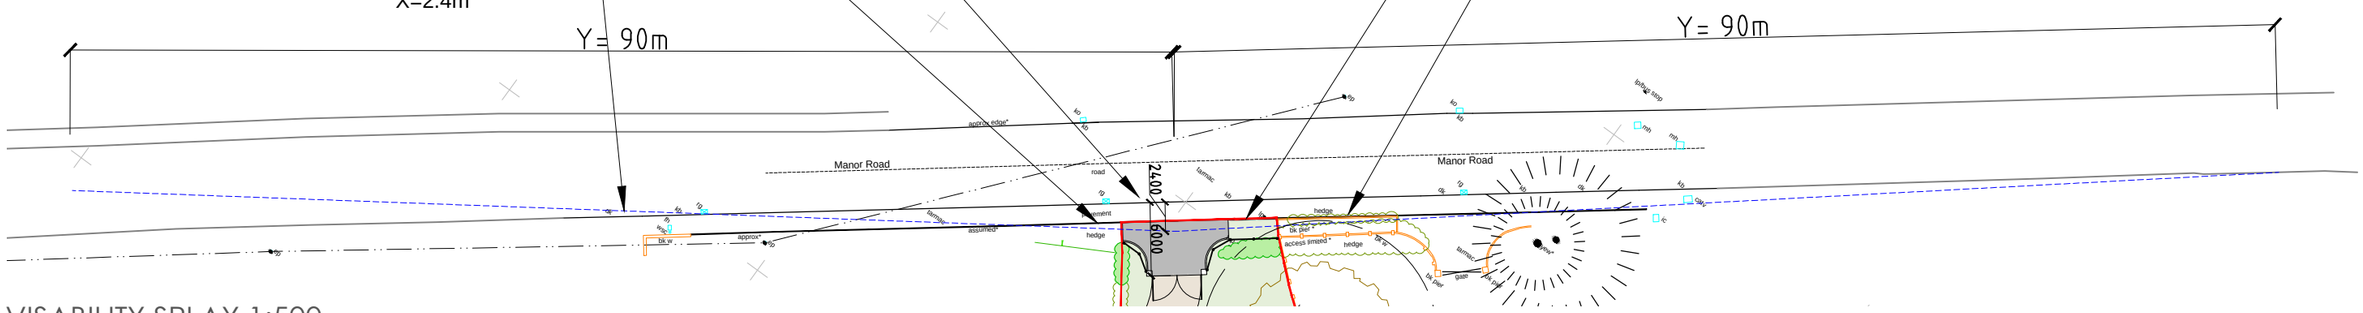
Y= 90m
Y= 90m
2400
6000
Manor Road
Manor Road
approx edge*
road
hedge
hedge
hedge
access imaged *
tarmac
tarmac
gate
approx*
assumed*
tk per*
tk per*
tk per