



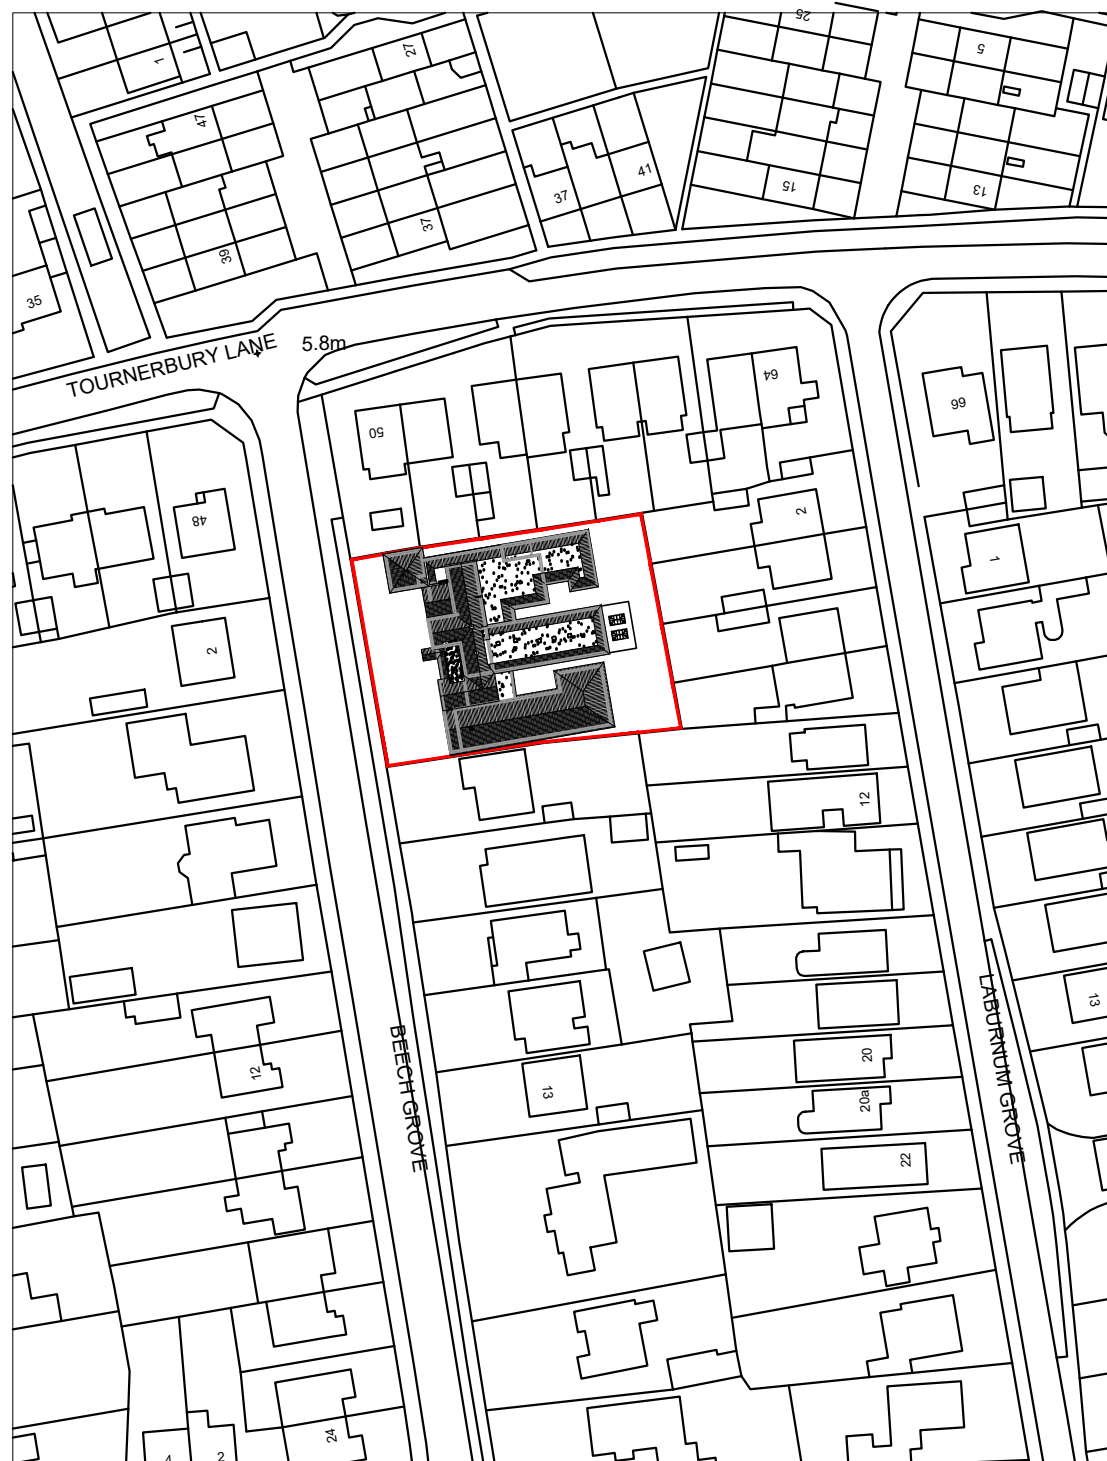

Location Plan: 1:1250

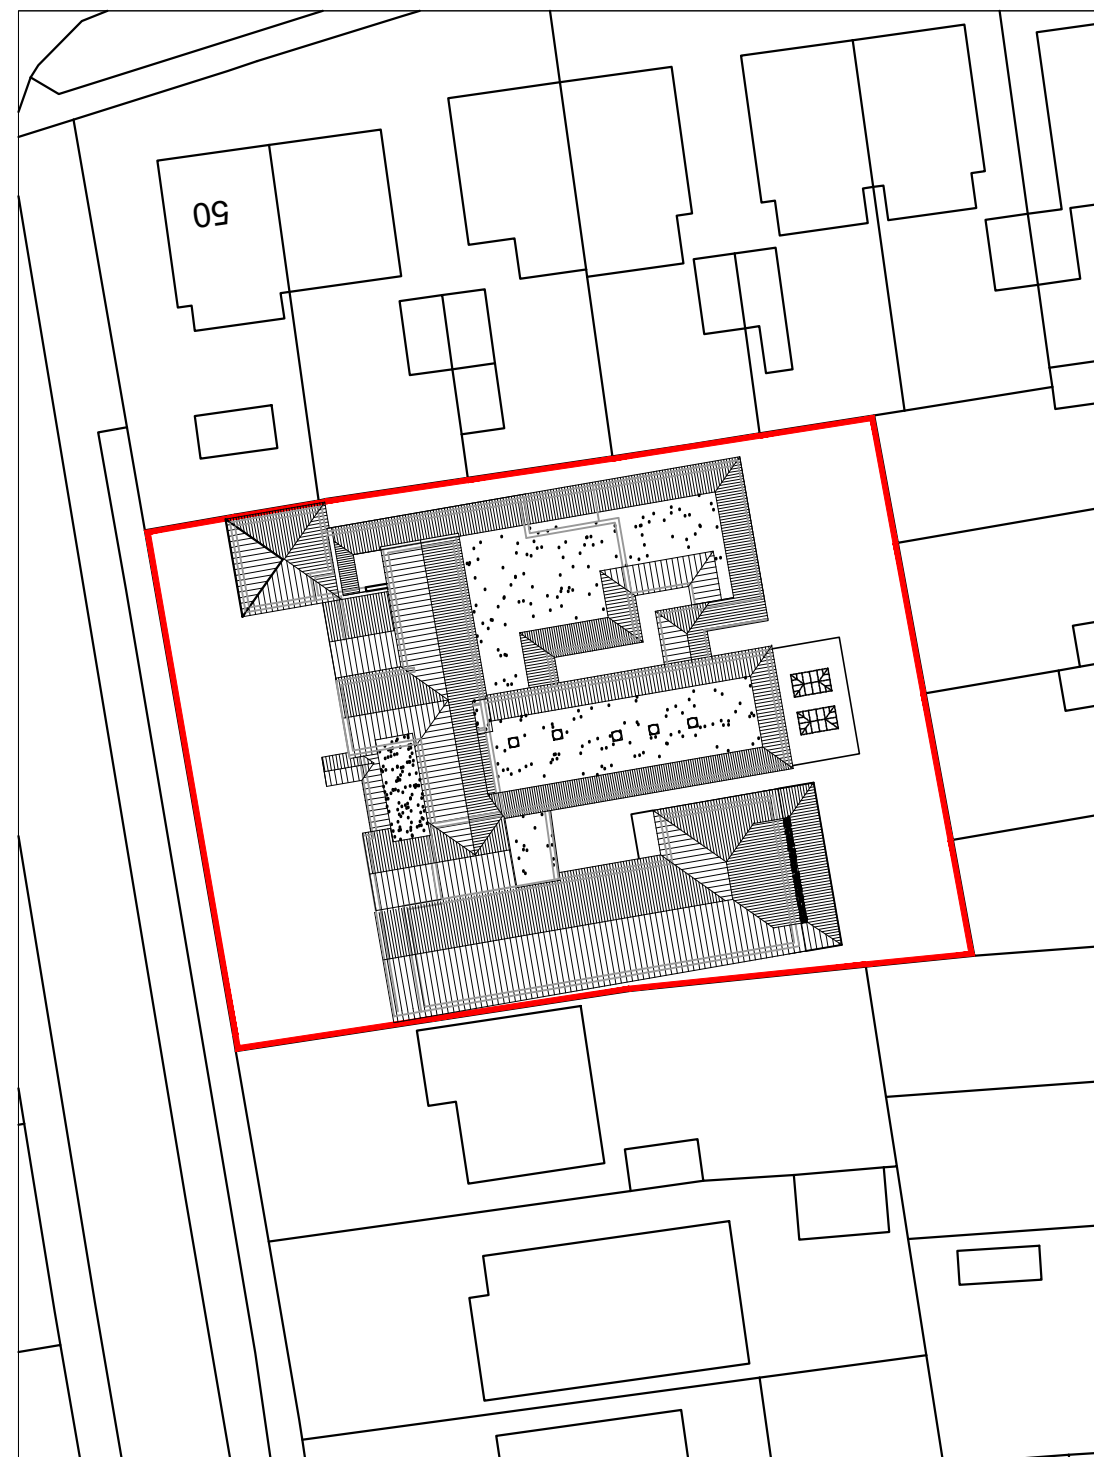

Block Plan: 1:500

Blossom House,
Beech Grove,
Hayling Island,
PO11 9DP

SITE PLANS

Revisions P1) Issued for planning/07.08.2026/KM

© Crown Copyright
All right reserved
Reproduced by Permission
Licence No.100046837

CAD

Critchley Architecture And Design Ltd.

Contact: 02392 474 919 | info@caad.online

The Old Brewery, 15E South Street, Havant, PO9 1BU



Scale A3 = As Shown
Drawn OS
Date 07/10/2024

1618-165

P1

0m 10m 20m 30m 40m 50m

0m 10m 20m 30m 40m 50m