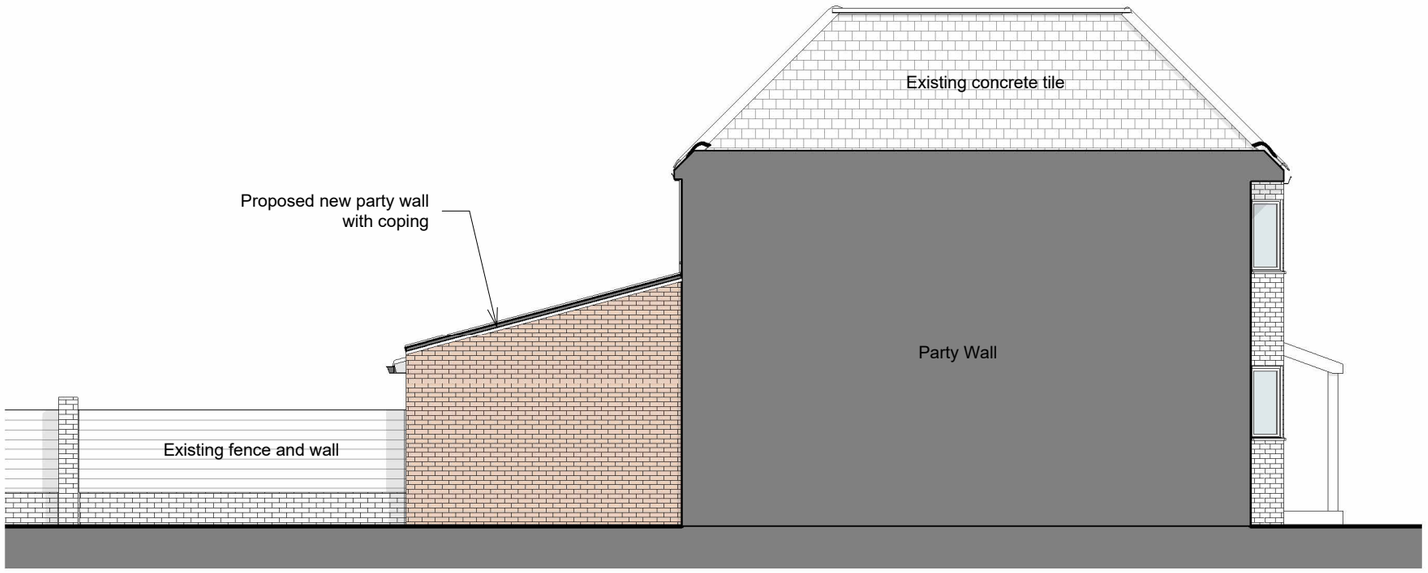

Proposed Northeast Elevation

1 : 100

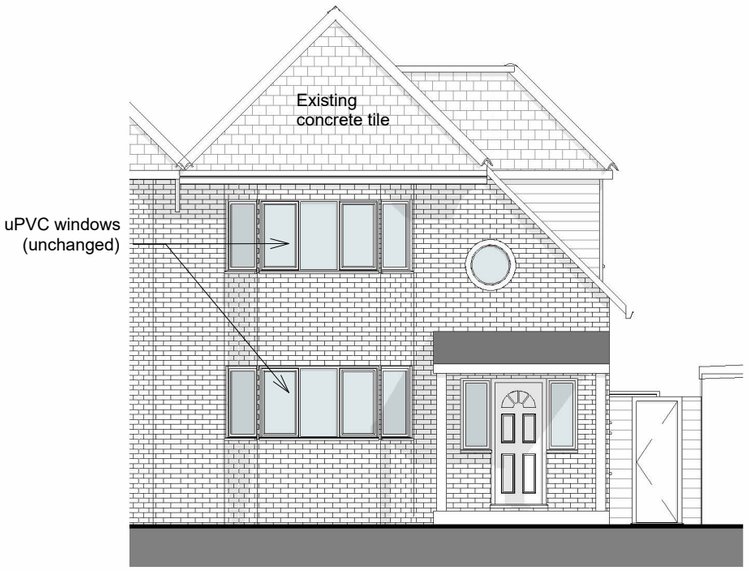

Proposed (Front) Northwest Elevation

1 : 100

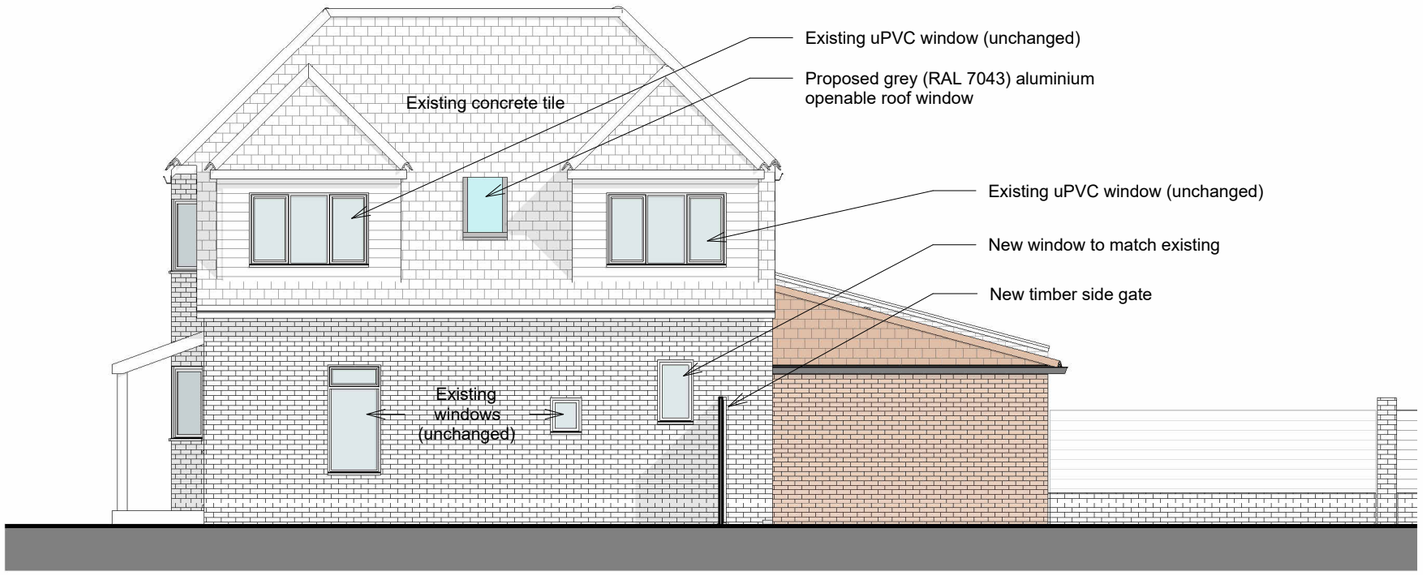

Proposed Southwest Elevation

1 : 100

Proposed (Front) Southeast Elevation

1 : 100

Note: All dimensions to be checked on site before works begin. Do not scale from this drawing unless for the purposes of Local Planning Authority Approval

Scale (@ A3)
1 : 100

1:100 @ A3

meters 1 2 3 4 5

No.	Description	Date
0	Planning Issue	27/08/26

16 Manor Close

P200

Proposed Elevations

REV 0

27/08/2026 10:46:09