



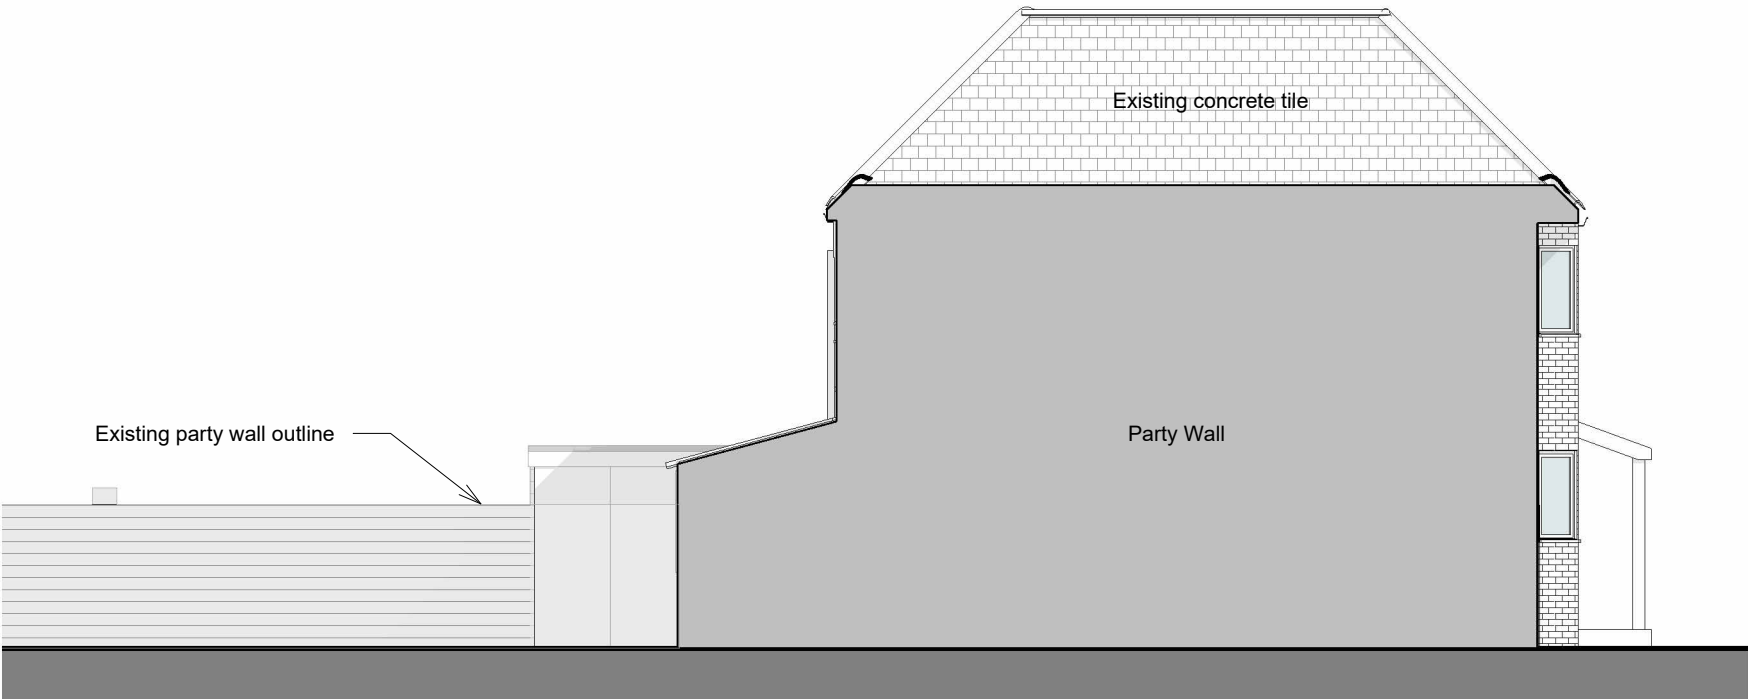

Northeast Elevation
1 : 100



Northwest (Front) Elevation
1 : 100

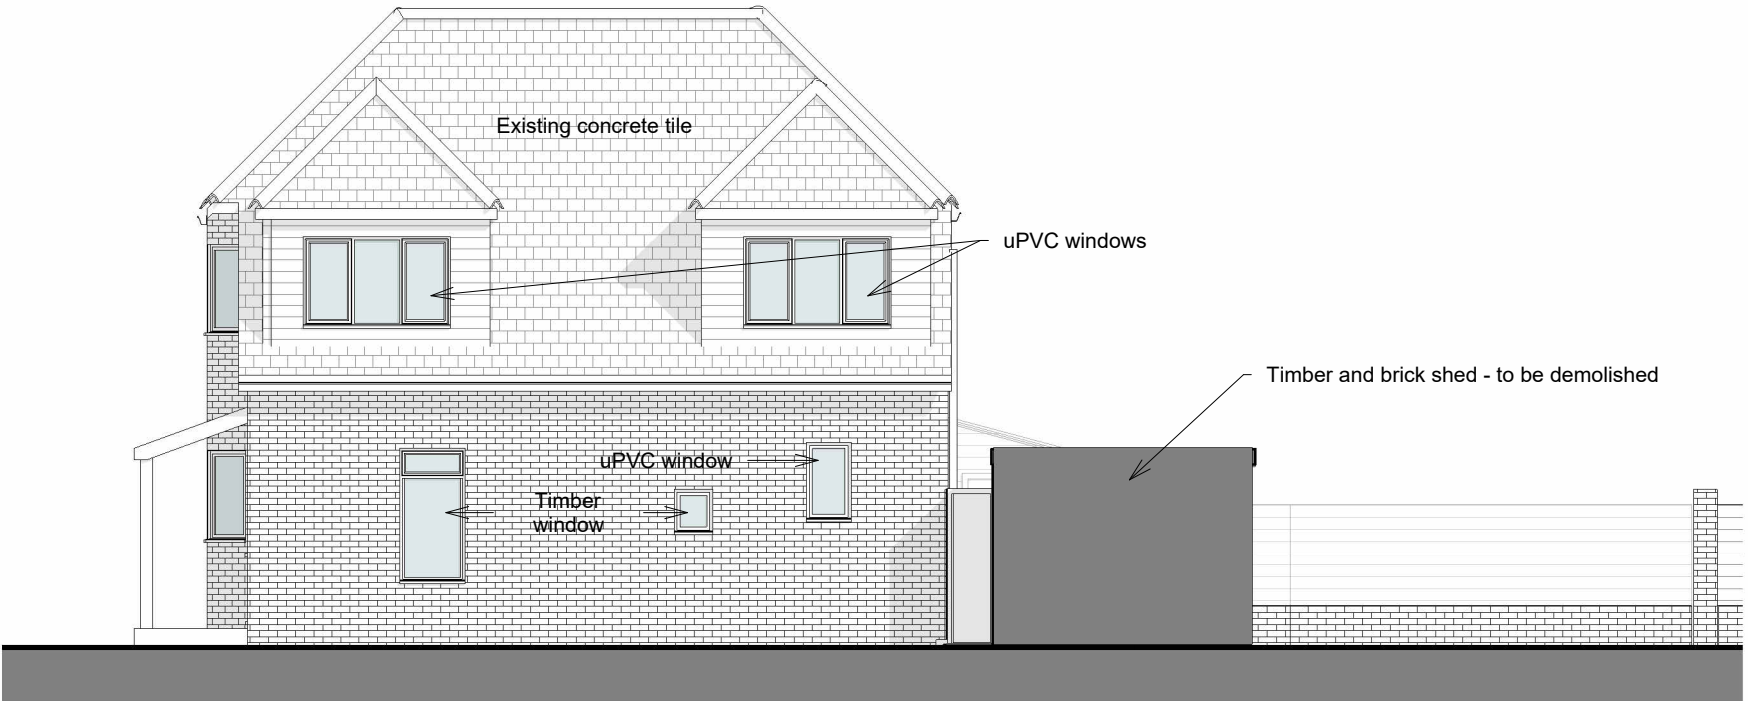

Southwest Elevation
1 : 100



Southeast (Back) Elevation
1 : 100

Note: All dimensions to be checked on site before works begin. Do not scale from this drawing unless for the purposes of Local Planning Authority Approval

<div>Scale (@ A3)</div> <div>1 : 100</div> <div>1:100 @ A3</div> <div><div></div><div>meters</div><div>1</div><div>2</div><div>3</div><div>4</div><div>5</div></div>	No.	Description	Date	16 Manor Close		E200		
	0	Planning Issue	27/08/26	Existing Elevations			REV	
							0	