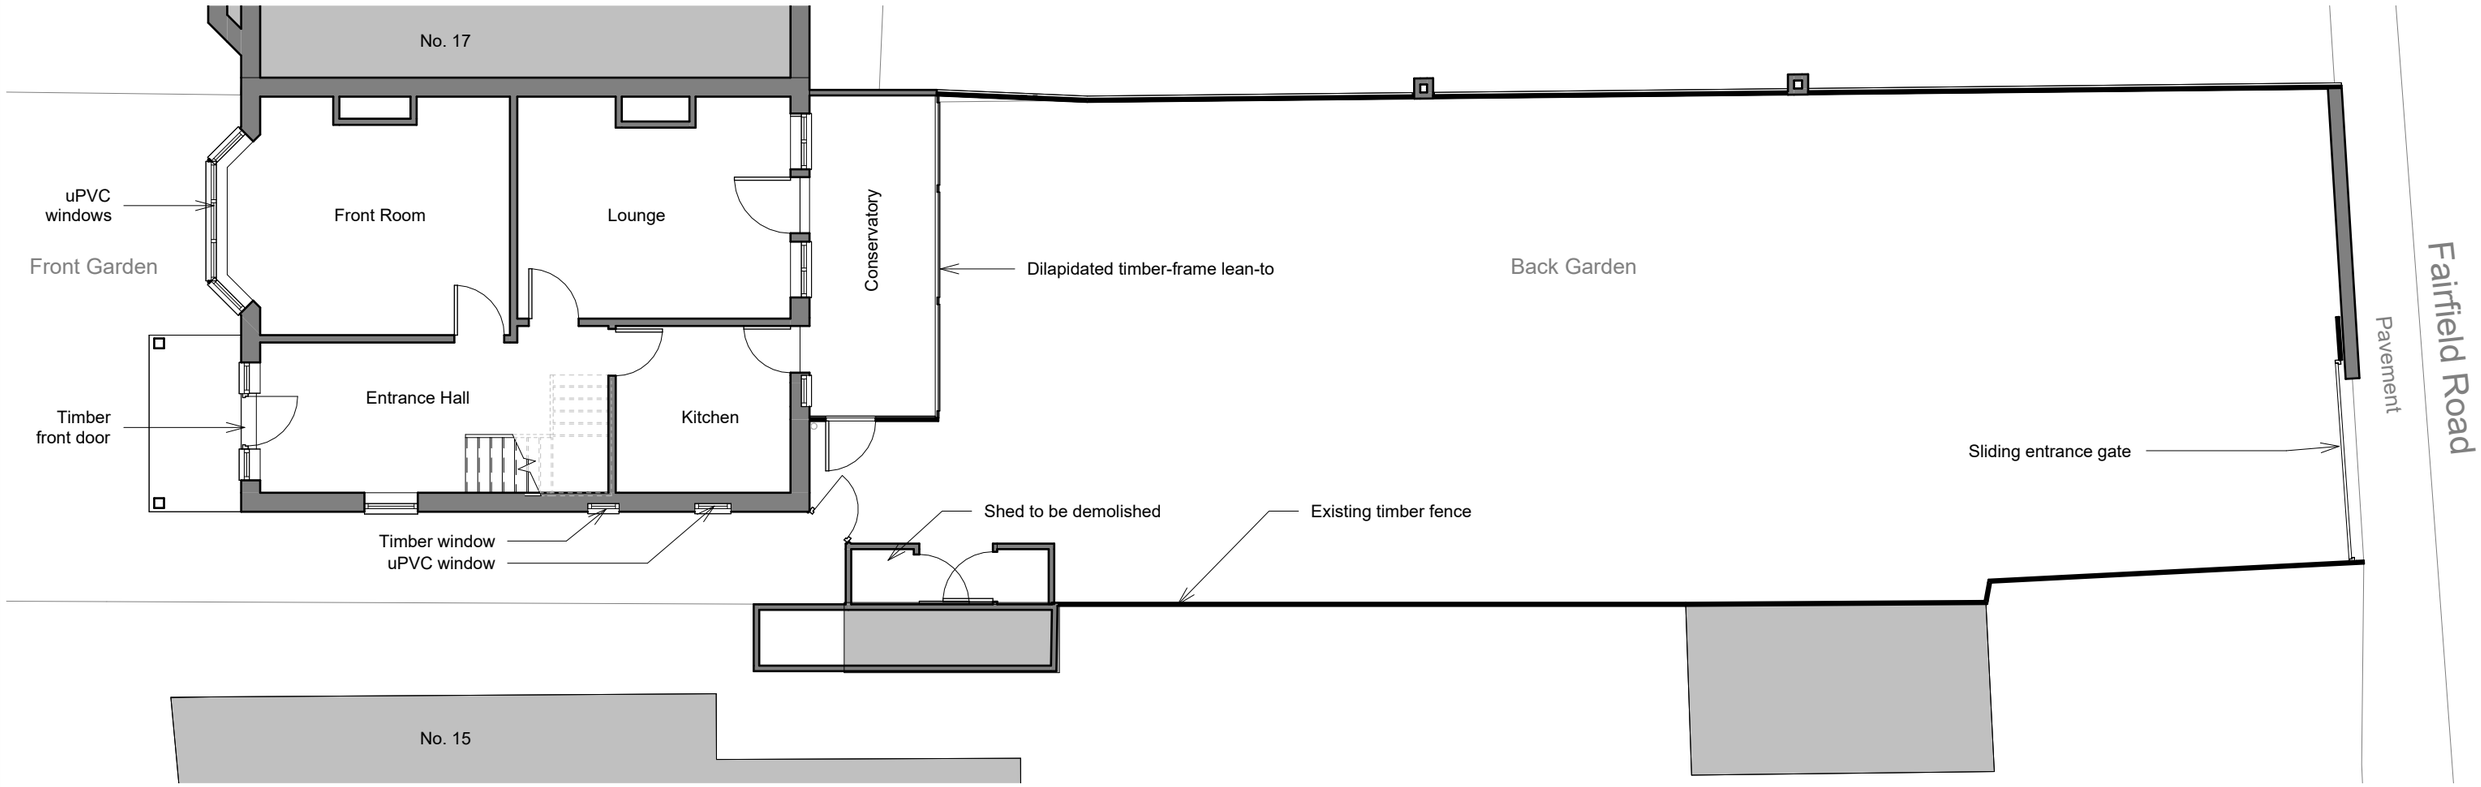

00 Existing Ground Floor

1 : 100

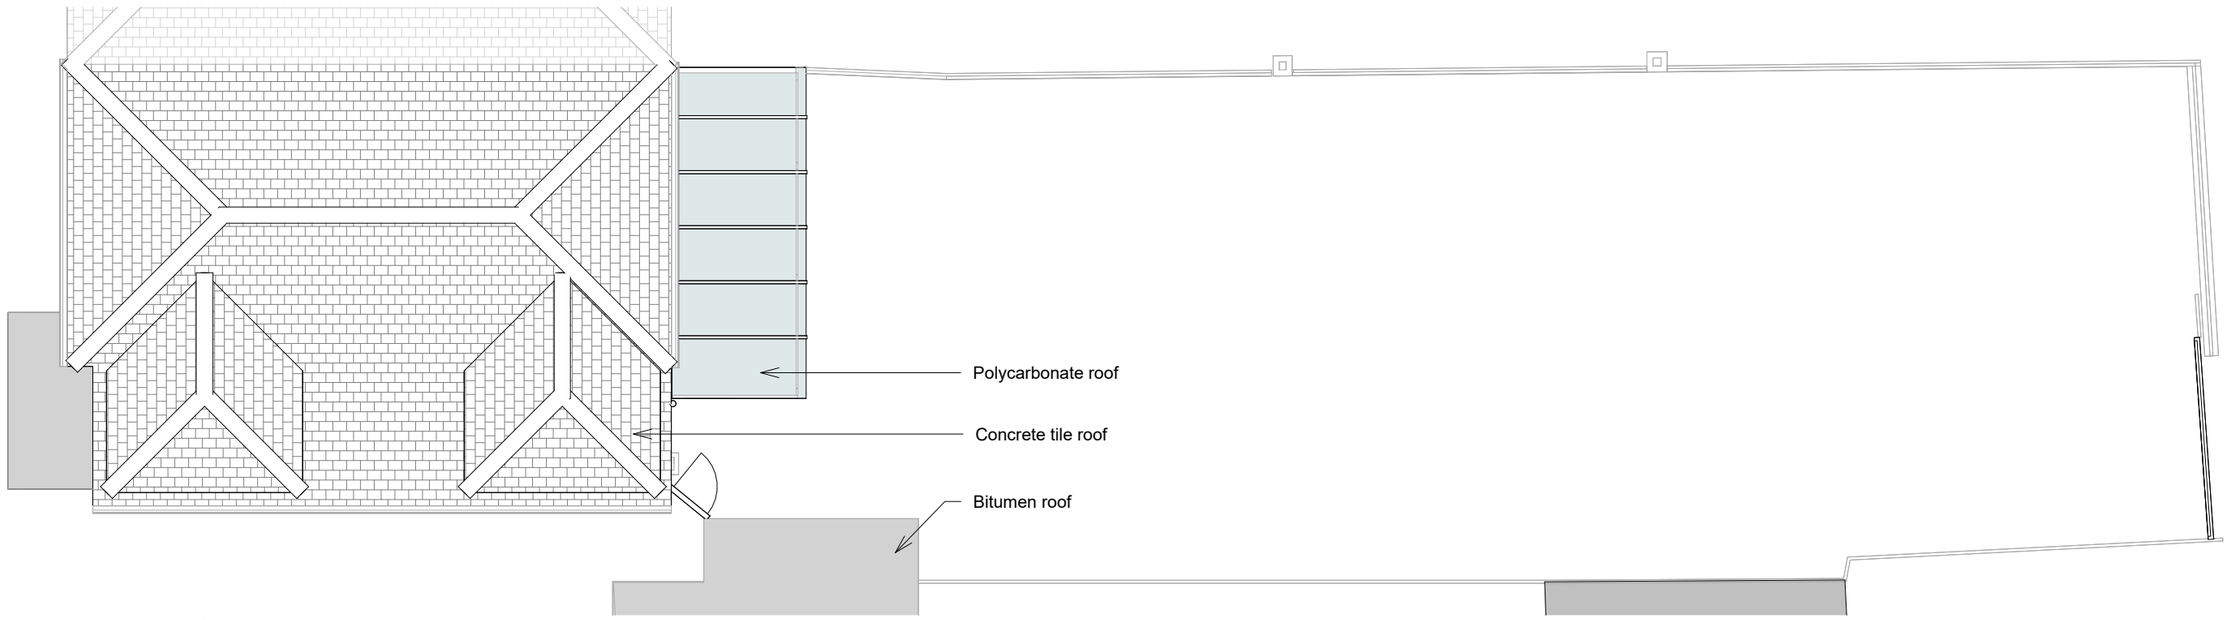

Existing Roof Plan

1 : 100

Note: All dimensions to be checked on site before works begin. Do not scale from this drawing unless for the purposes of Local Planning Authority Approval

Scale (@ A3)
1 : 100

1:100 @ A3
meters 1 2 3 4 5

No.	Description	Date
0	Planning Issue	27/08/26

16 Manor Close

E100

Existing Floor Plans

REV 0

NORTH

27/08/2026 10:46:03