




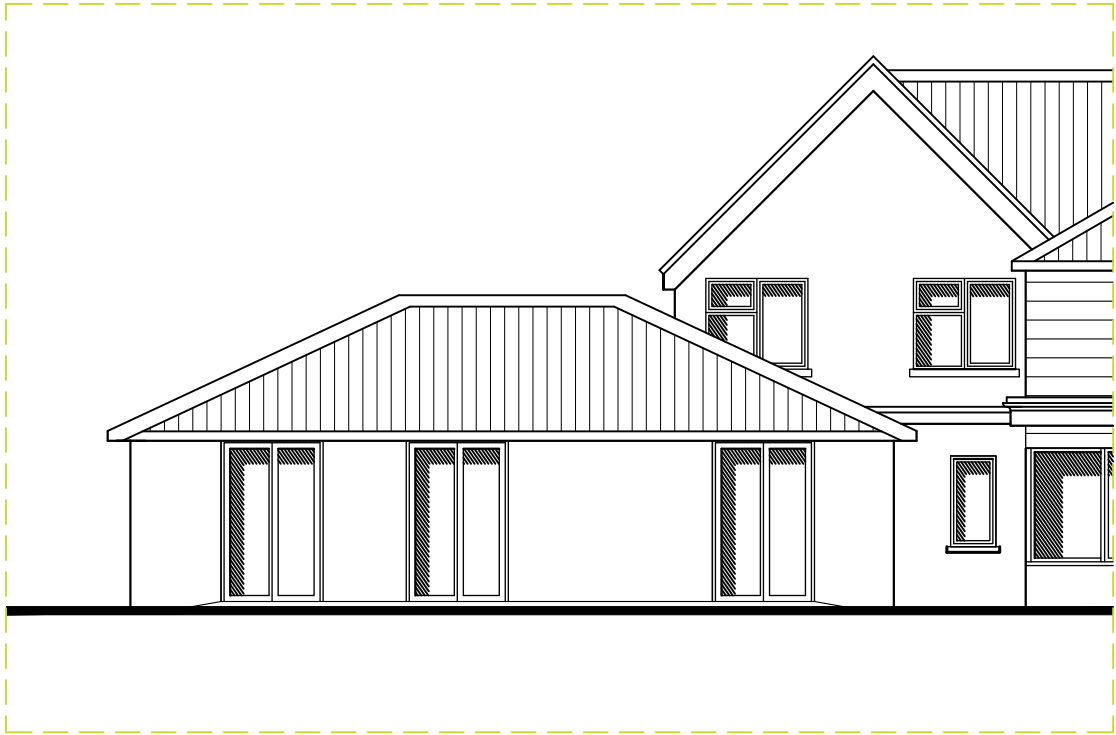

EAST
Elevation Extract

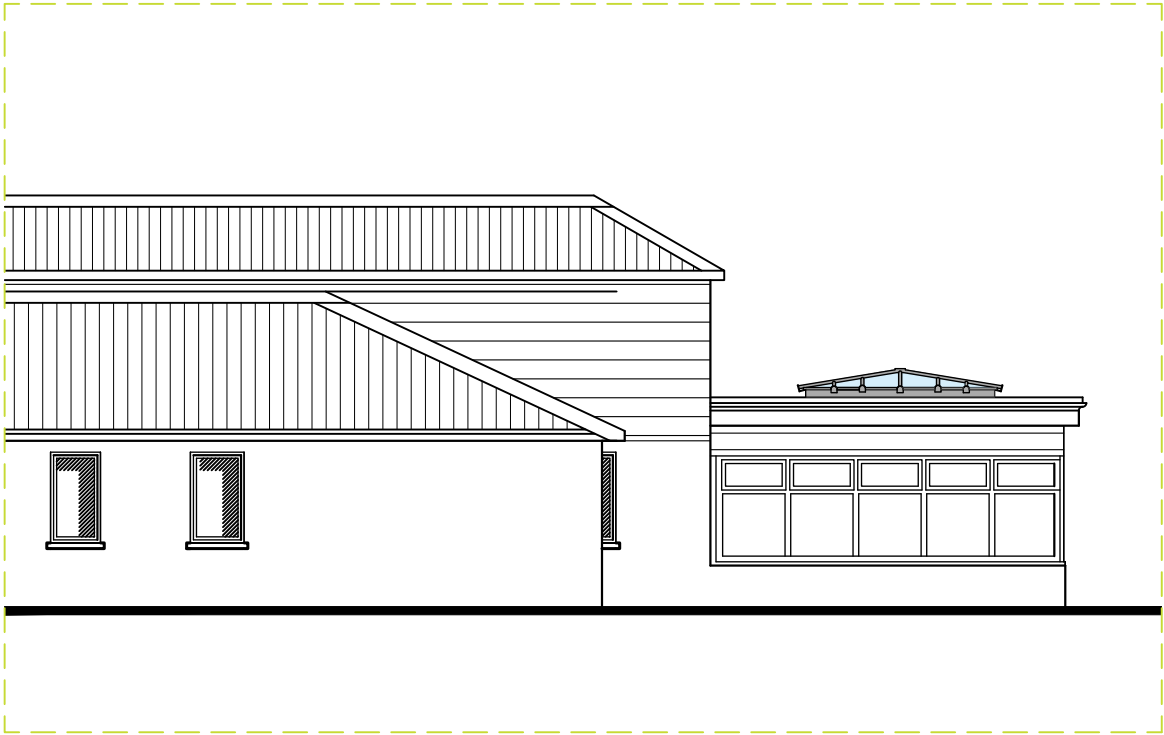

SOUTH
Elevation Extract

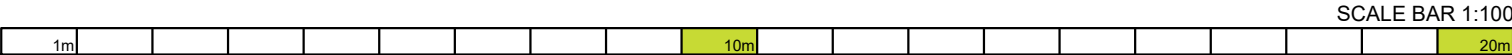

- NOTES
- The details shown are for design intent purposes only and are subject to further design development with suppliers and sub-contractors.
 - Proposals subject to consultation and approval from Local Authority Planning Department and Building Control (or an Approved Inspector).
 - This drawing can only be scaled for planning purposes. Any errors as a result of scaling will not be accepted.
 - All setting out dimensions should be checked on site prior to construction and any discrepancies and/or omissions should be reported to the Architect immediately.
 - This drawing is to be read in conjunction with all other plans, structural calculations and specifications.



Critchley Architecture And Design Ltd.

Contact: 02392 474 919 | info@caad.online

The Old Bakery, 34 North Street, Havant, PO9 1PT

PLANNING

Revisions
P1 - issue to client - SR (26.09.25)

Project Address

Blossom House,
1-3 Beech Grove,
Hayling Island
PO11 9DP

EXISTING ELEVATIONS

Scale	A3 = As Shown
Drawn By	SR
Date	26.09.2025

Project No.	Sheet No.	Rev.
-------------	-----------	------

1618	566	P1
------	-----	----