


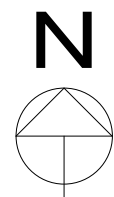


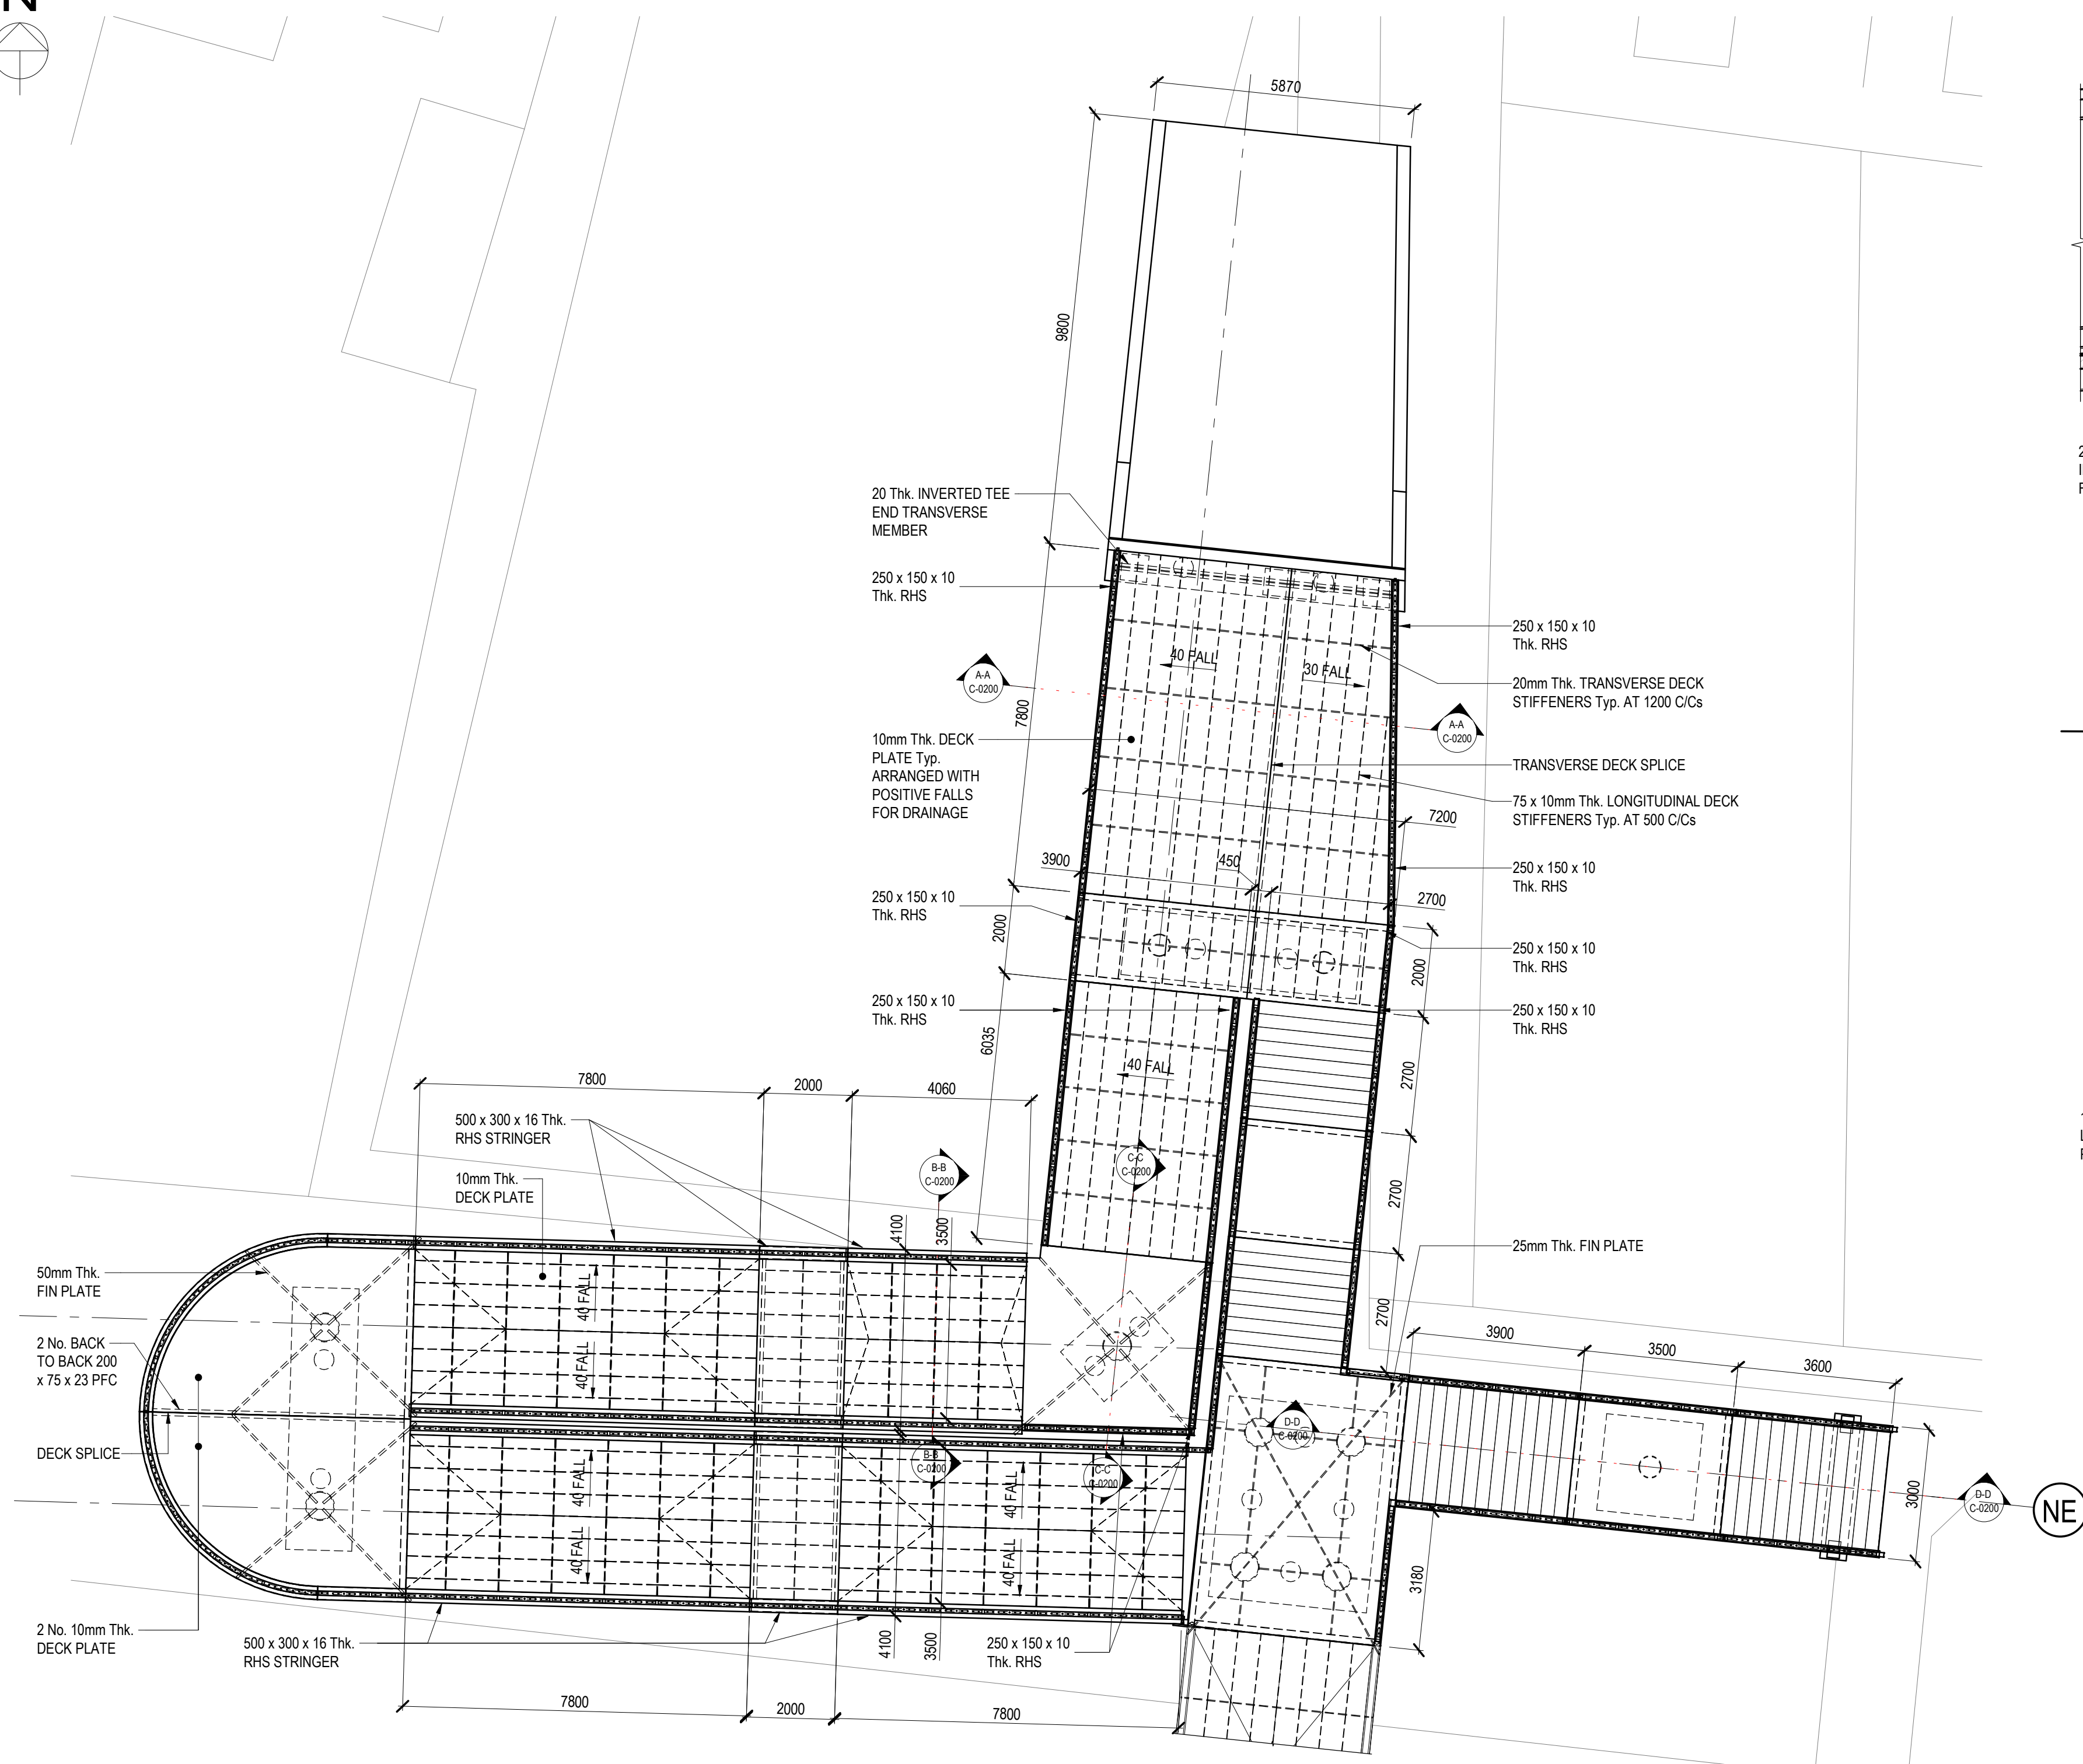


1	<u>PLAN ON NORTH APPROACH</u>
REF.	SCALE 1:100

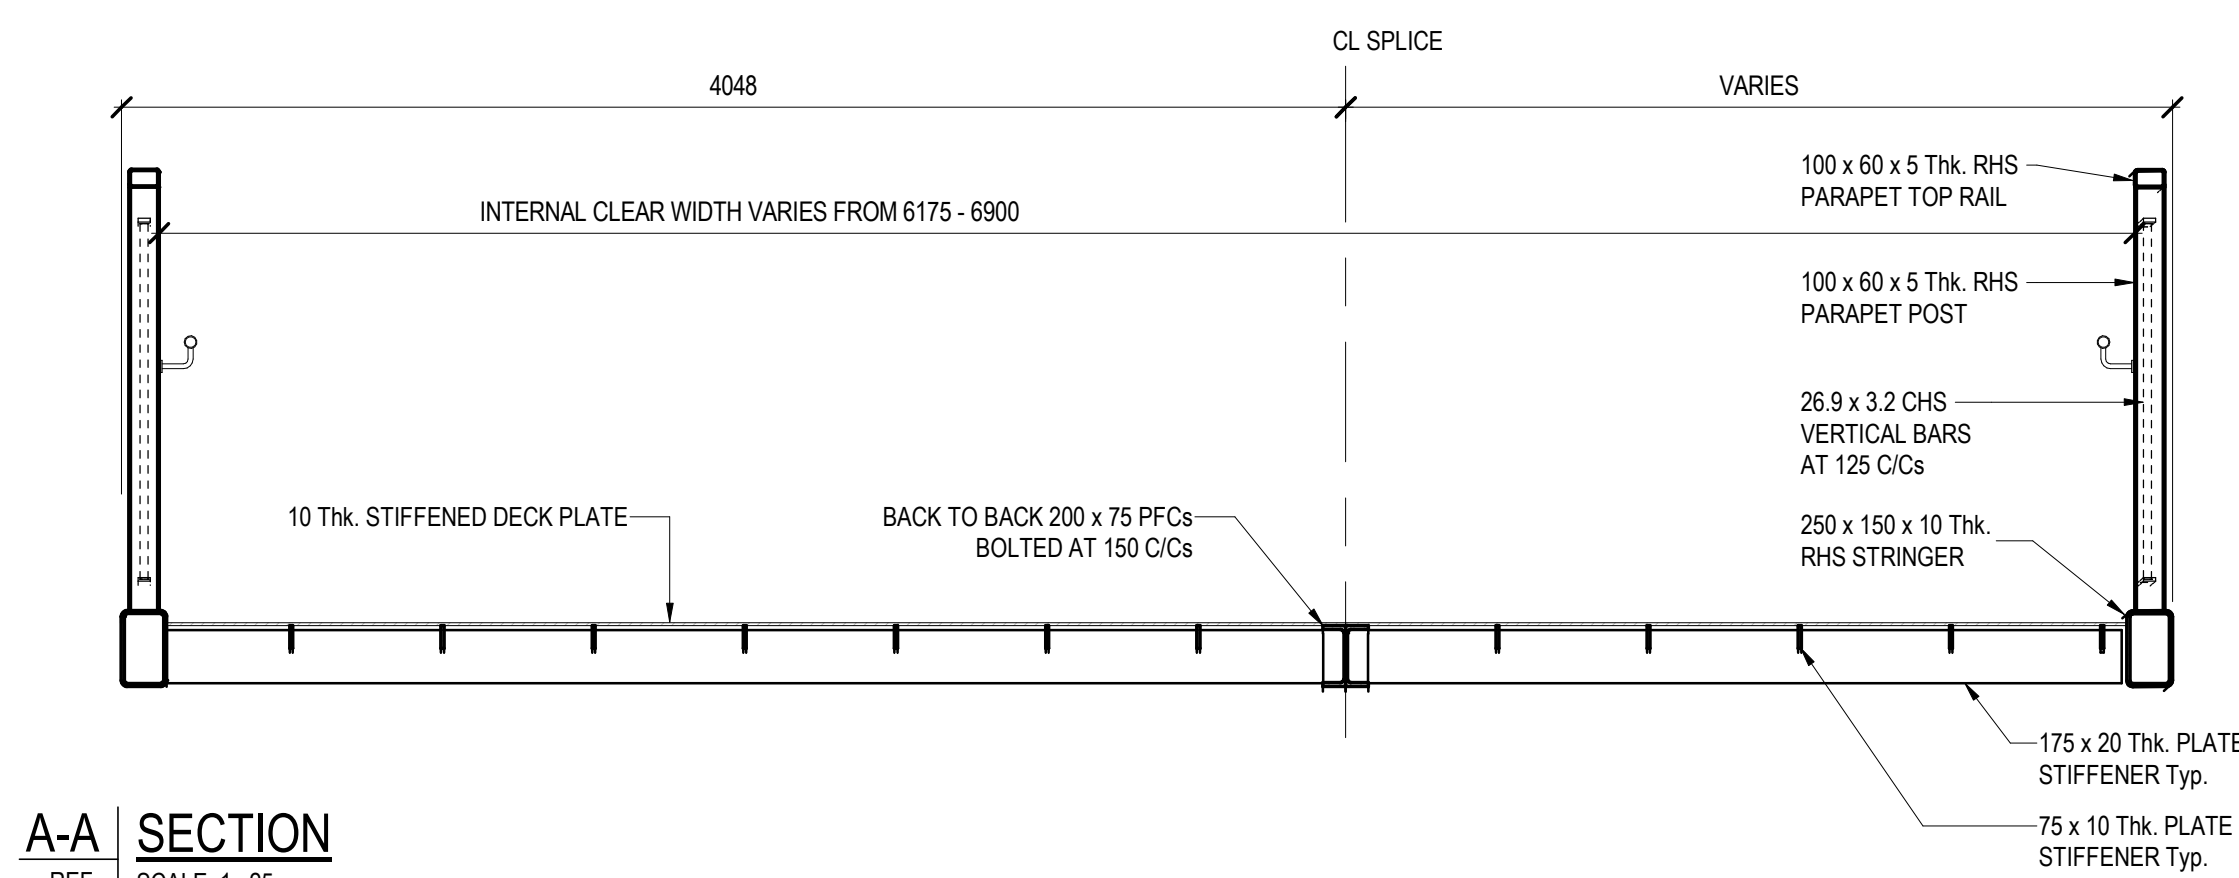


A-A | **SECTION**
REF. | SCALE 1:25

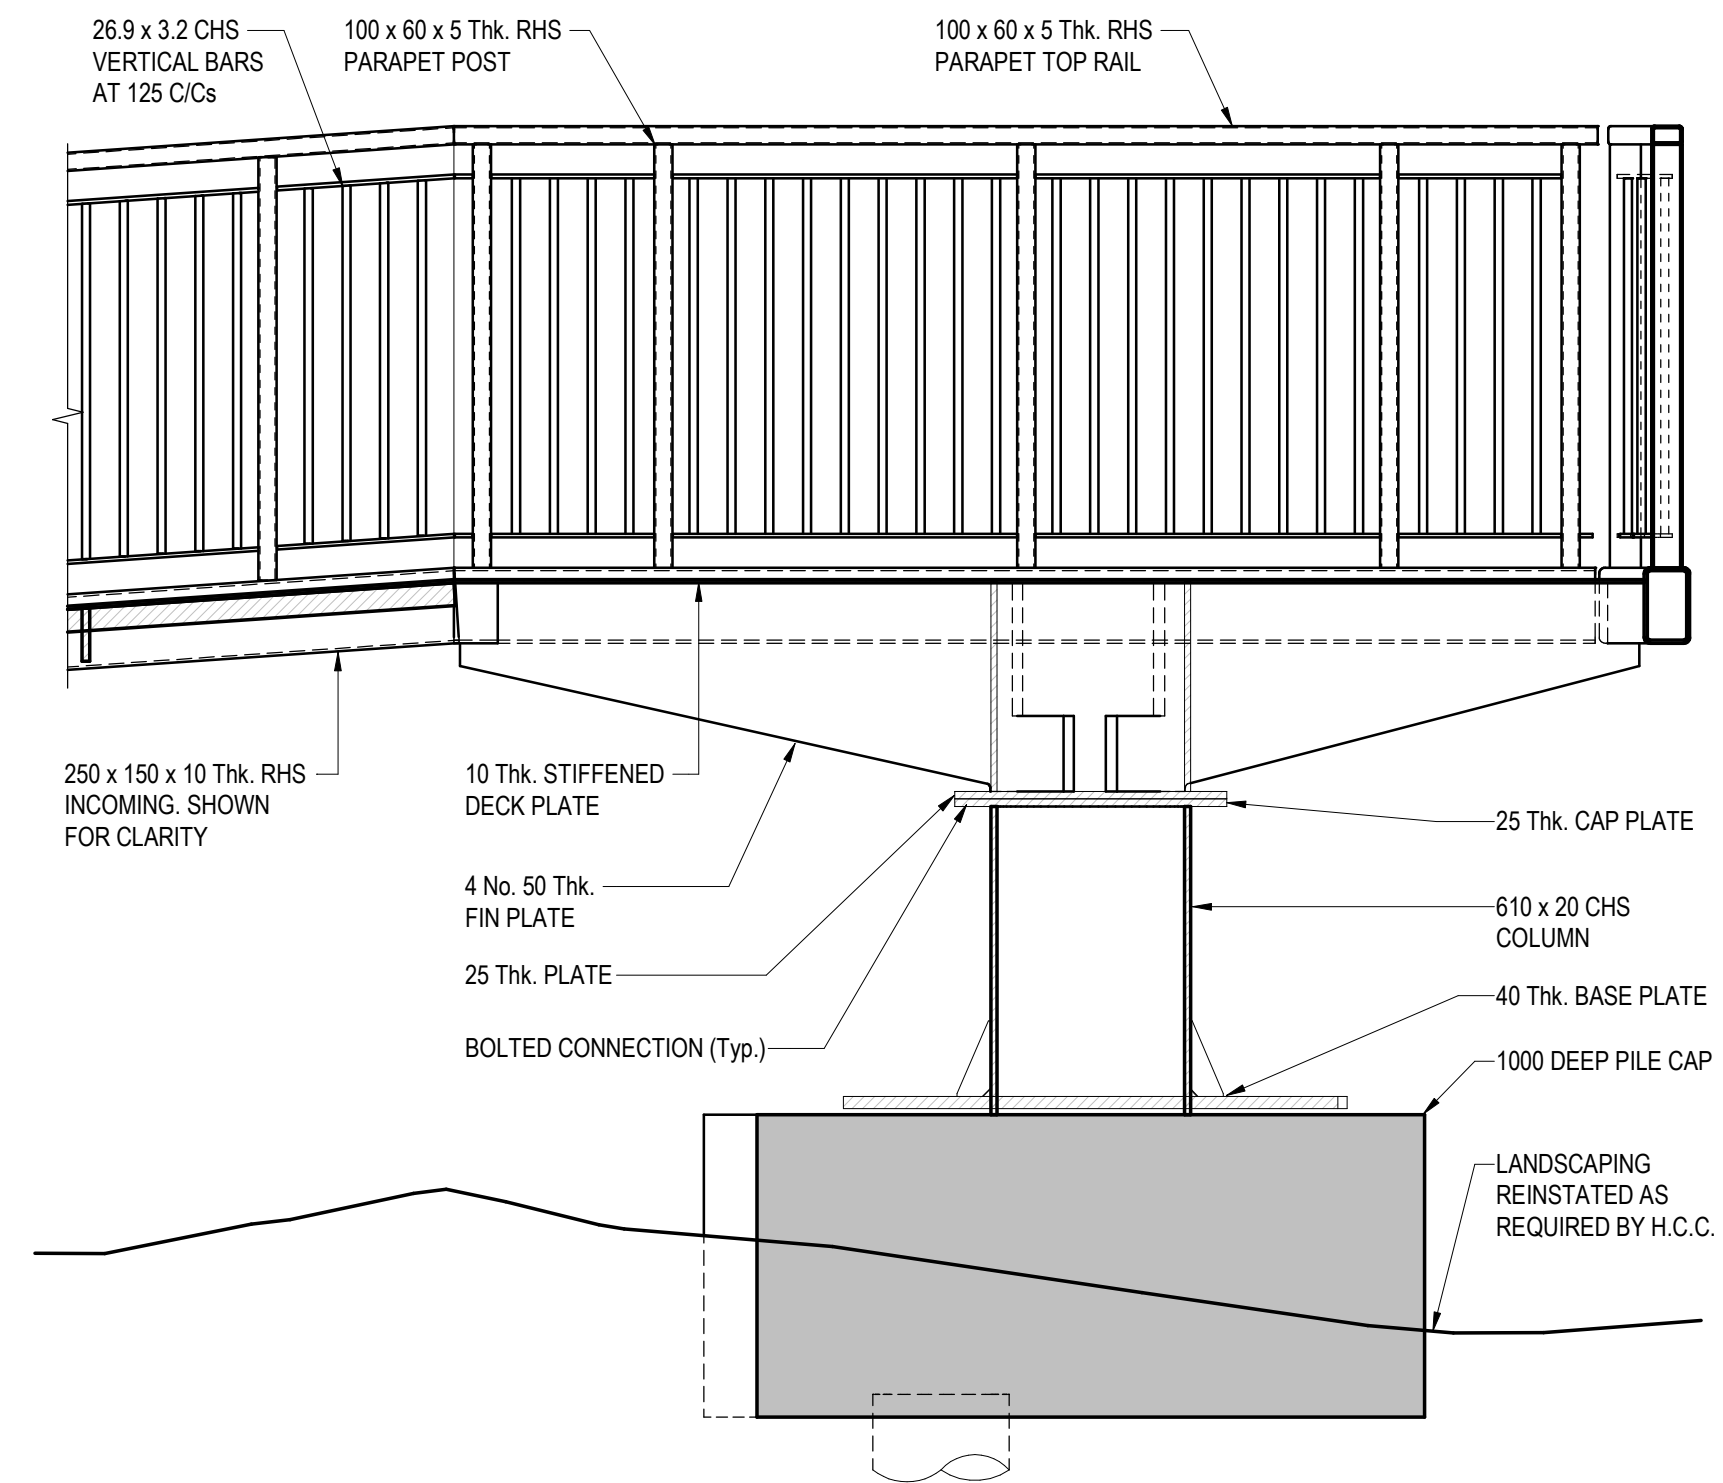

C-C	SECTION
REF.	SCALE 1:25

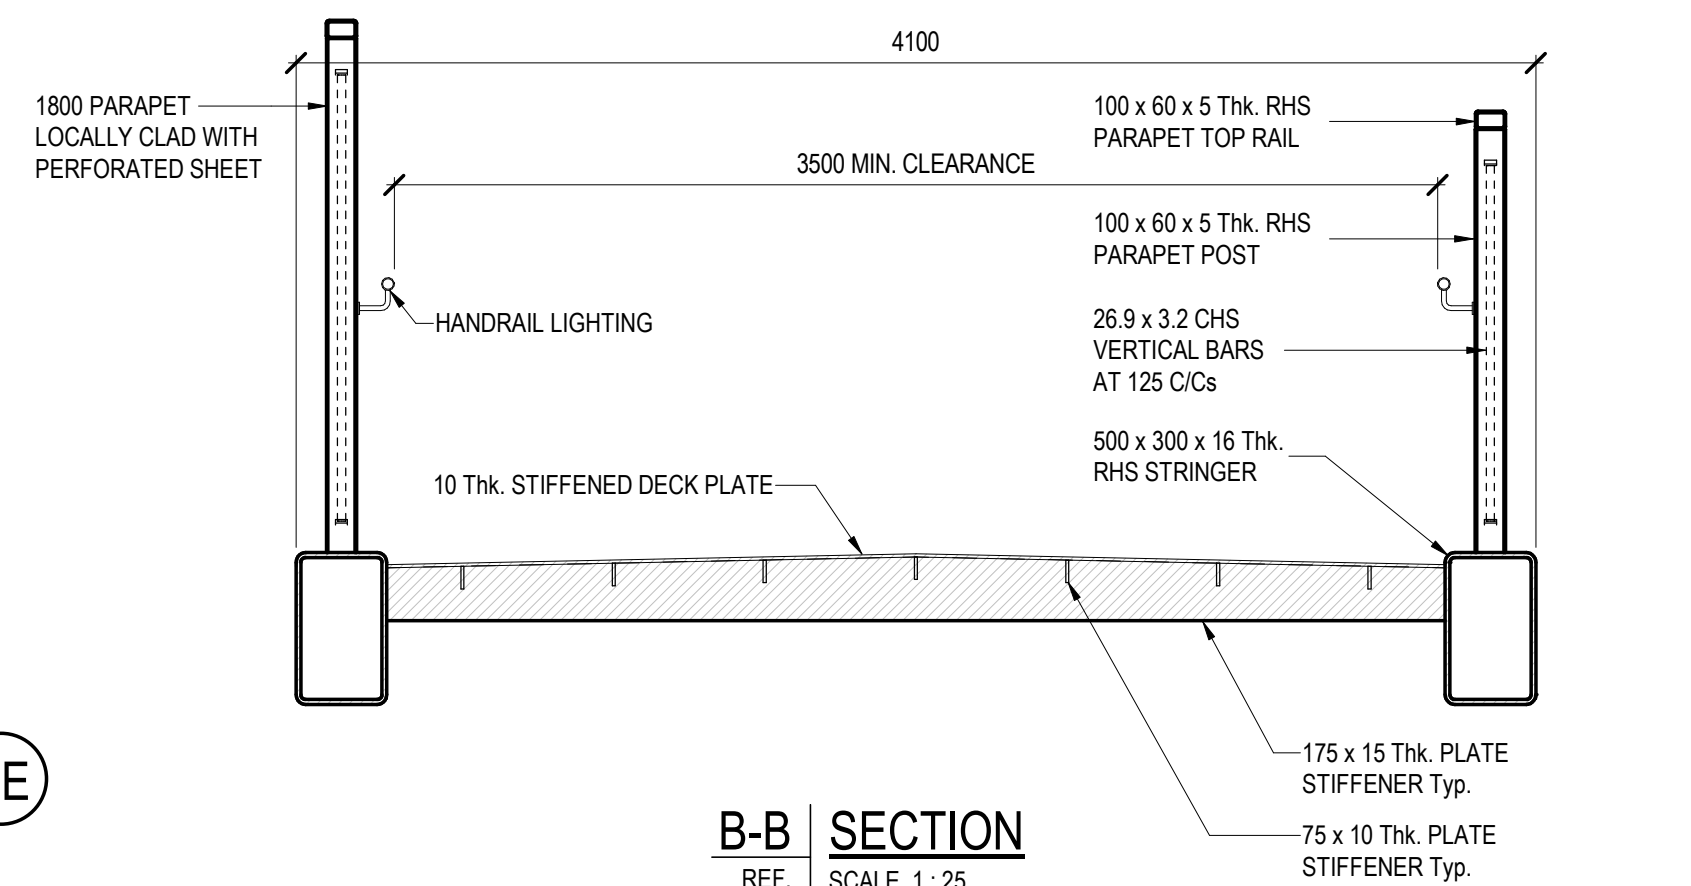

B-B	SECTION
REF.	SCALE 1:25

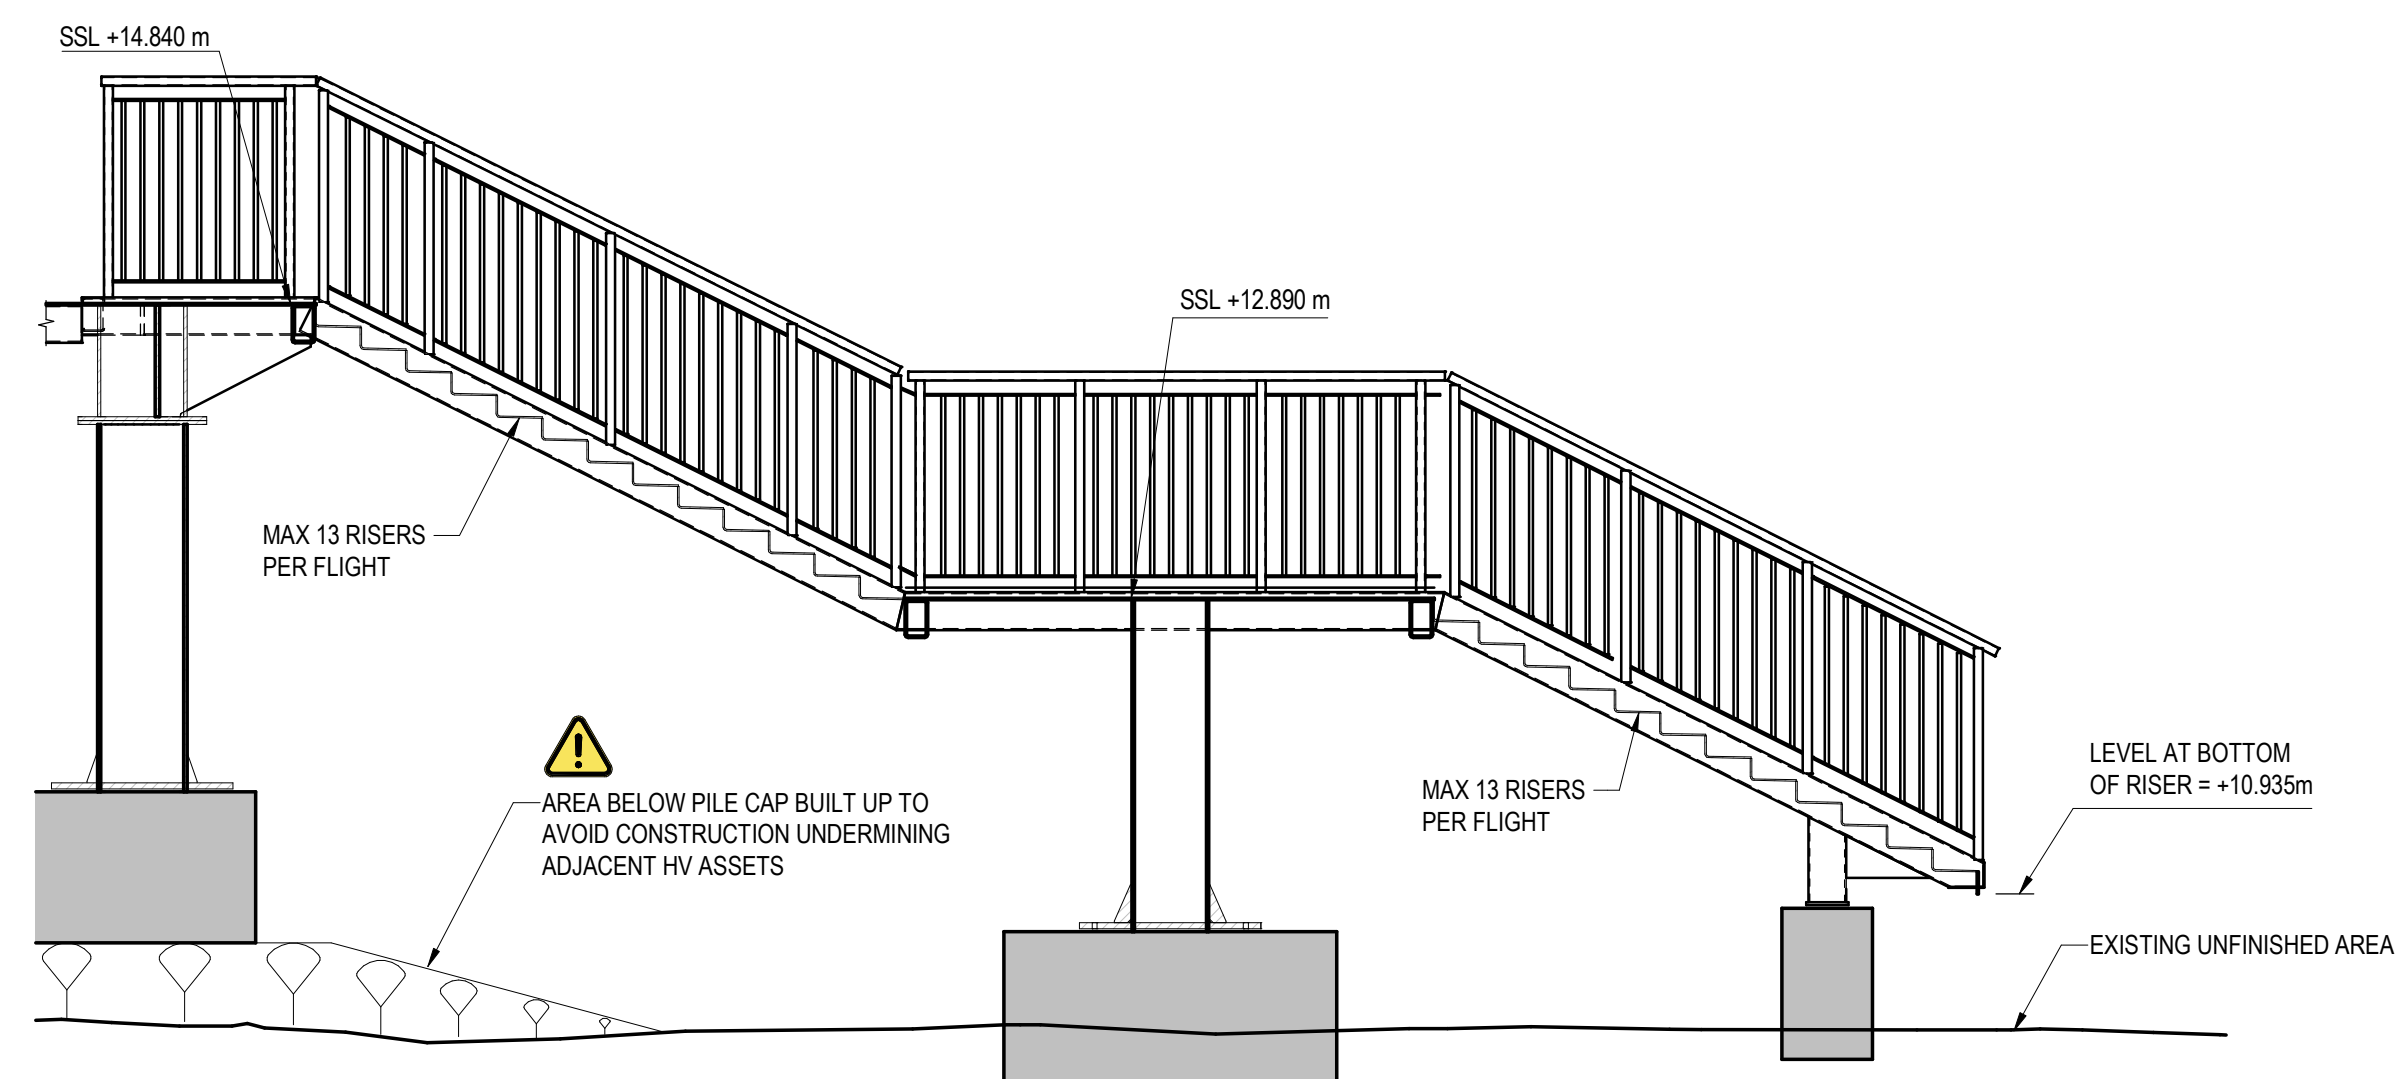

D-D	SECTION
REF.	SCALE 1 : 50

© Büro Happold Limited. Its group companies.
All Rights reserved. Büro Happold and its group companies assert (unless otherwise agreed in writing) their rights under s.77 to 80 of the Copyright, Designs and Patents Act 1988.

This drawing has been prepared for the sole use and information of the Client. The liability of Büro Happold in respect of any information contained in the drawing will not extend to any third parties. Büro Happold accepts no liability for any use/misuse of this drawing other than for the purpose for which it has been produced.

SAFETY HEALTH AND ENVIRONMENTAL INFORMATION

IN ADDITION TO THE HAZARDS/RISKS NORMALLY ASSOCIATED WITH THE TYPES OF WORK DETAILED ON THIS DRAWING, NOTE THE FOLLOWING:

CONSTRUCTION

1. REFER TO GENERAL NOTES

MAINTENANCE/CLEANING/OPERATION.

1. REFER TO GENERAL NOTES

DECOMMISSIONING/DEMOLITION

1. REFER TO GENERAL NOTES

Notes

P02	S3 - ISSUED FOR REVIEW	29.05.26	DP
P01	S3 - ISSUED FOR REVIEW	17.04.26	DP
Rev	Description	Date	Dm

FOR REVIEW

	Project Stage

S3 - FOR REVIEW

1	Status of Drawing
---	-------------------

BURO HAPPOLD

<p>The Featherstone Building 66 City Road London EC1Y 2AL UK</p>	<p>Tel: +44 (0)2079 279 700 Fax: +44 (0)8707 874 145 Email: 069056@burohappold.com Web: www.burohappold.com</p>
--	--

Client	HAMPSHIRE COUNTY COUNCIL
Architect	GRAHAM
Project	HAVANT FOOTBRIDGE REPLACEMENT
Org Title	NORTH APPROACH ARRANGEMENT

Job No. 069056		Scale@ A1 As indicated	
Drawn By. DP	Checked By. MB	Approved By. MC	
Drawing No. UW25-BHB-XX-XX-DR-C-0200			Rev. F