



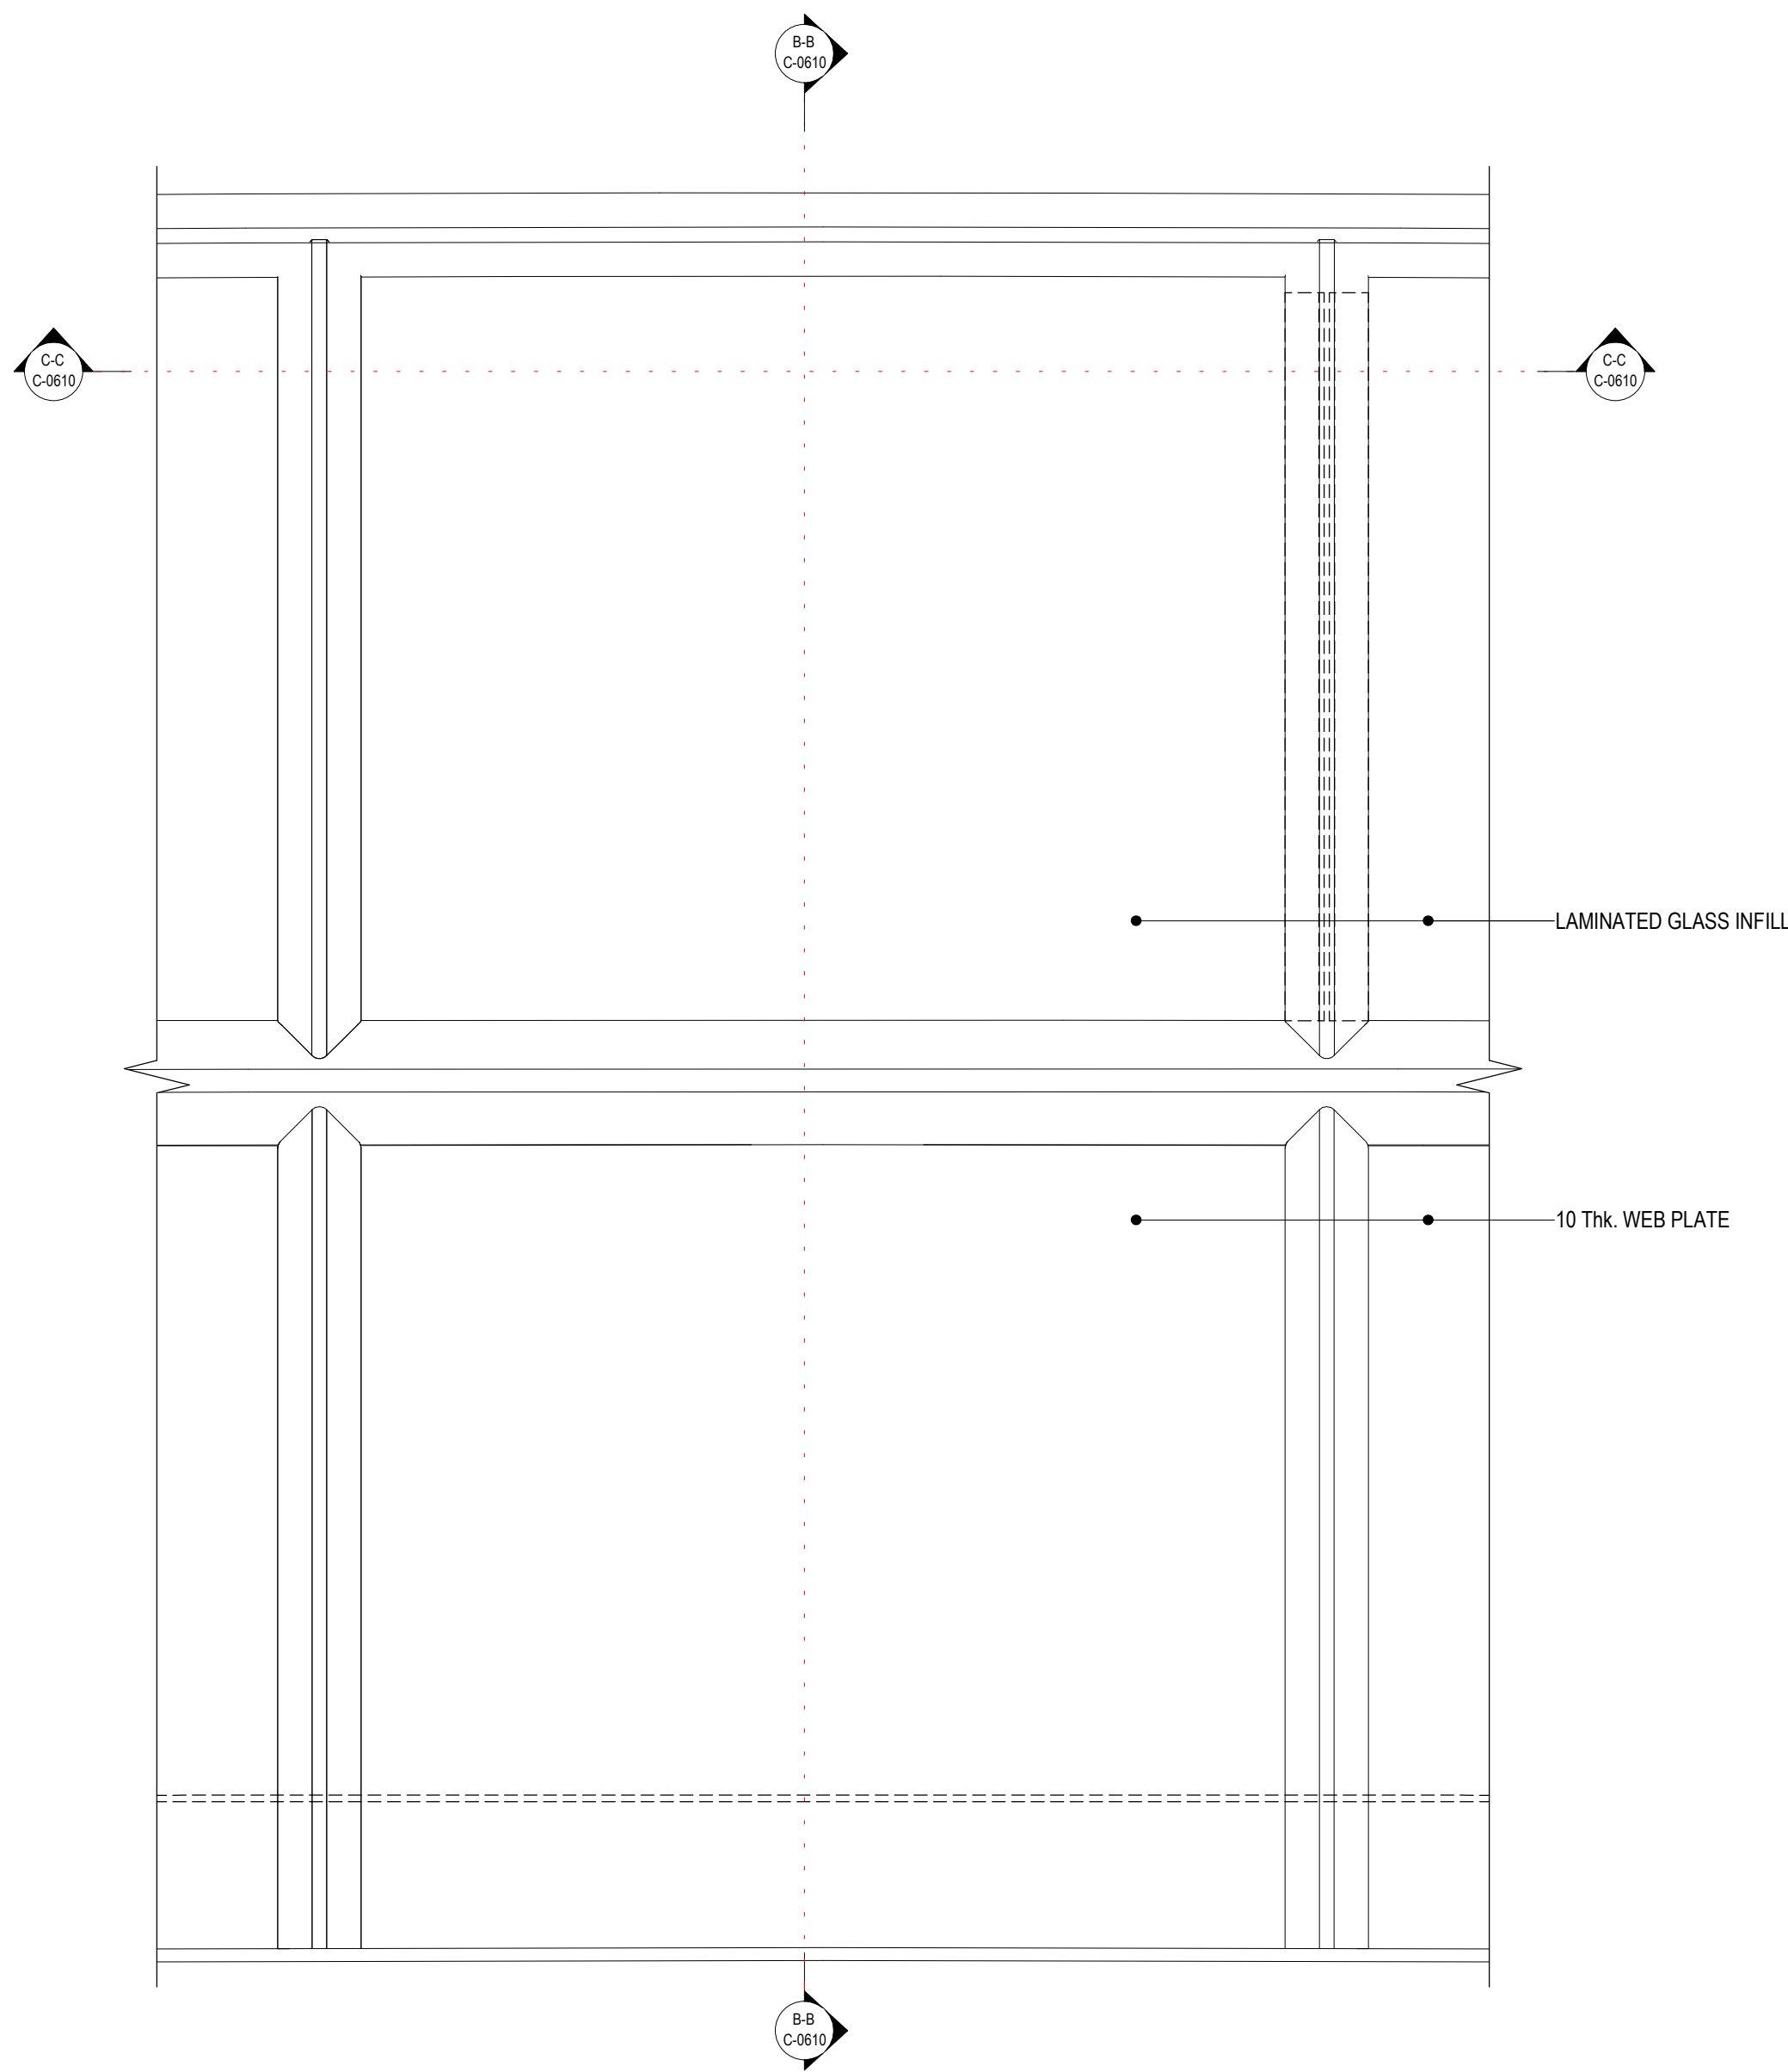

A-A | ELEVATION  
REF. | SCALE 1 : 10

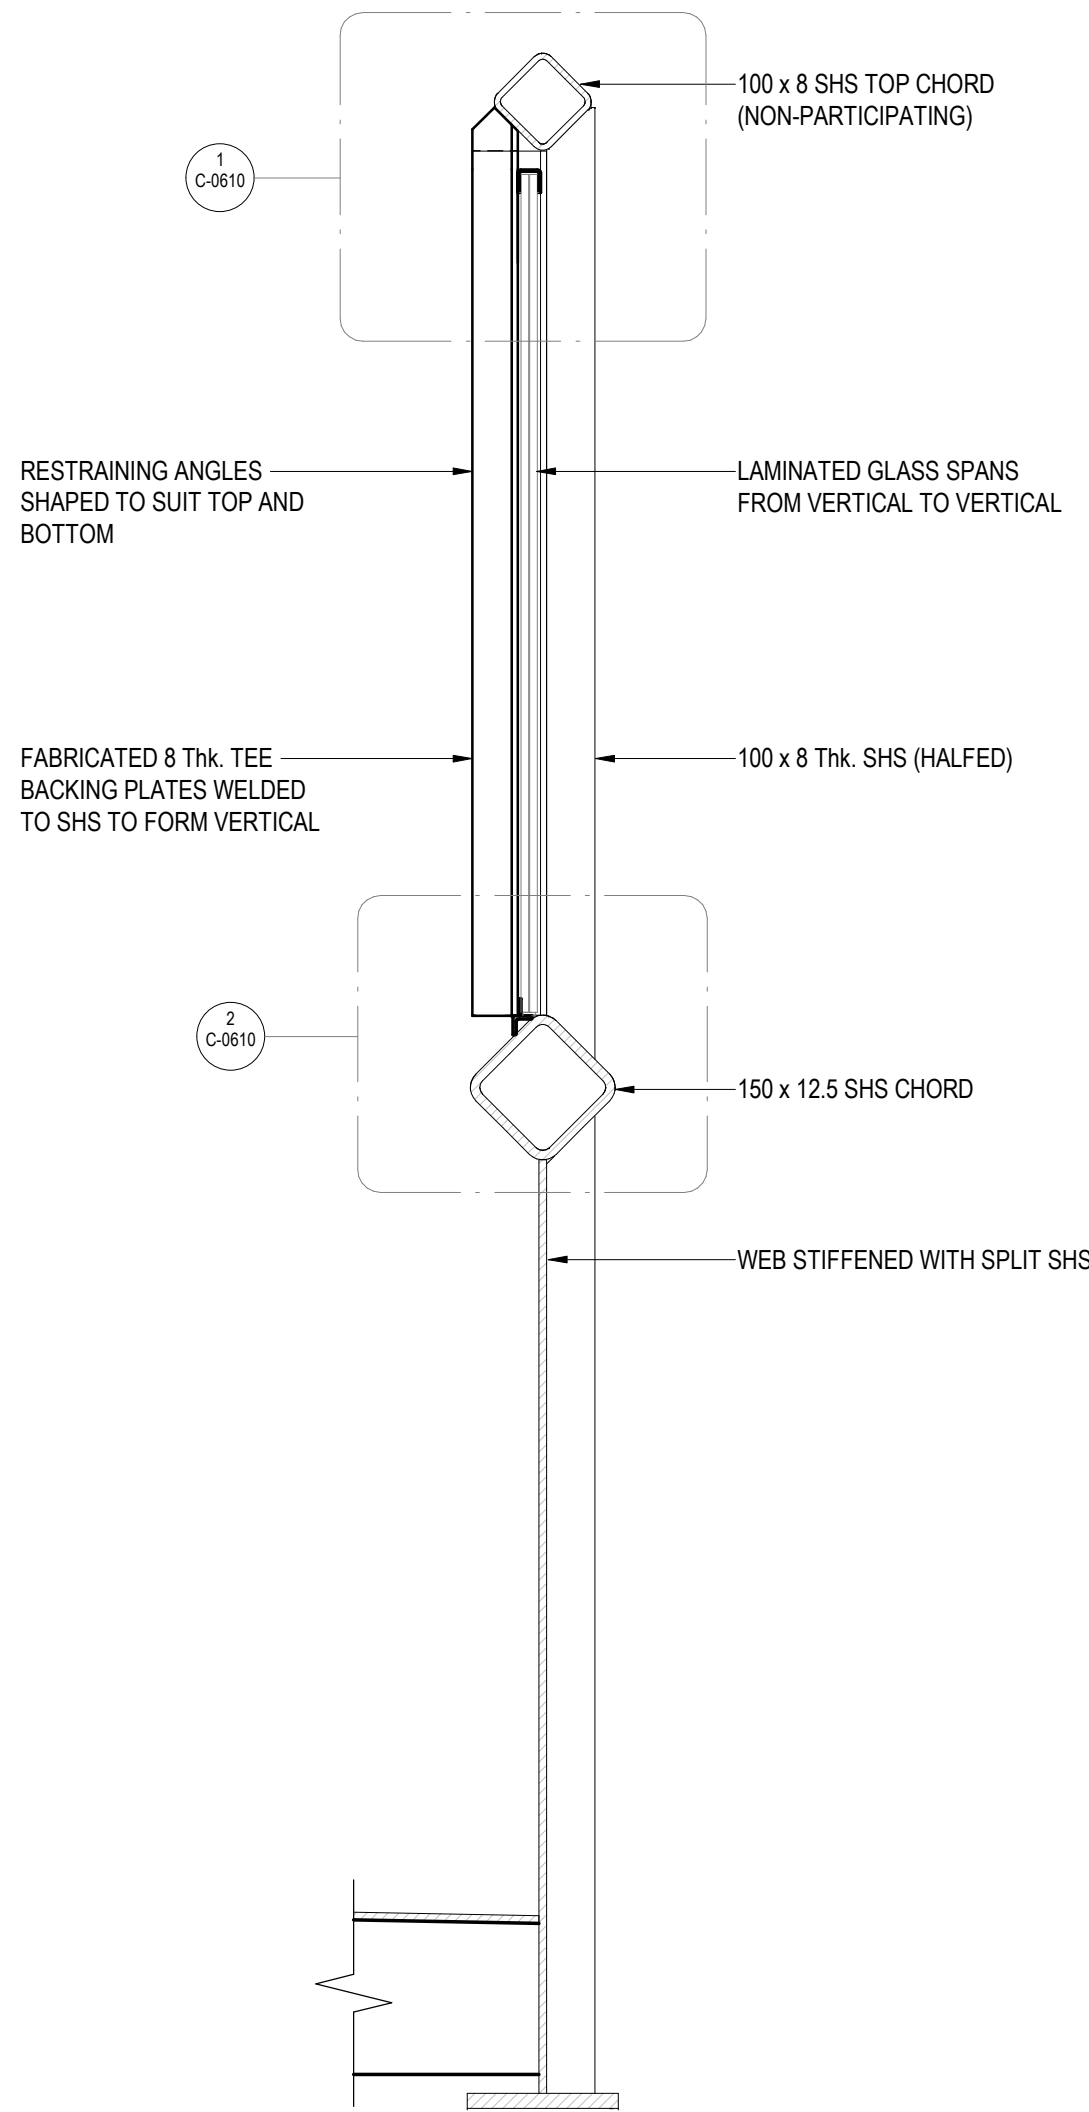


B-B | SECTION  
REF. | SCALE 1 : 10


**! HEAVY GLAZING COMPONENTS - APPROXIMATELY 90kg PER PANE**

MECHANICAL LIFTING REQUIRED, OPERATING FROM BRIDGE DECK


ASSET OWNER TO ESTABLISH REPORTING AND RESPONSE PROCEDURES WITH NETWORK RAIL IN CASE OF BREAKAGE IN SERVICE

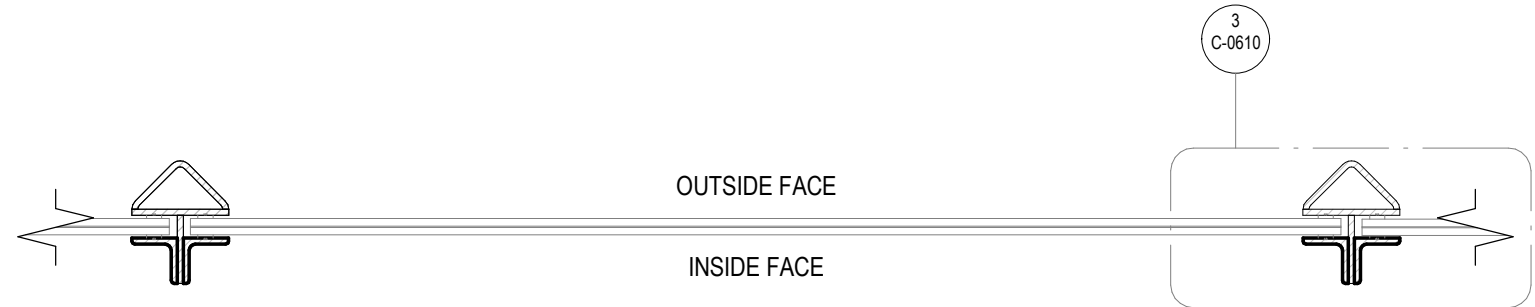


C-C | SECTION  
REF. | SCALE 1 : 10

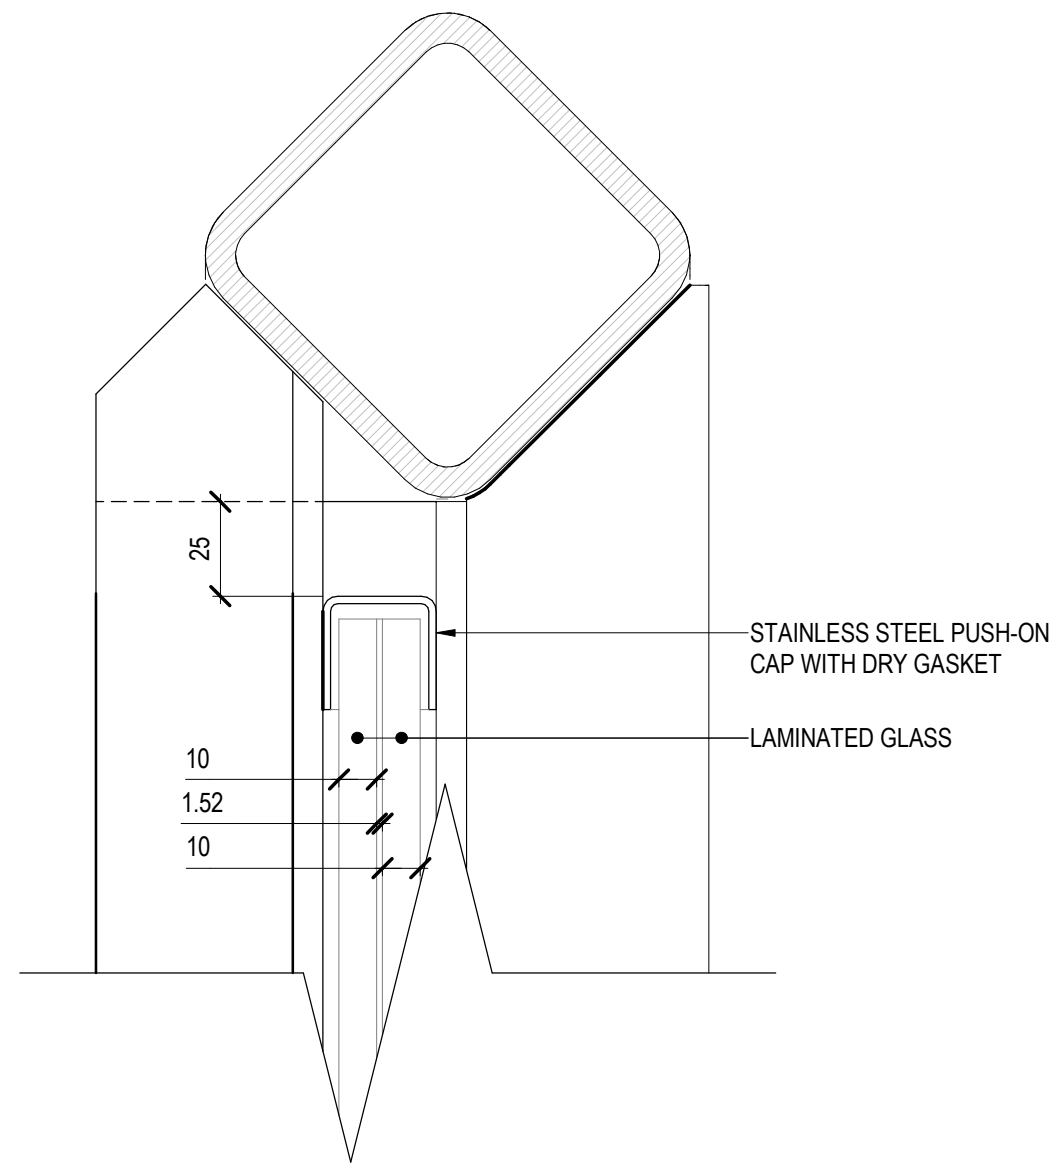

1 | DETAIL  
REF. | SCALE 1 : 2

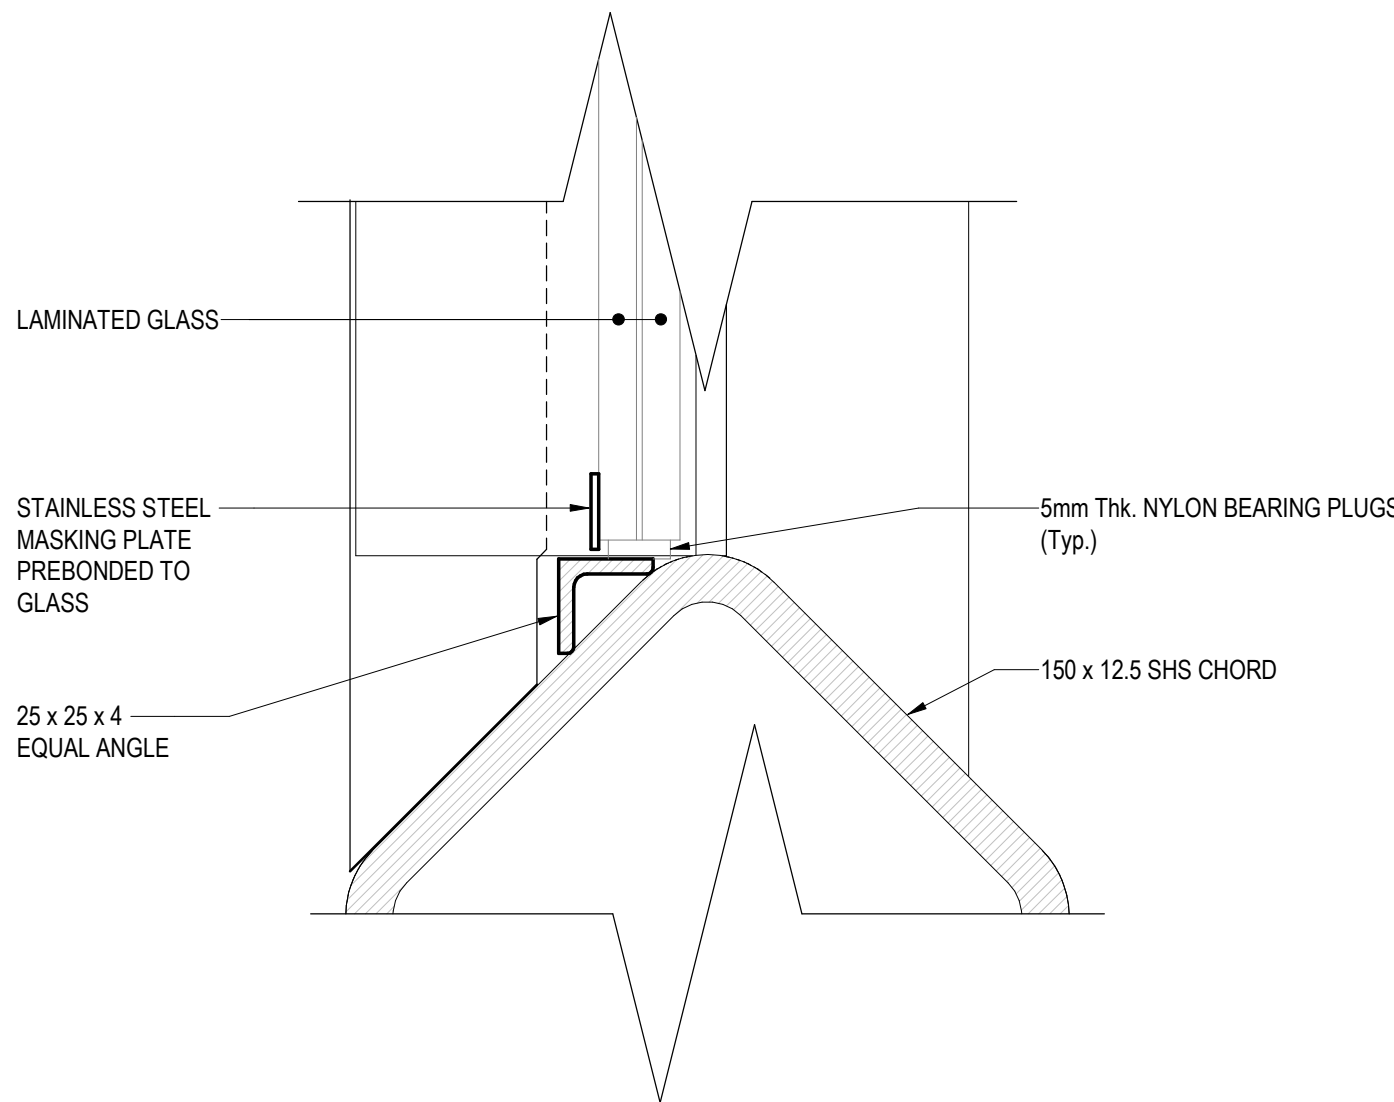

2 | DETAIL  
REF. | SCALE 1 : 2

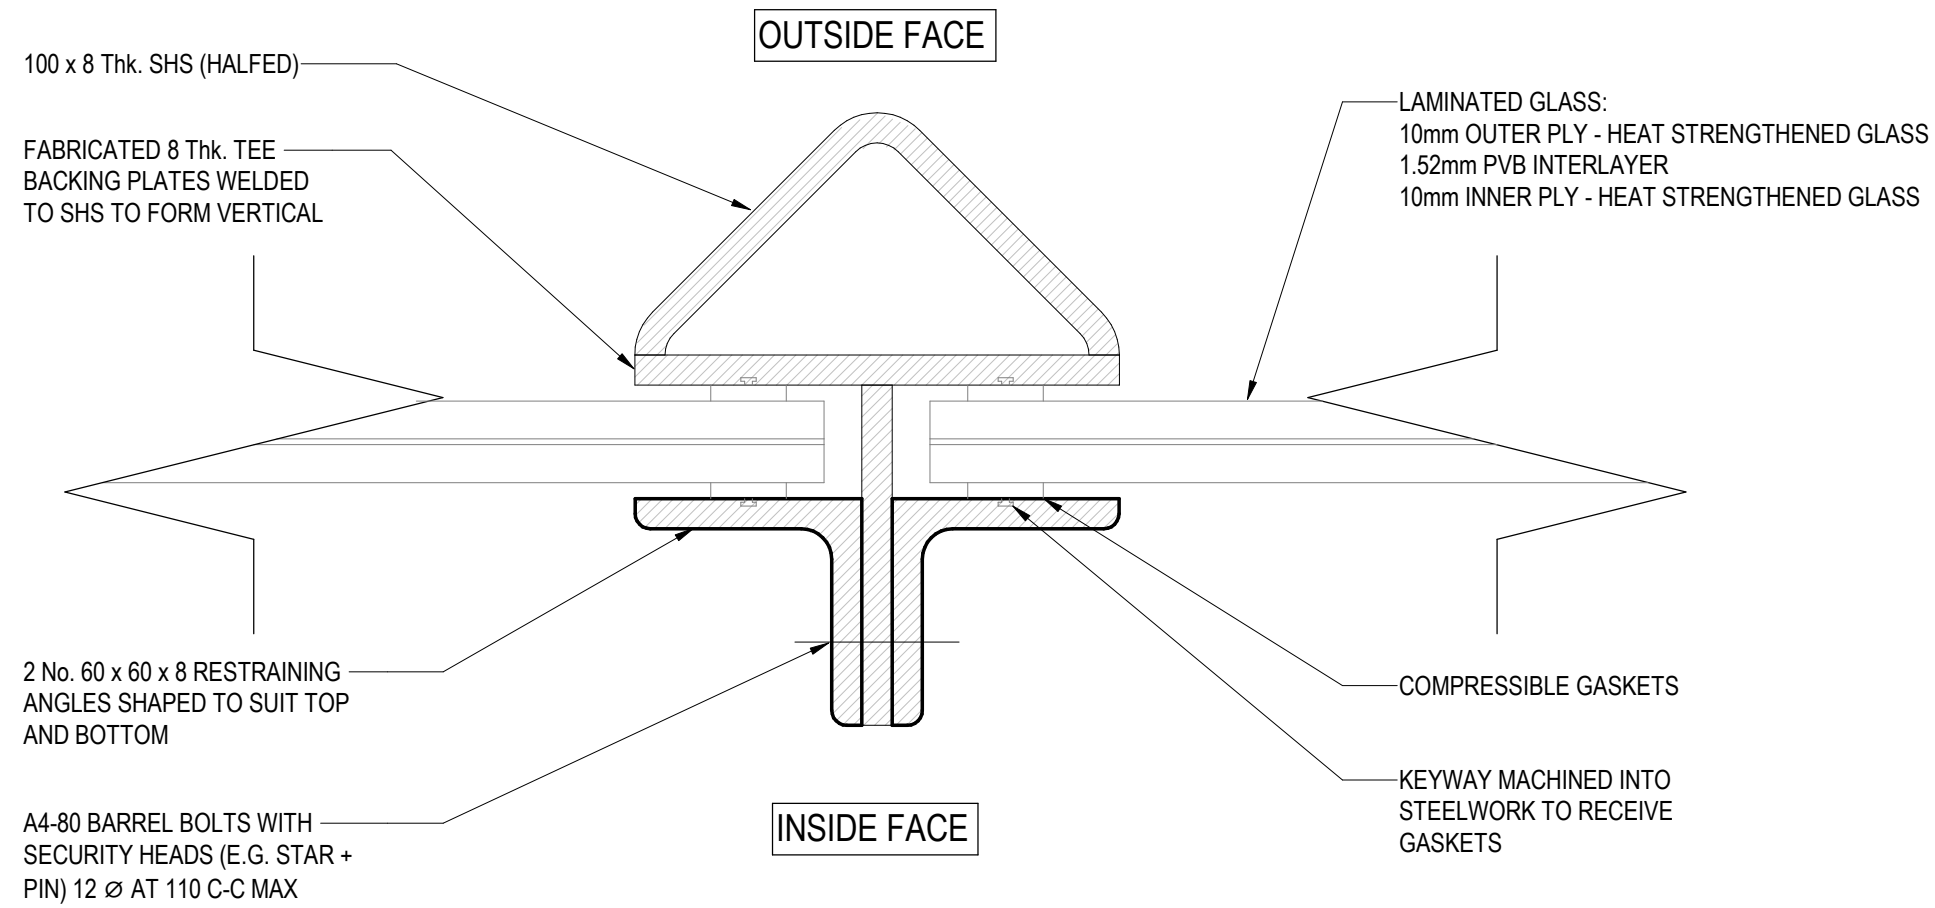

3 | DETAIL  
REF. | SCALE 1 : 2

© Buro Happold Limited or its group companies.  
All Rights reserved. Buro Happold and its group companies assert (unless otherwise agreed in writing) their rights under s.77 to 80 of the Copyright, Designs and Patents Act 1988.  
This drawing has been prepared for the sole use and information of the Client. The liability of Buro Happold in respect of any information contained in the drawing will not extend to any third parties. Buro Happold accepts no liability for any unauthorised use of this drawing other than for the purpose for which it has been produced.

DO NOT SCALE THIS DRAWING.

#### SAFETY HEALTH AND ENVIRONMENTAL INFORMATION

IN ADDITION TO THE HAZARDS/RISKS NORMALLY ASSOCIATED WITH THE TYPES OF WORK DETAILED ON THIS DRAWING, NOTE THE FOLLOWING

##### CONSTRUCTION.

1. REFER TO GENERAL NOTES.

##### MAINTENANCE/CLEANING/OPERATION.

1. REFER TO GENERAL NOTES.

##### DECOMMISSIONING/DEMOLITION.

1. REFER TO GENERAL NOTES.

#### Notes

| Rev | Description            | Date     | Dm | App'd |
|-----|------------------------|----------|----|-------|
| P01 | S3 - ISSUED FOR REVIEW | 15.06.26 | DP | MC    |

FOR REVIEW

Project Stage

S3 - FOR REVIEW

Status of Drawing

**BURO HAPPOLD**

The Featherstone Building  
66 City Road  
London EC1Y 2AL  
UK

Tel: +44 (0)2079 279 700  
Fax: +44 (0)20707 874 145  
Email: 069056@burohappold.com  
Web: www.burohappold.com

Client **HAMPSHIRE COUNTY COUNCIL**  
Architect **GRAHAM**  
Project **HAVANT FOOTBRIDGE REPLACEMENT**  
Orig Title **MAIN SPAN PARAPETS - TYPICAL DETAILS**

Job No. **069056** Scale: A1  
As indicated

Drawn By **DP** Checked By **KK** Approved By **MC**

Drawing No. **UW25-BHB-XX-XX-DR-C-0610** Revision **P01**