

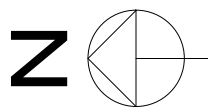


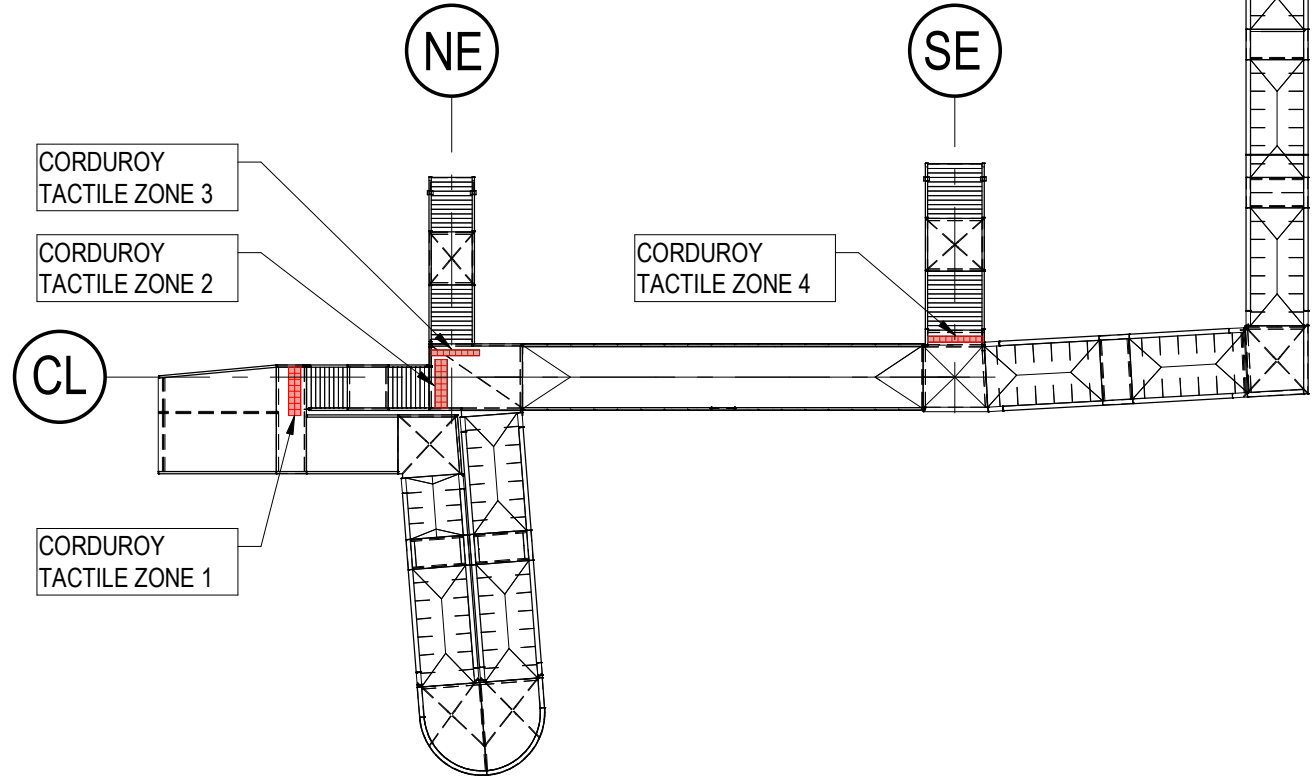


TACTILE PAVING KEY PLAN

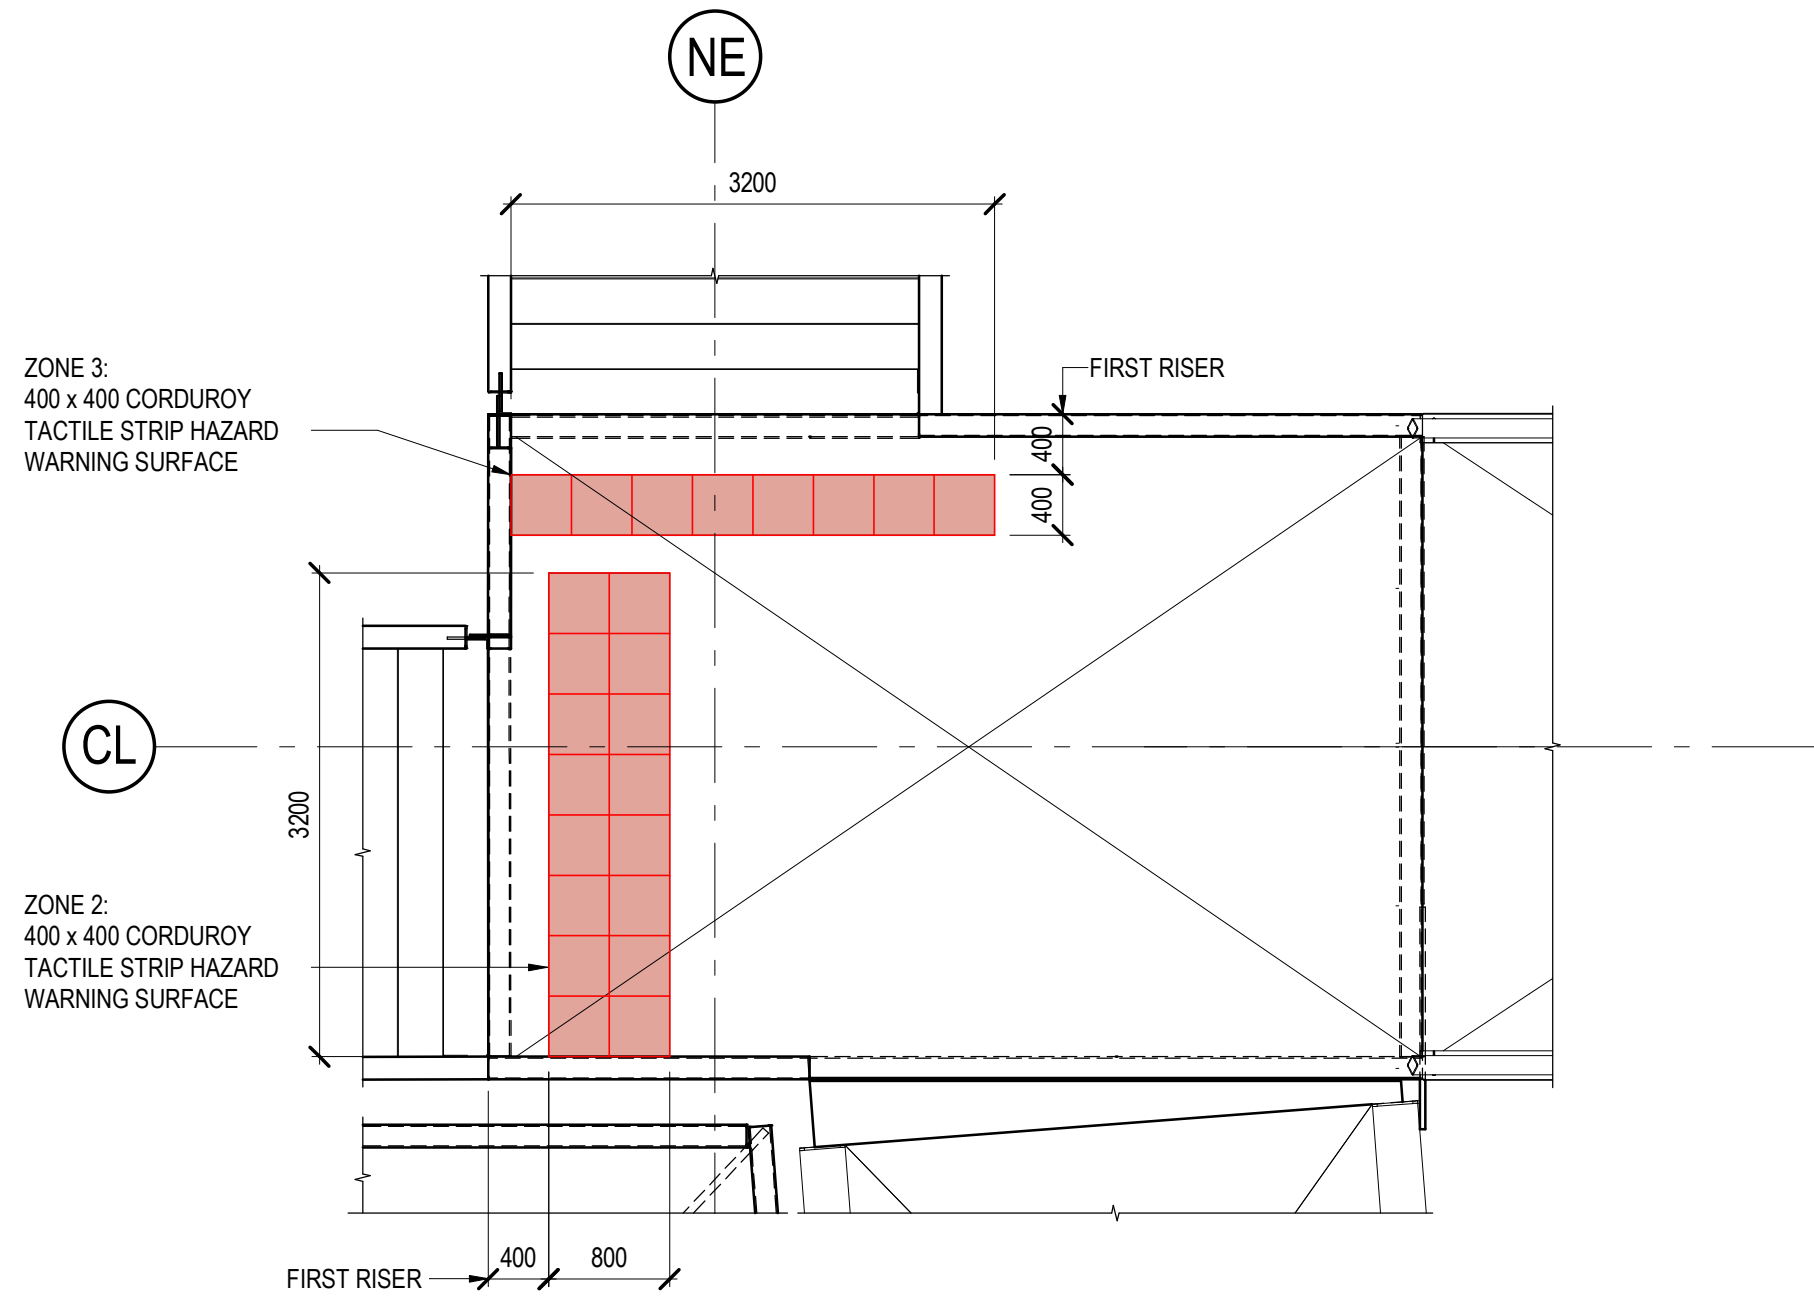


2 | CORDUROY TACTILE LANDING ZONE 2 & 3

REF. SCALE 1 : 50

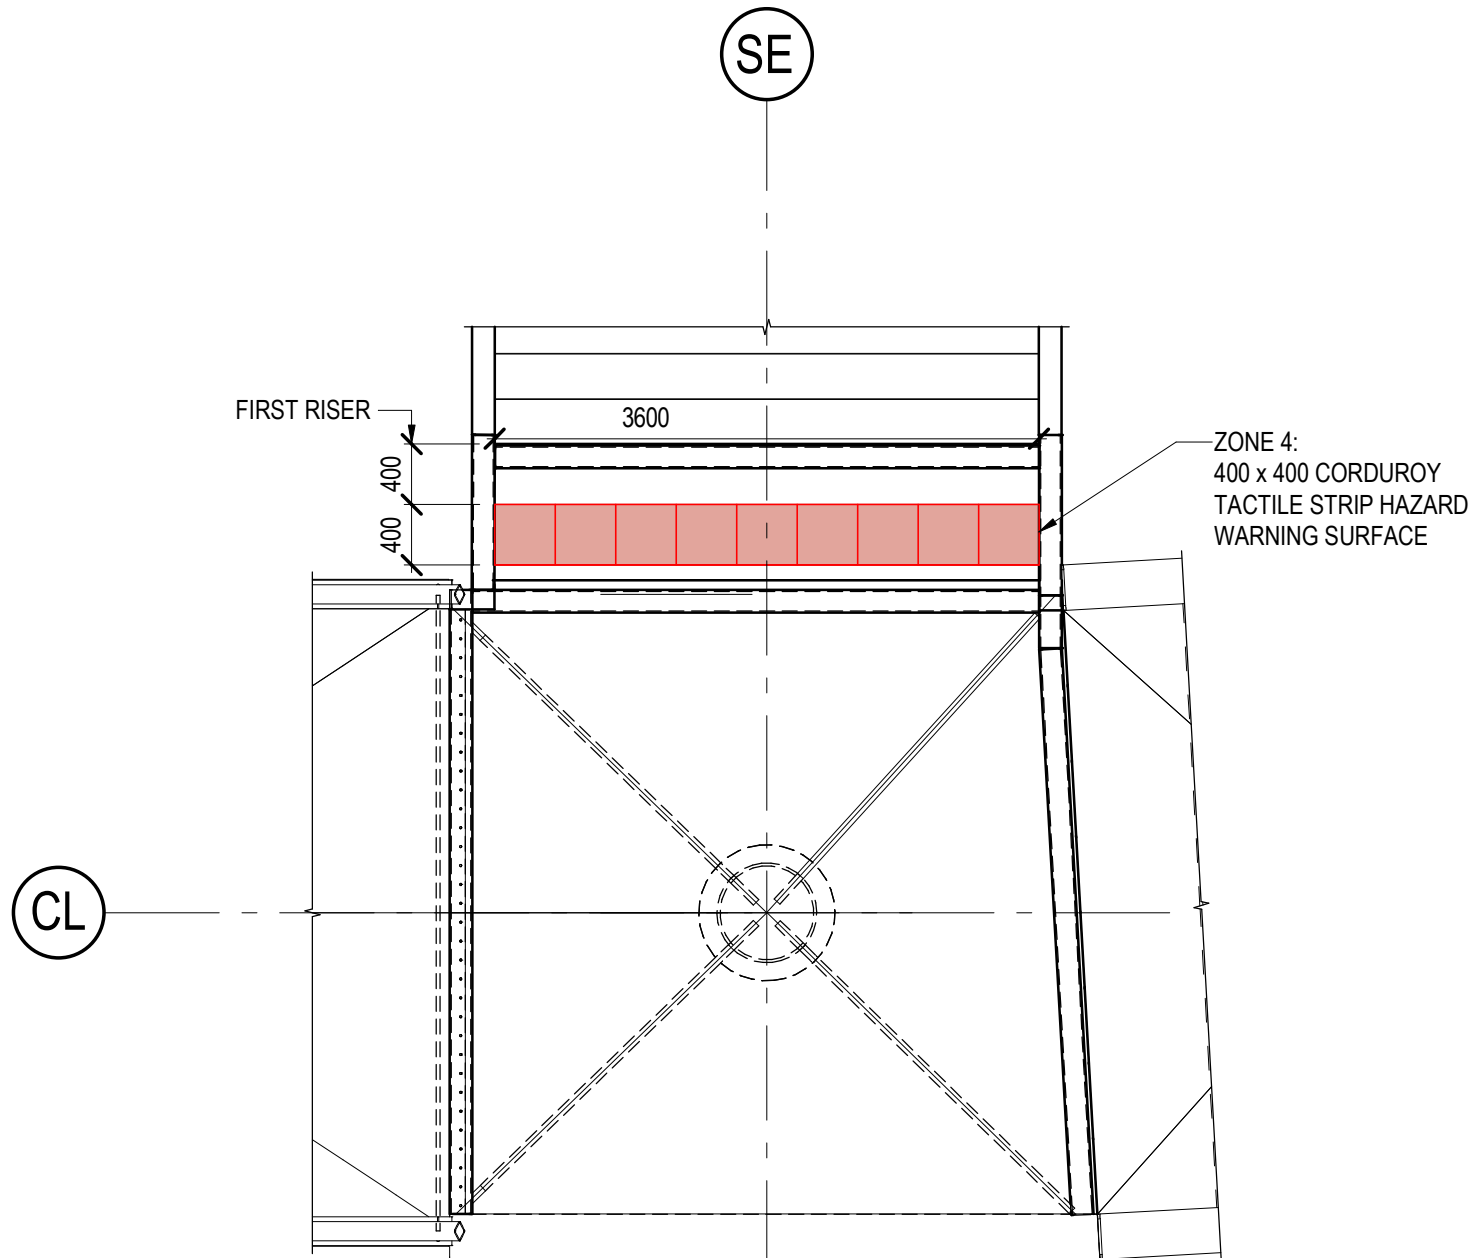


3 | CORDUROY TACTILE LANDING ZONE 4

REF. SCALE 1 : 50

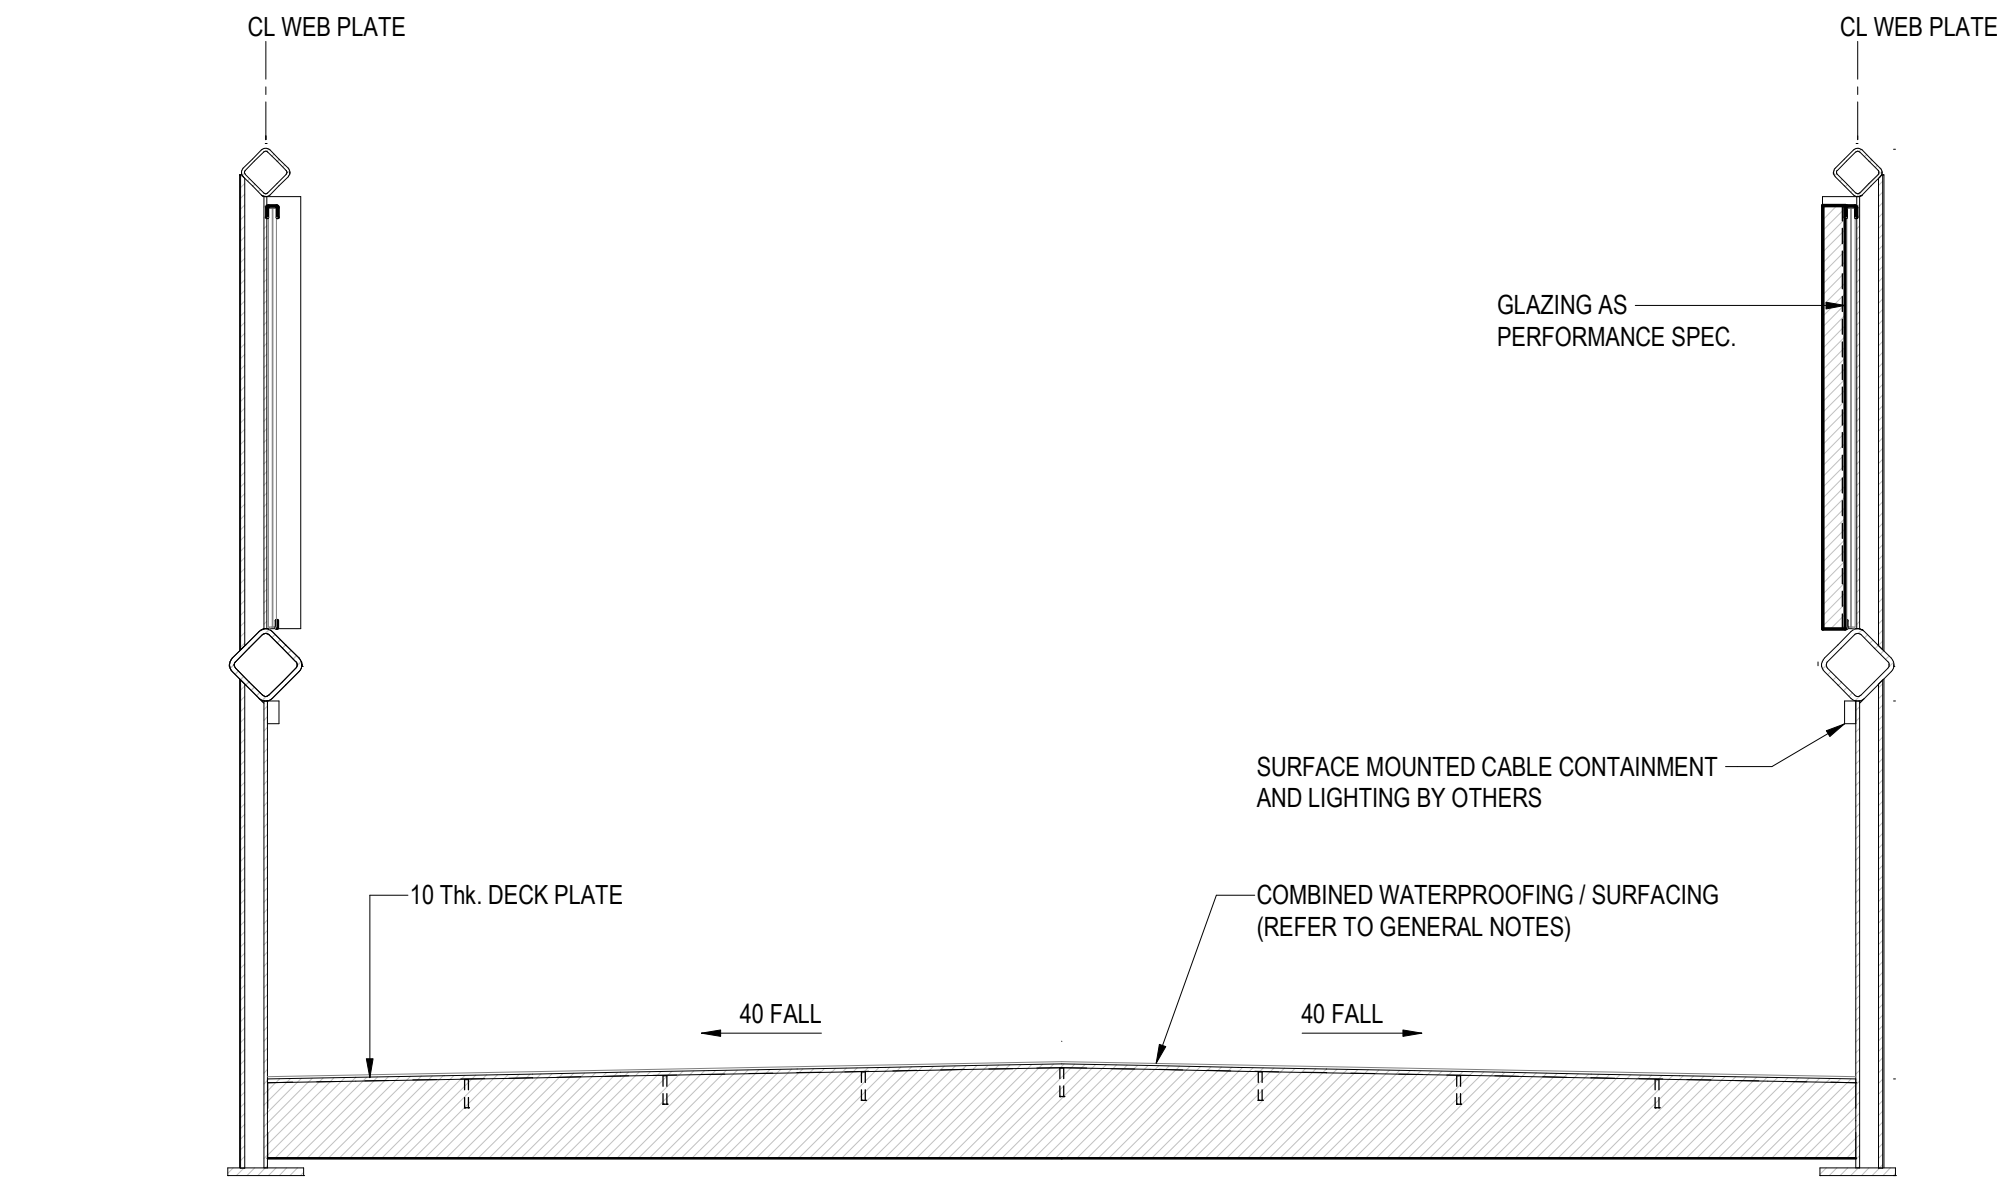


A-A | MAIN SPAN TYPICAL SECTION

REF. SCALE 1 : 20

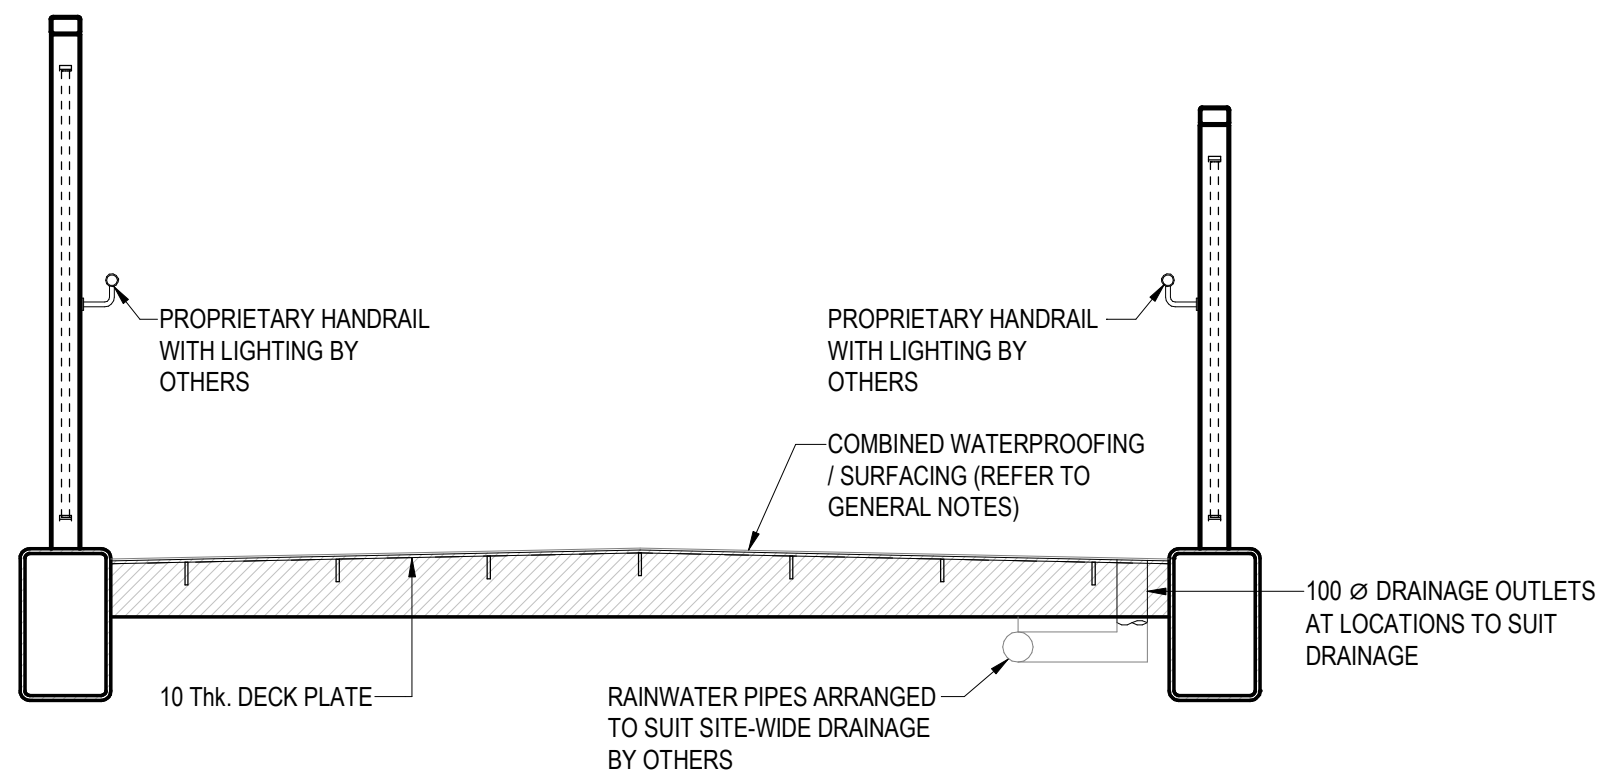


B-B | RAMP TYPICAL SECTION

REF. SCALE 1 : 25

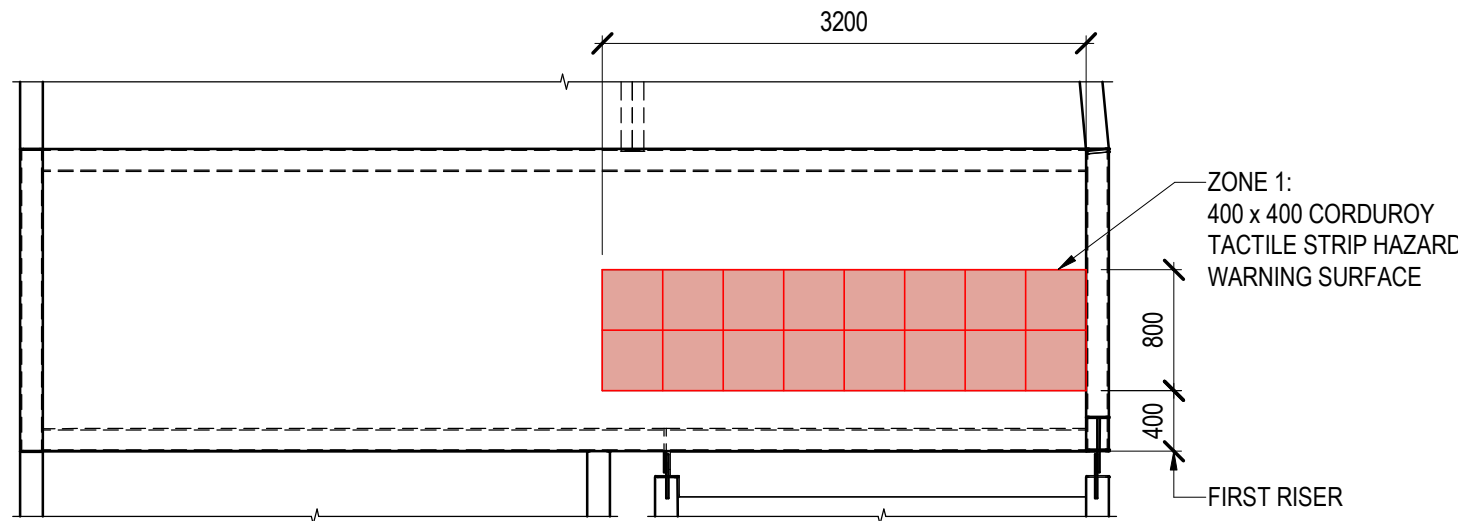


1 | CORDUROY TACTILE LANDING ZONE 1

REF. SCALE 1 : 50

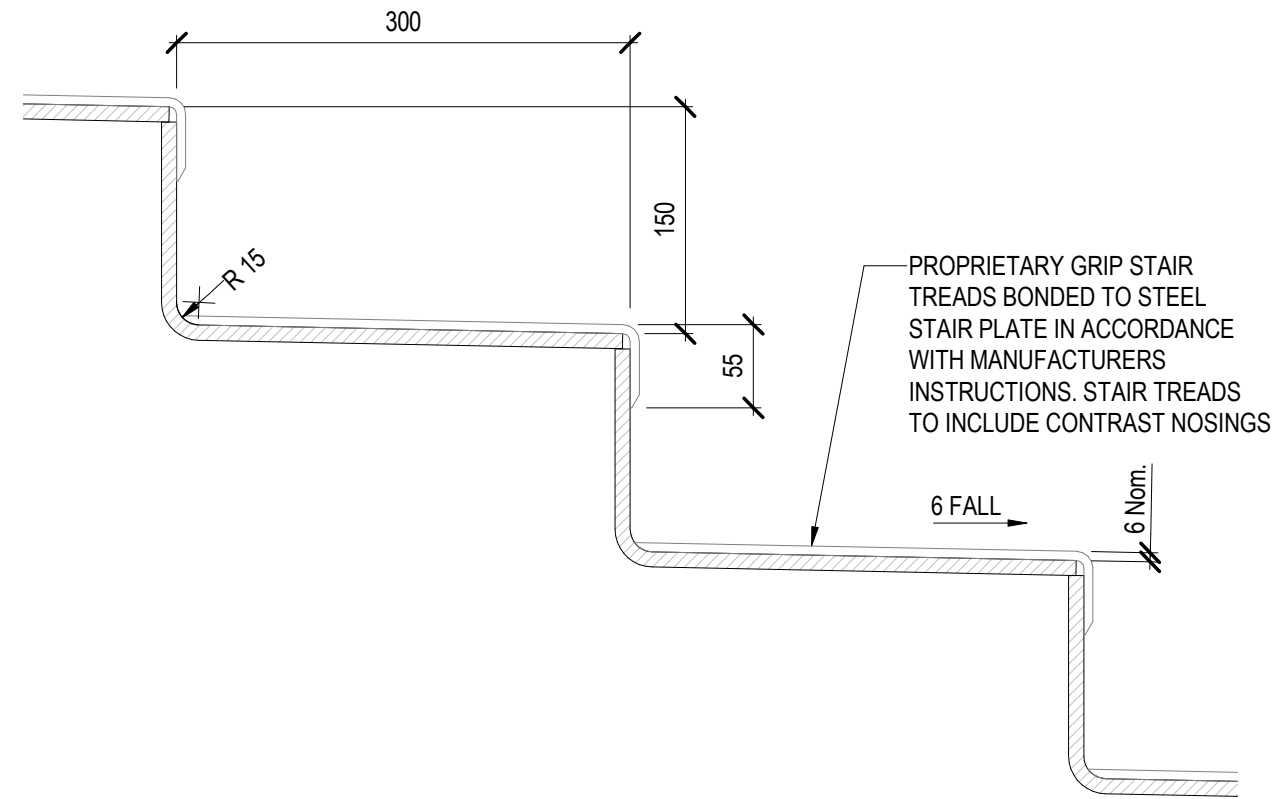

4 | TYPICAL NOSING DETAIL

REF. SCALE 1 : 5

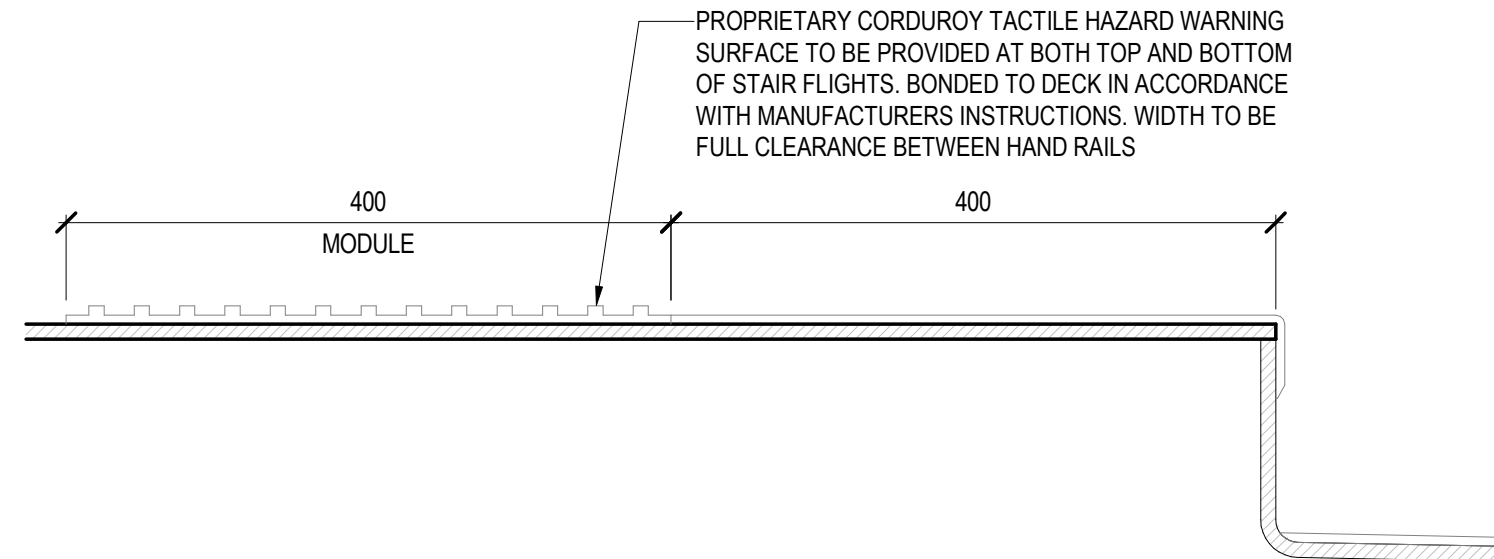

5 | TYPICAL CORDUROY TACTILE STRIP DETAIL

REF. SCALE 1 : 5

© Buro Happold Limited or its group companies.
All Rights reserved. Buro Happold and its group companies assert (unless otherwise agreed in writing) their rights under s.77 to 80 of the Copyright, Designs and Patents Act 1988.
This drawing has been prepared for the sole use and information of the Client. The liability of Buro Happold in respect of any information contained in the drawing will not extend to any third parties. Buro Happold accepts no liability for any unauthorised use of this drawing other than for the purpose for which it has been produced.

DO NOT SCALE THIS DRAWING.

SAFETY HEALTH AND ENVIRONMENTAL INFORMATION

IN ADDITION TO THE HAZARDS/RISKS NORMALLY ASSOCIATED WITH THE TYPES OF WORK DETAILED ON THIS DRAWING, NOTE THE FOLLOWING

CONSTRUCTION

1. REFER TO GENERAL NOTES.

MAINTENANCE/CLEANING/OPERATION

1. REFER TO GENERAL NOTES.

DECOMMISSIONING/DEMOLITION

1. REFER TO GENERAL NOTES.

Notes

- ADDITIONAL CORDUROY HAZARD WARNING SURFACE TO BE PROVIDED AT THE BOTTOM OF STAIRS WITHIN THE HARDSCAPE BY OTHERS.
- REFER TO SERIES 1900 SPECIFICATION APPENDIX - PROTECTION OF STEELWORK AGAINST CORROSION FOR DETAILS OF THE PAINT SYSTEM AND COLOURS.

P01	S3 - ISSUED FOR REVIEW	26.06.26	DP	MC
Rev	Description	Date	Dm	App'd

FOR REVIEW

Project Stage

S3 - FOR REVIEW

Status of Drawing

BURO HAPPOLD

The Featherstone Building
66 City Road
London EC1Y 2AL
UK

Tel: +44 (0)2079 279 700
Fax: +44 (0)2071 874 145
Email: 069056@burohappold.com
Web: www.burohappold.com

Client **HAMPSHIRE COUNTY COUNCIL**
Architect **GRAHAM**
Project **HAVANT FOOTBRIDGE REPLACEMENT**
Orig Title **FURNITURE AND FINISHES**

Job No. 069056		Scale@ A1 As indicated	
Drawn By. DP	Checked By. KK	Approved By. MC	
Drawing No. UW25-BHB-XX-XX-DR-C-0700			Revision P01