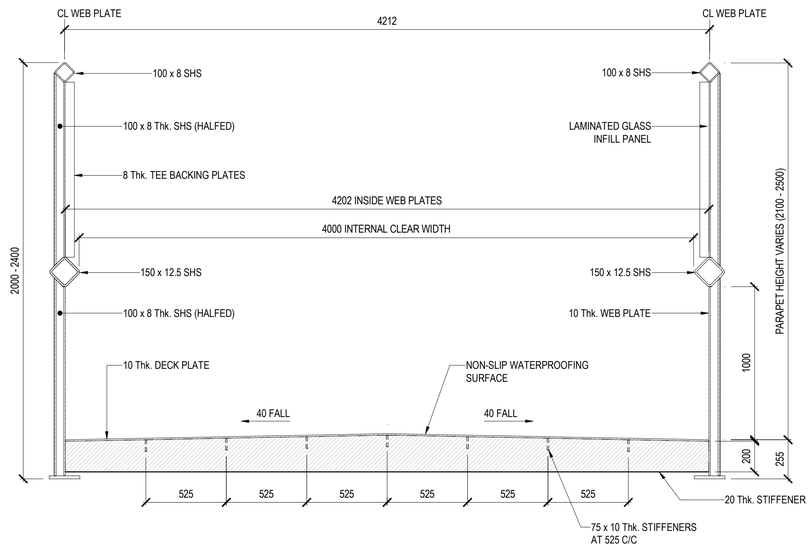

TYPICAL SECTION

SCALE 1 : 20

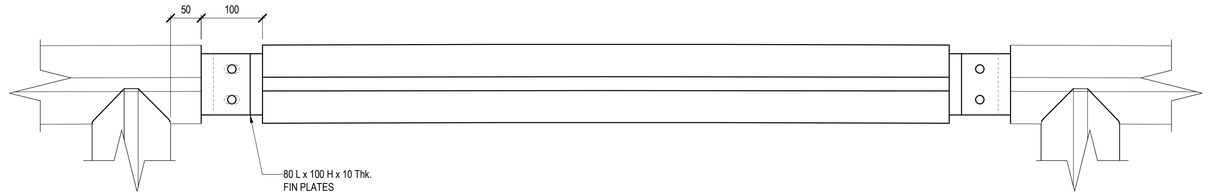

1 | DETAIL
REF. | SCALE 1 : 5

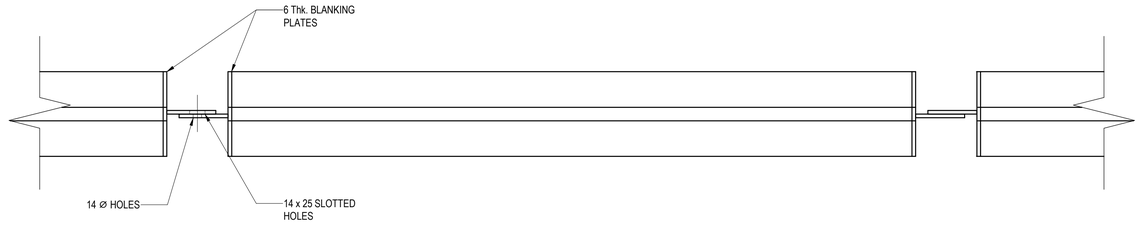

PLAN ON TOP CHORD

SCALE 1 : 5

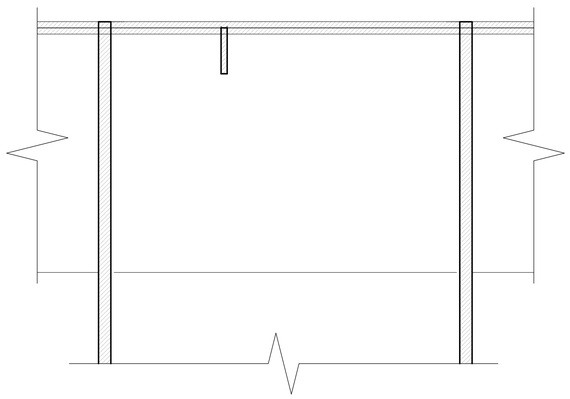

2 | DETAIL
REF. | SCALE 1 : 5

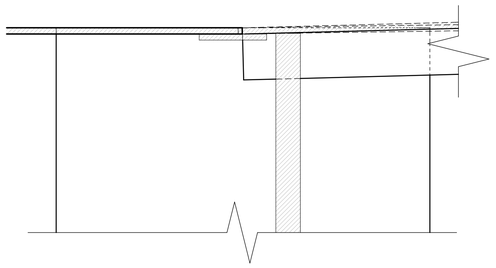

E-E | SECTION
REF. | SCALE 1 : 5

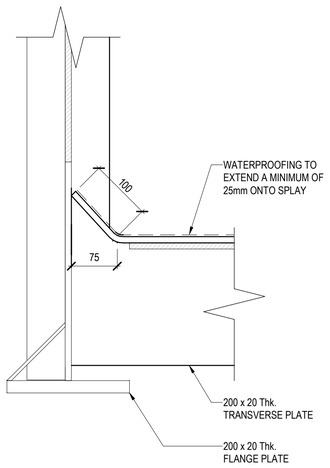

3 | DETAIL
REF. | SCALE 1 : 5

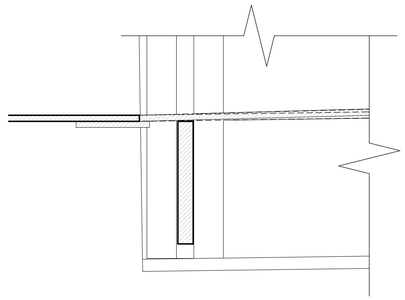

F-F | SECTION
REF. | SCALE 1 : 5

IN ABEYANCE WHILST LANDING DESIGNS ARE PROGRESSED

© Buro Happold Limited or its group companies.
All Rights reserved. Buro Happold and its group companies assert (unless otherwise agreed in writing) their rights under s.77 to 89 of the Copyright, Designs and Patents Act 1988.

This drawing has been prepared for the sole use and information of the Client. The liability of Buro Happold in respect of any information contained in the drawing will not extend to any third parties. Buro Happold accepts no liability for any use/misuse of this drawing other than for the purpose for which it has been produced.

DO NOT SCALE THIS DRAWING.

SAFETY HEALTH AND ENVIRONMENTAL INFORMATION

IN ADDITION TO THE HAZARDS/RISKS NORMALLY ASSOCIATED WITH THE TYPES OF WORK DETAILED ON THIS DRAWING, NOTE THE FOLLOWING

CONSTRUCTION.

1. REFER TO GENERAL NOTES.

MAINTENANCE/CLEANING/OPERATION.

1. REFER TO GENERAL NOTES.

DECOMMISSIONING/DEMOLITION.

1. REFER TO GENERAL NOTES.

Notes

Rev	Description	Date	Dm	App'd
P01	S3 - ISSUED FOR REVIEW	20.03.26	DP	MC

FOR REVIEW

Project Stage

S3 - FOR REVIEW

Status of Drawing

BURO HAPPOLD

The Featherstone Building
66 City Road
London EC1Y 2AL
UK

Tel: +44 (0)2079 279 700
Fax: +44 (0)8707 874 145
Email: 069056@burohappold.com
Web: www.burohappold.com

Client: *HAMPSHIRE COUNTY COUNCIL*

Architect: *GRAHAM*

Project: **HAVANT FOOTBRIDGE REPLACEMENT**

Drg Title: MAIN SPAN DETAILS

Job No.	Scale@ A1
069056	**As indicated**

Drawn By.	Checked By.	Approved By.
DP	**MB**	**MC**

Drawing No.	Revision
UW25-BHB-XX-XX-DR-C-0410	**P01**