




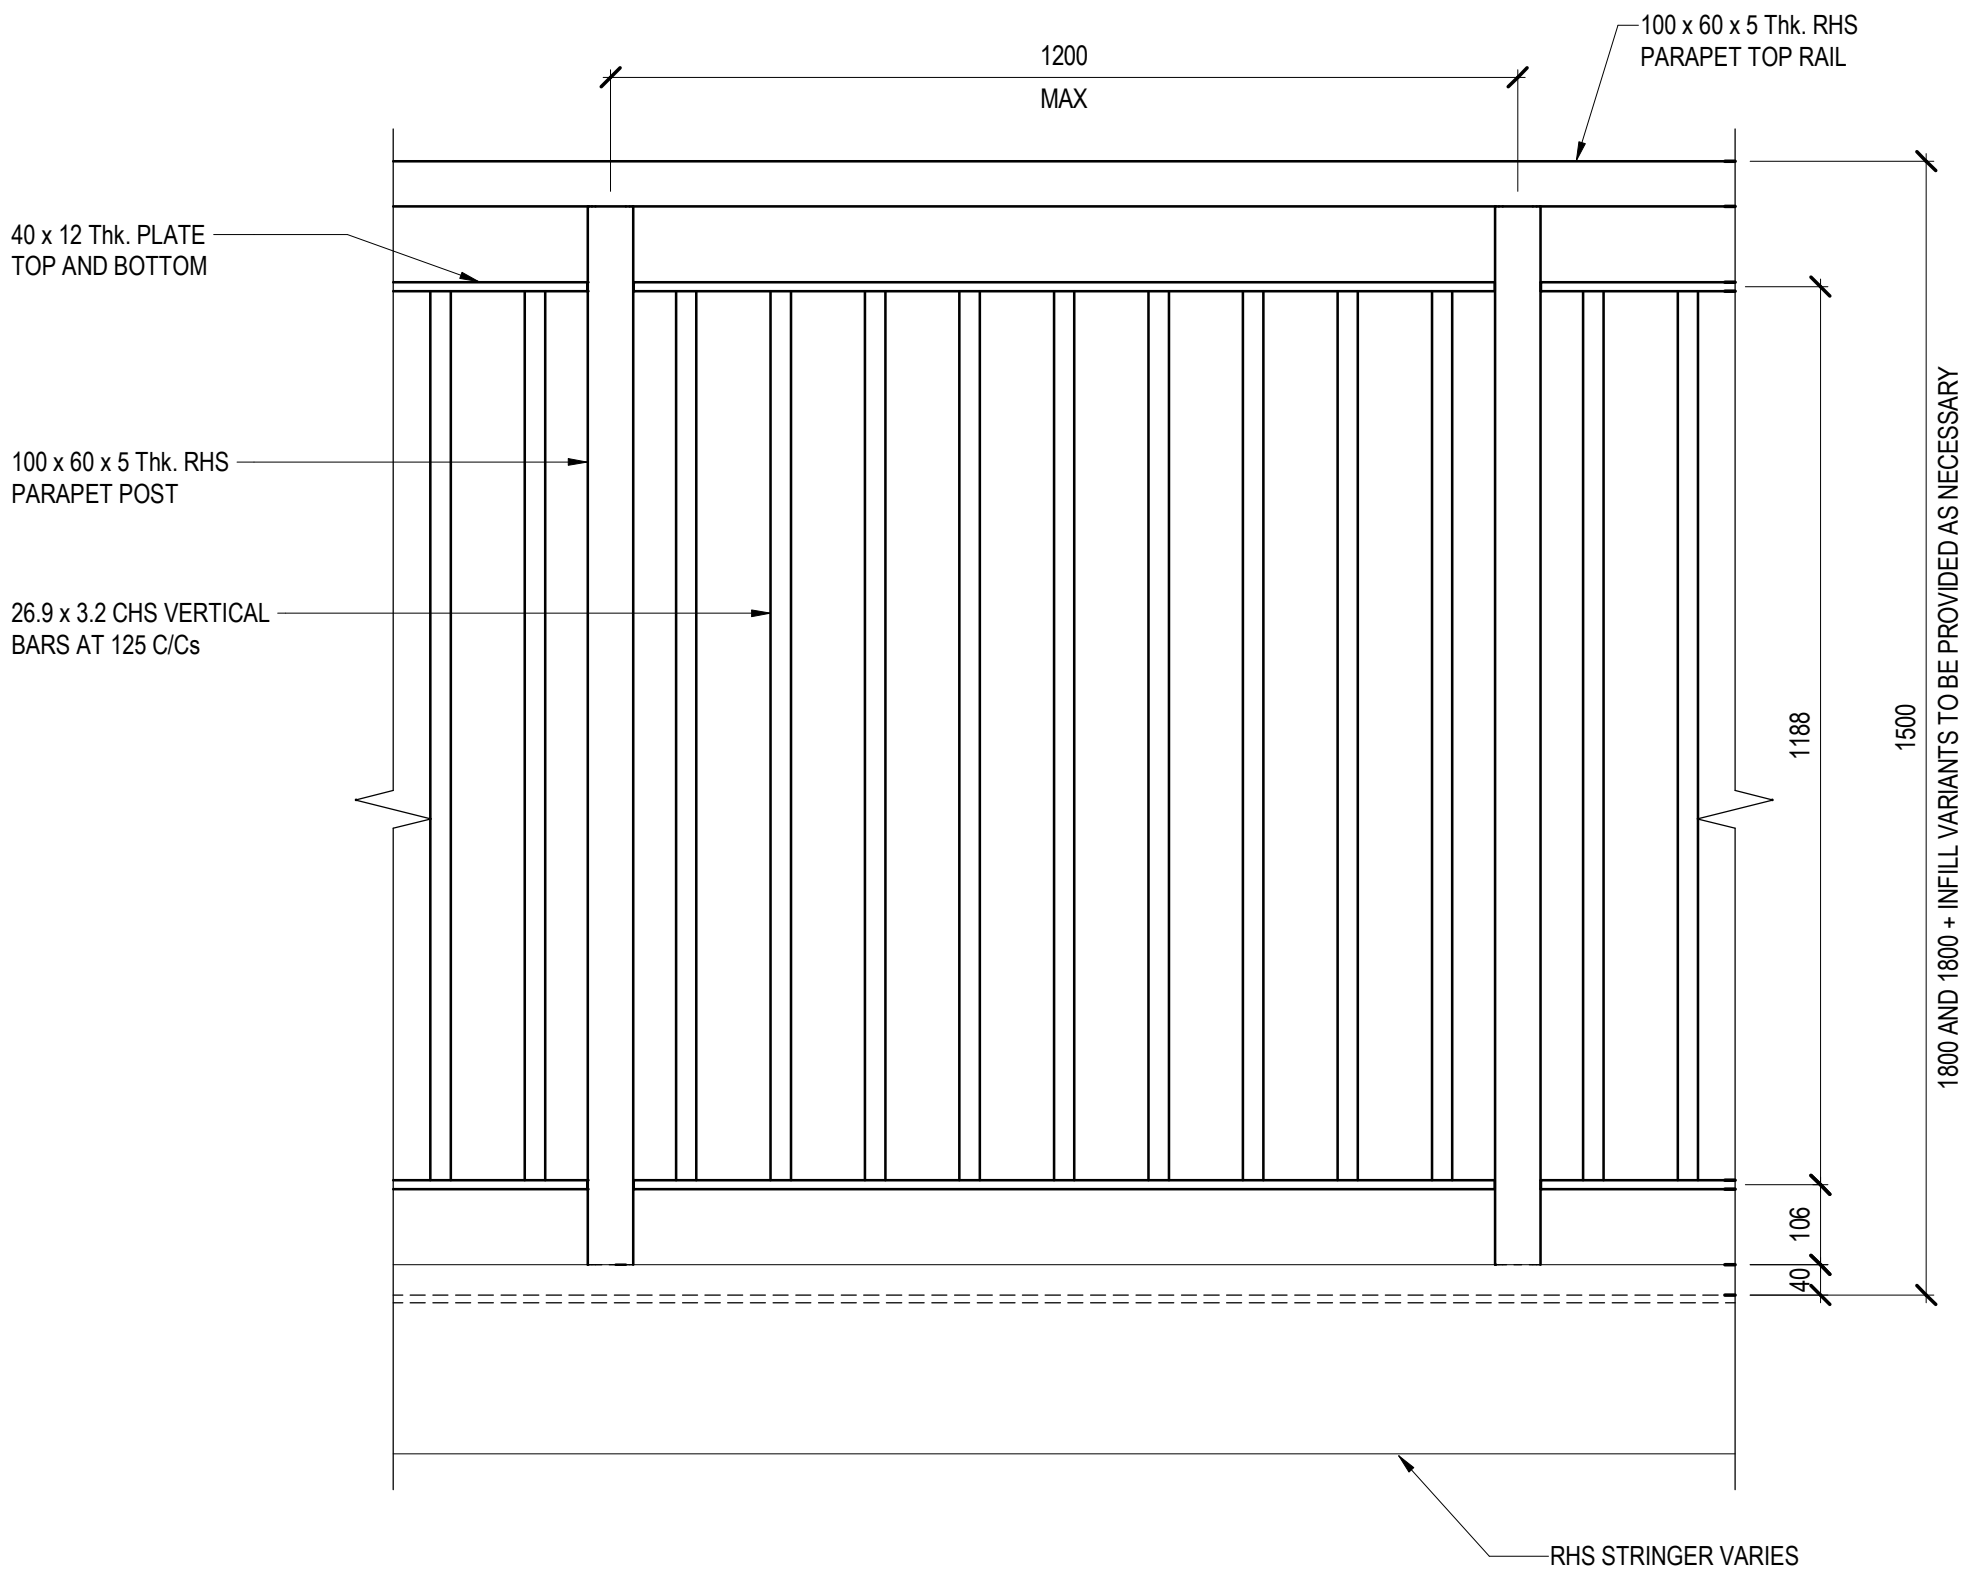

A-A | ELEVATION
REF. SCALE 1 : 10

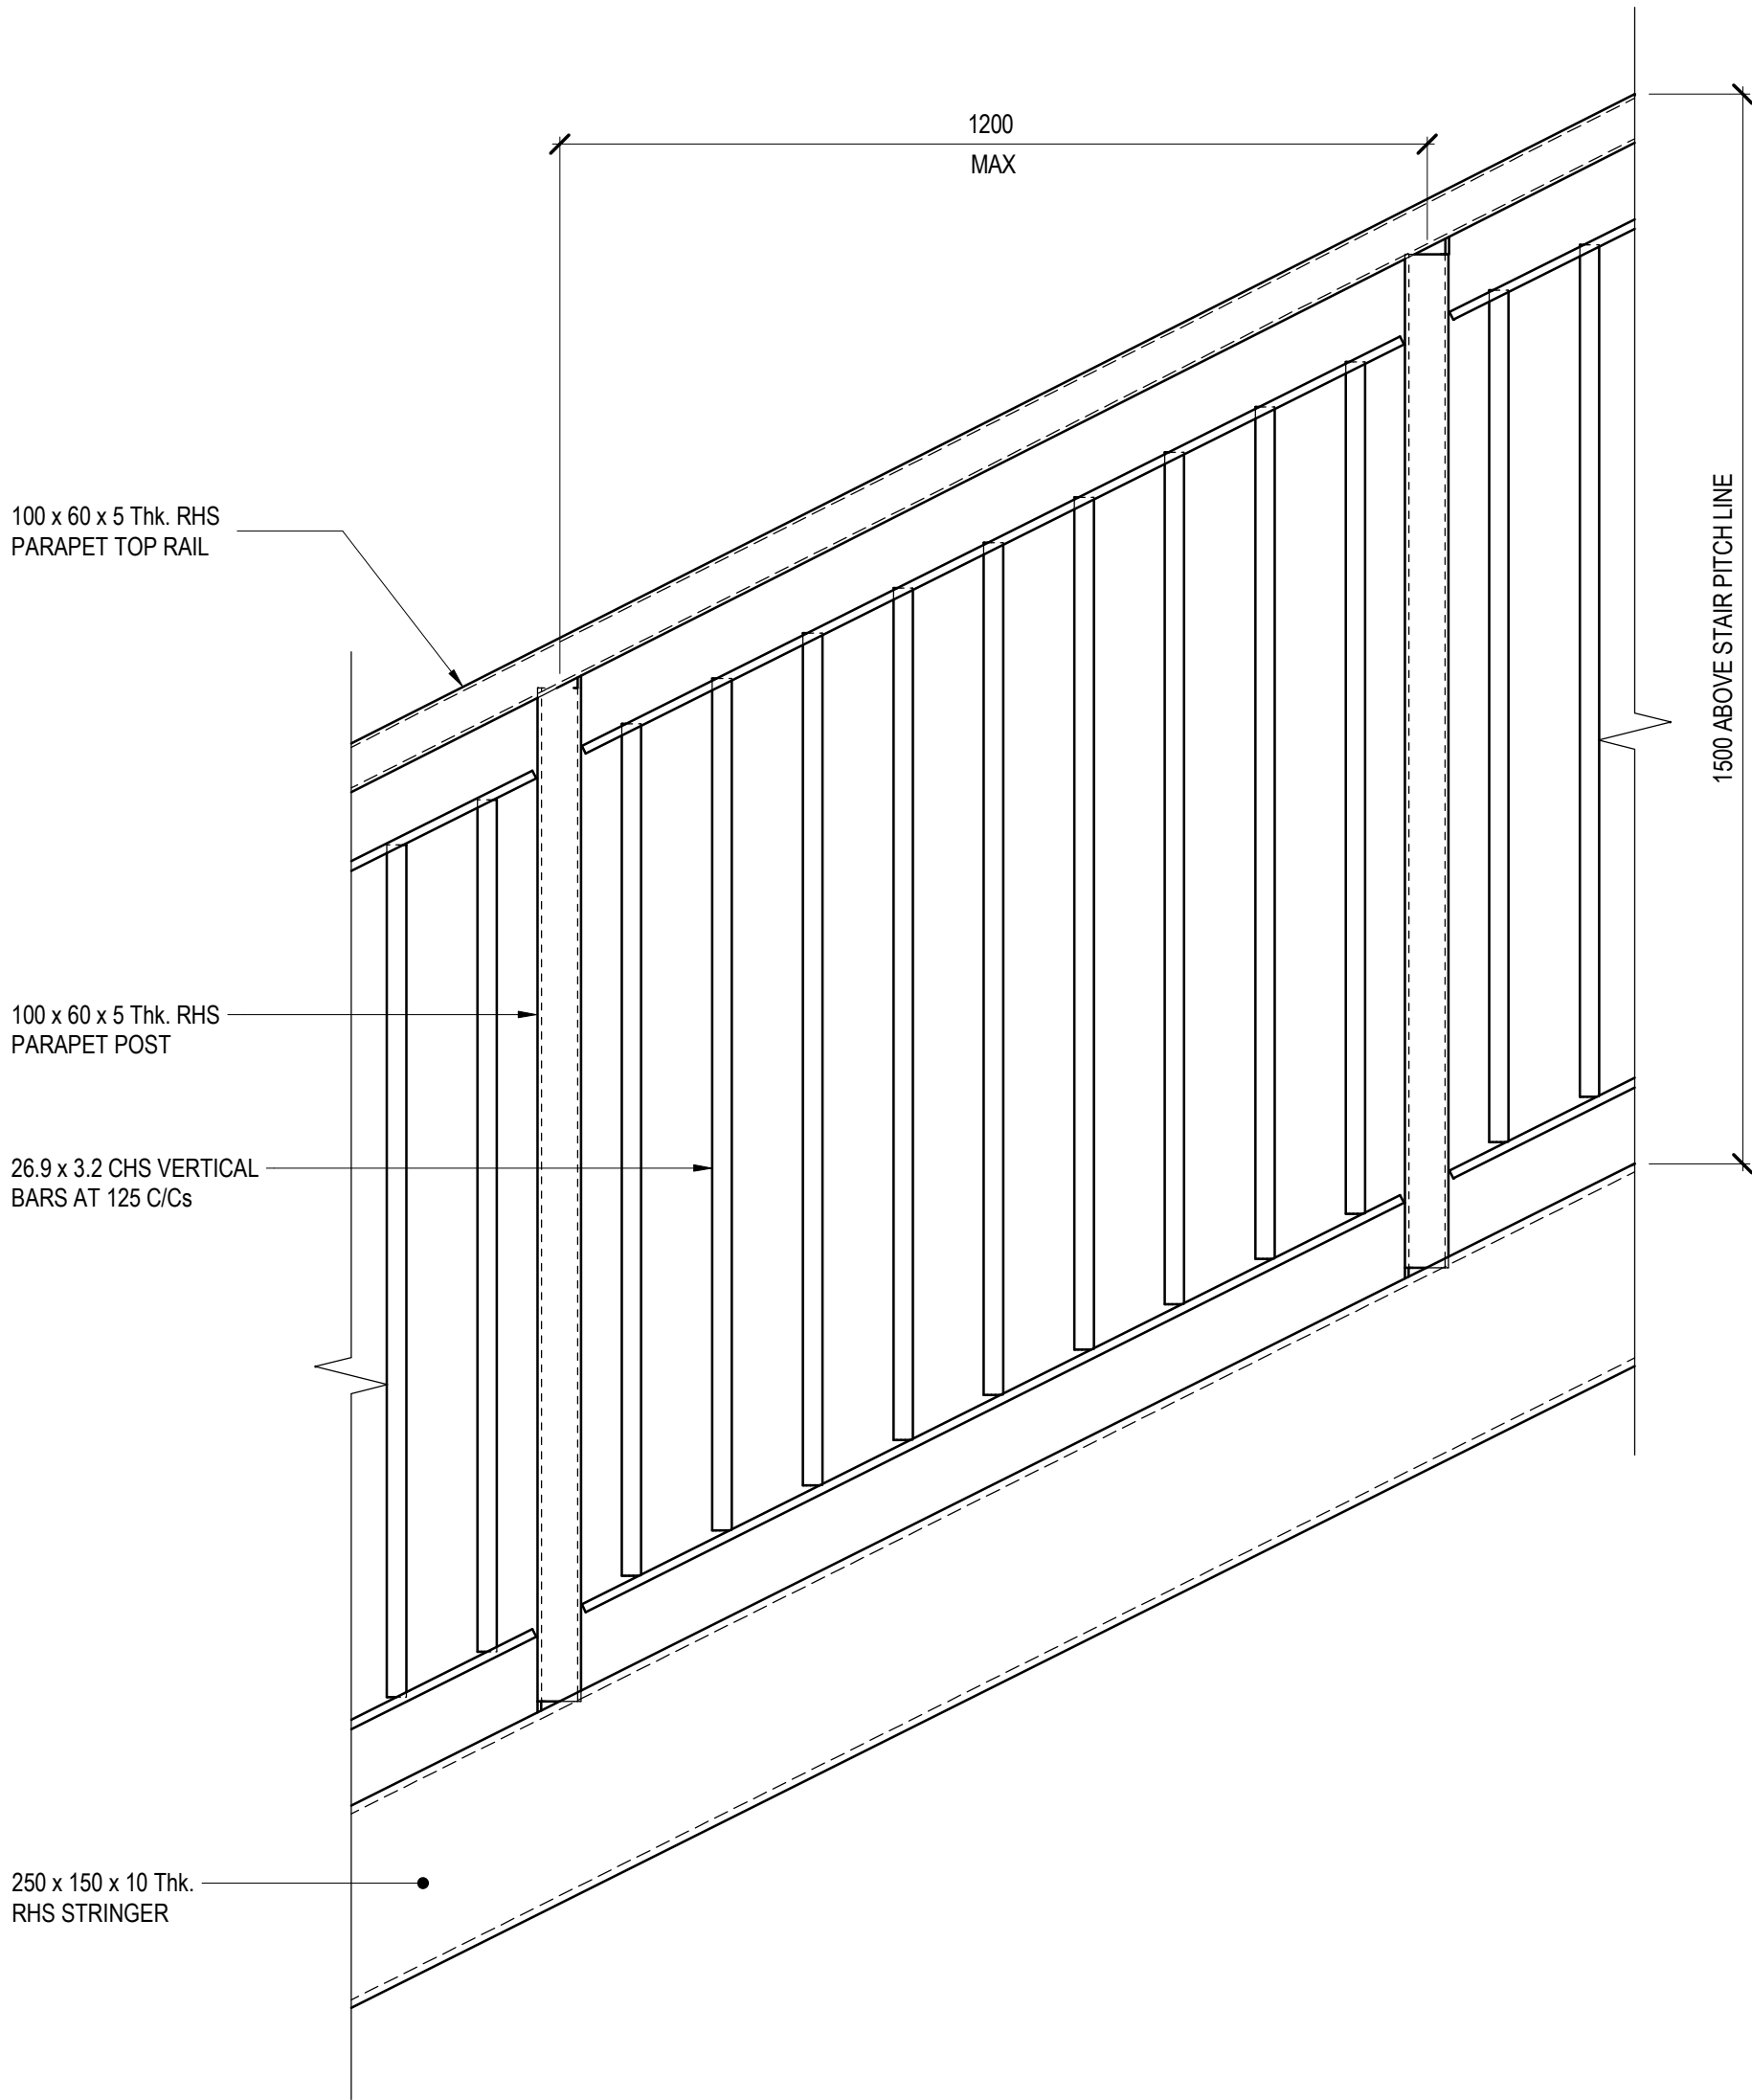

B-B | ELEVATION
REF. SCALE 1 : 10

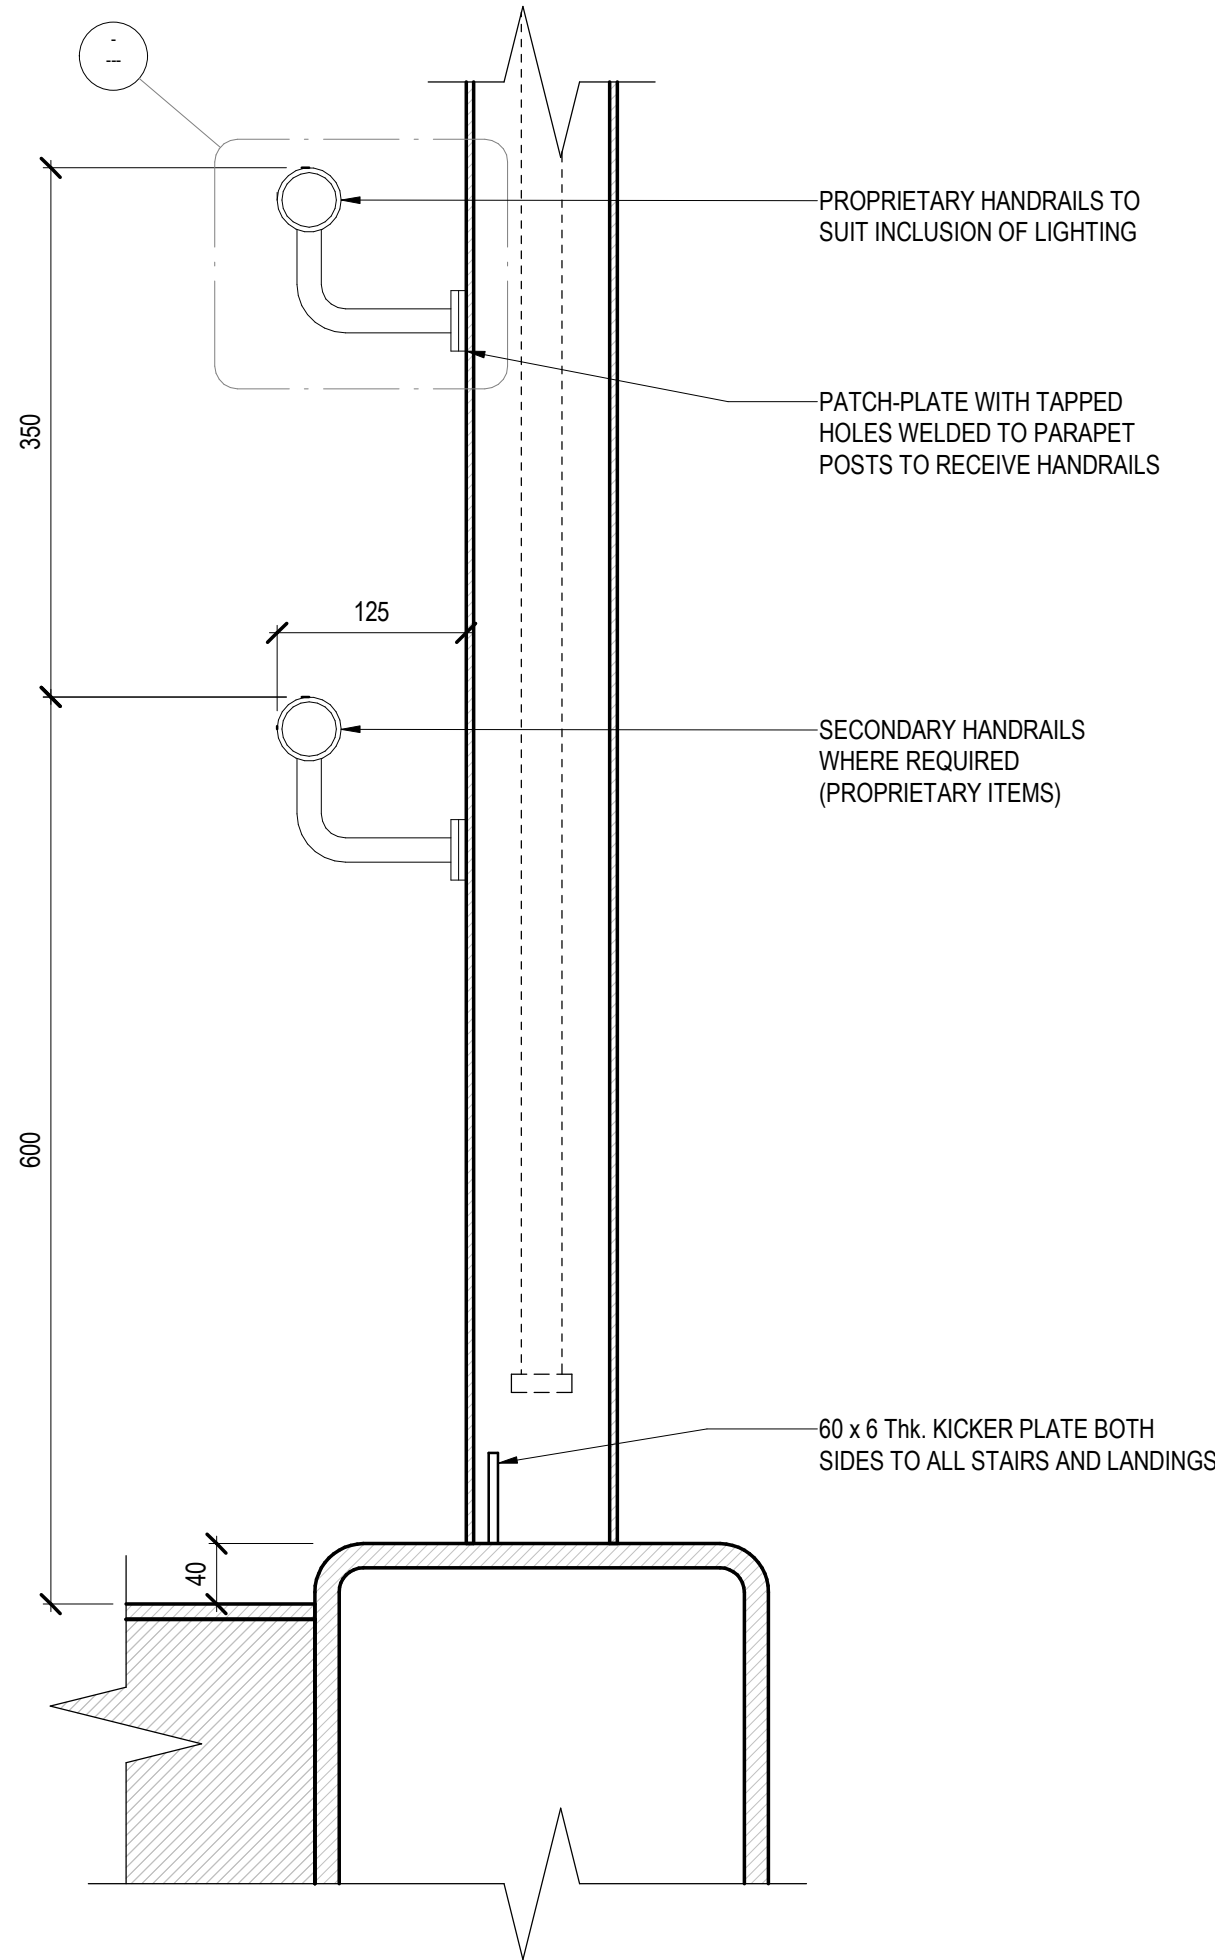

1 | DETAIL
REF. SCALE 1 : 5

© Buro Happold Limited or its group companies.
All Rights reserved. Buro Happold and its group companies assert (unless otherwise agreed in writing) their rights under s.77 to 80 of the Copyright, Designs and Patents Act 1988.
This drawing has been prepared for the sole use and information of the Client. The liability of Buro Happold in respect of any information contained in the drawing will not extend to any third parties. Buro Happold accepts no liability for any use/misuse of this drawing other than for the purpose for which it has been produced.

DO NOT SCALE THIS DRAWING.

SAFETY HEALTH AND ENVIRONMENTAL INFORMATION
IN ADDITION TO THE HAZARDS/RISKS NORMALLY ASSOCIATED WITH THE TYPES OF WORK DETAILED ON THIS DRAWING, NOTE THE FOLLOWING:
CONSTRUCTION.
1. REFER TO GENERAL NOTES.

MAINTENANCE/CLEANING/OPERATION.
1. REFER TO GENERAL NOTES.

DECOMMISSIONING/DEMOLITION.
1. REFER TO GENERAL NOTES.

Notes

P01	S3 - ISSUED FOR REVIEW	15.06.26	DP	MC
Rev	Description	Date	Dm	App'd

FOR REVIEW

Project Stage

S3 - FOR REVIEW

Status of Drawing

BURO HAPPOLD

The Featherstone Building
66 City Road
London EC1Y 2AL
UK

Tel: +44 (0)2079 279 700
Fax: +44 (0)20707 874 145
Email: 069056@burohappold.com
Web: www.burohappold.com

Client	HAMPSHIRE COUNTY COUNCIL
Architect	GRAHAM
Project	HAVANT FOOTBRIDGE REPLACEMENT
Orig Title	APPROACH PARAPETS - TYPICAL DETAILS

Job No.	069056	Scale@ A1	As indicated		
Drawn By	DP	Checked By	KK	Approved By	MC
Drawing No.	UW25-BHB-XX-XX-DR-C-0600	Revision	P01		