



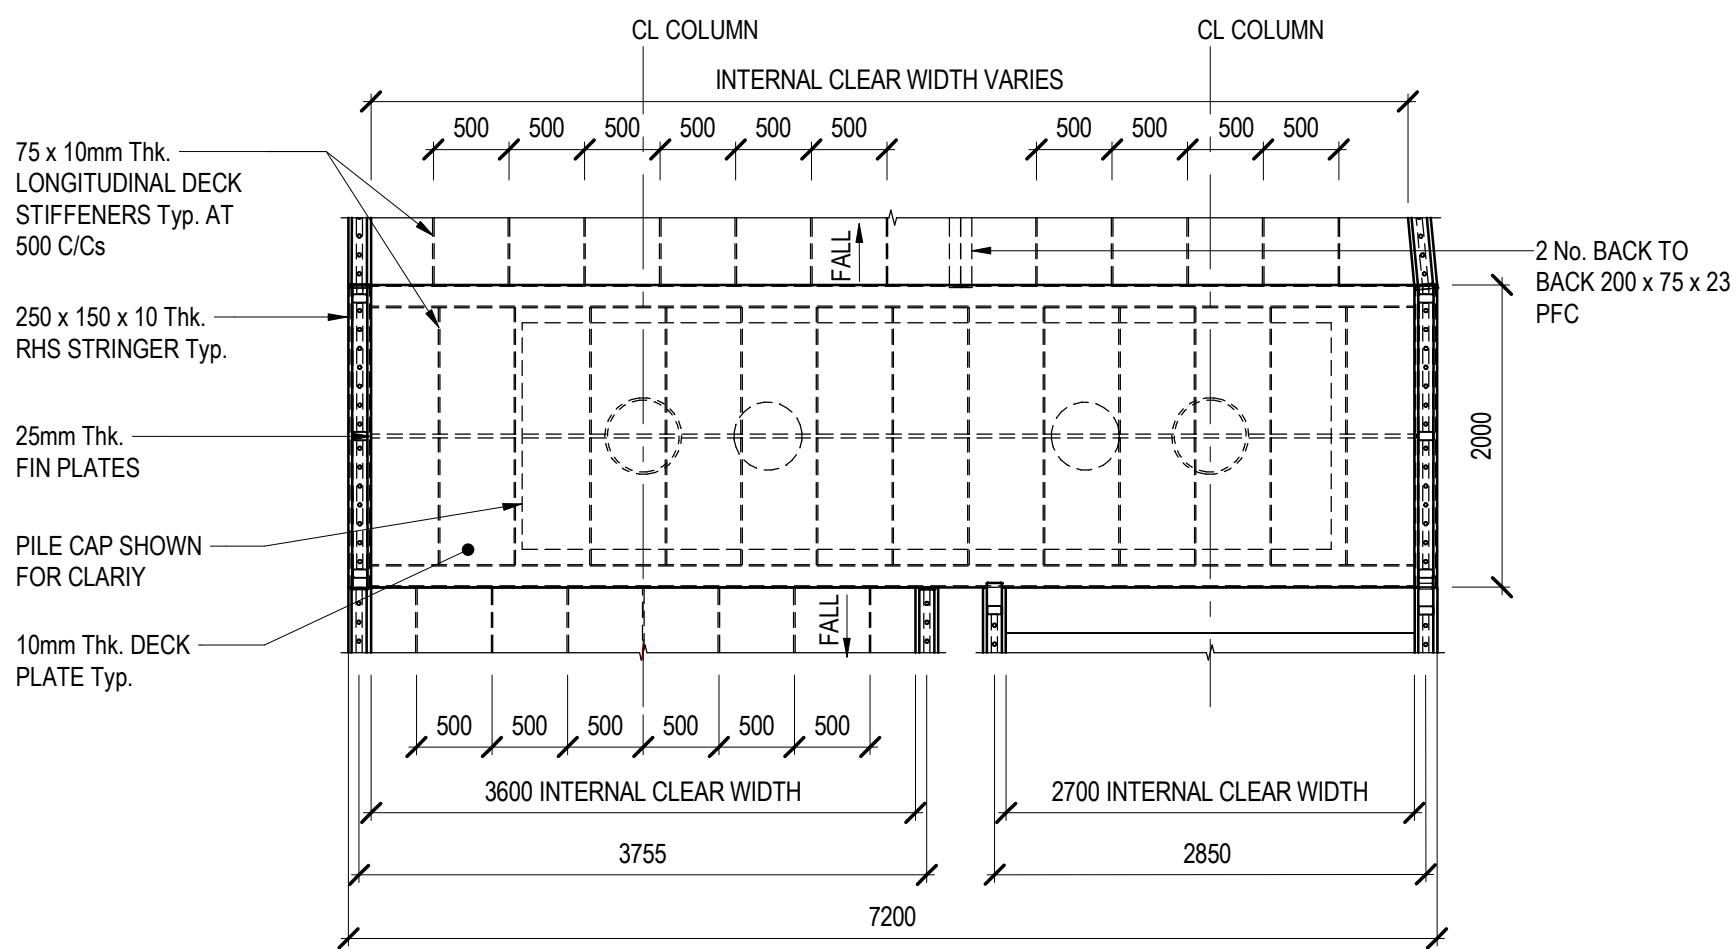


1 | PLAN ON NORTHERN LANDING

REF. SCALE 1 : 50

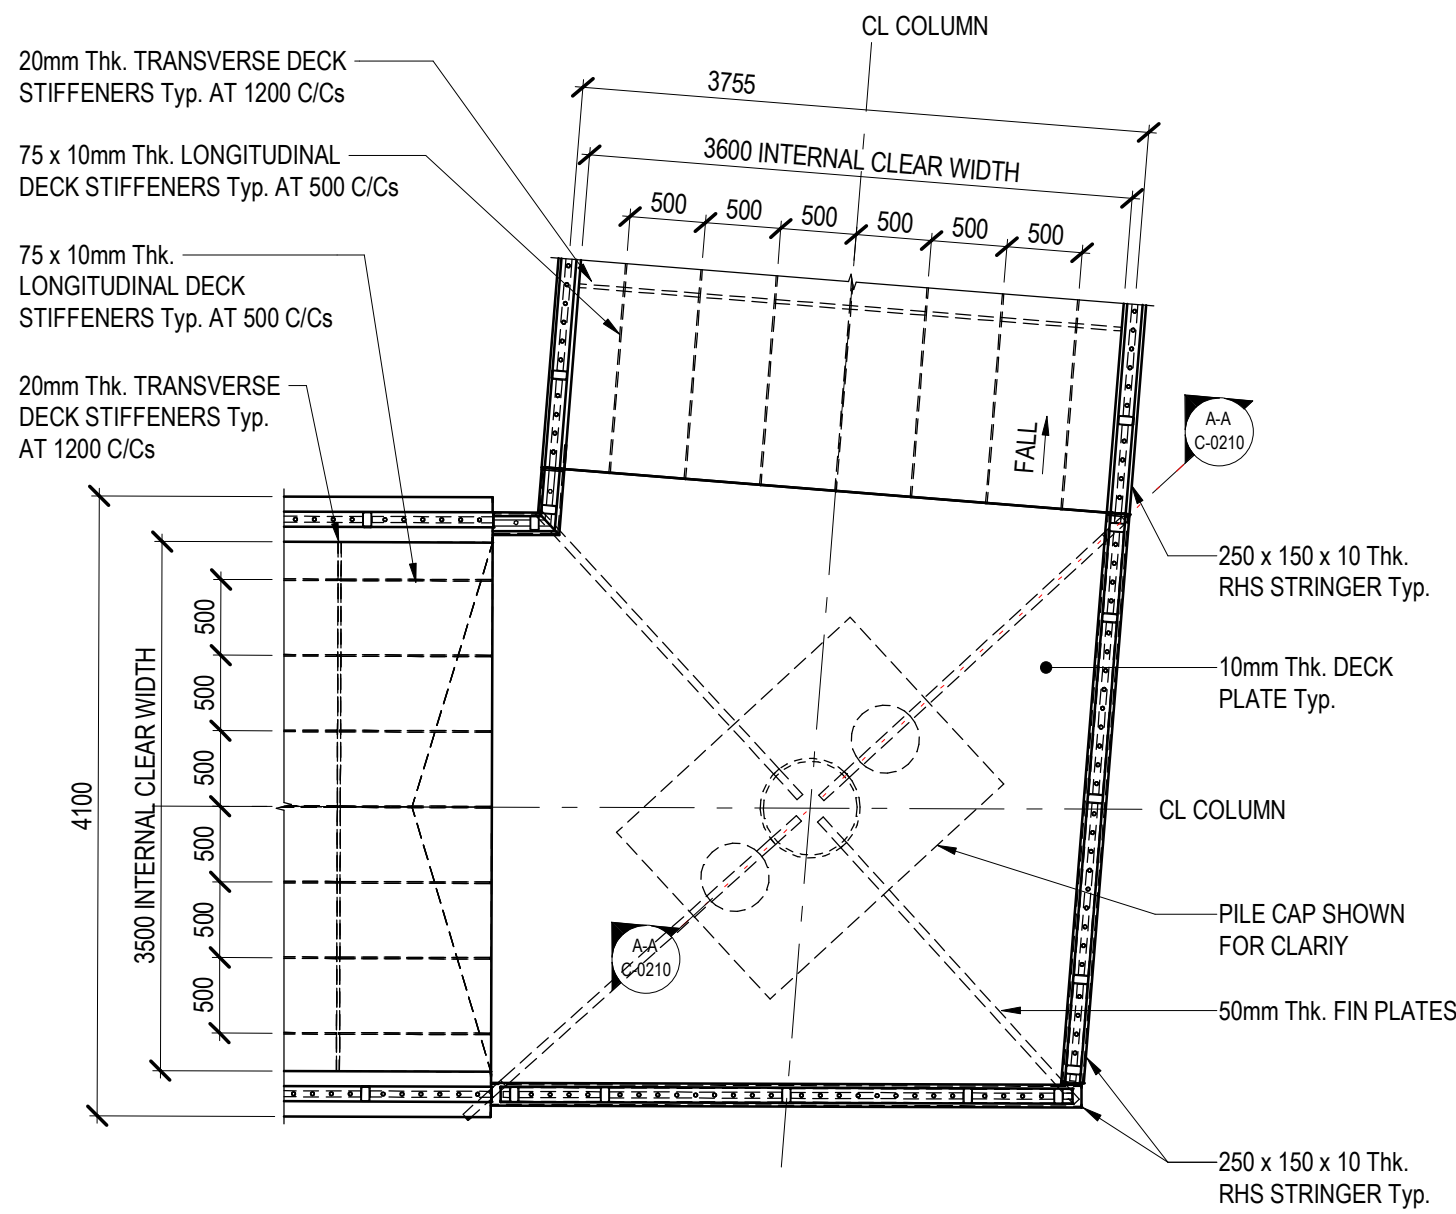


2 | PLAN ON CORNER LANDING

REF. SCALE 1 : 50

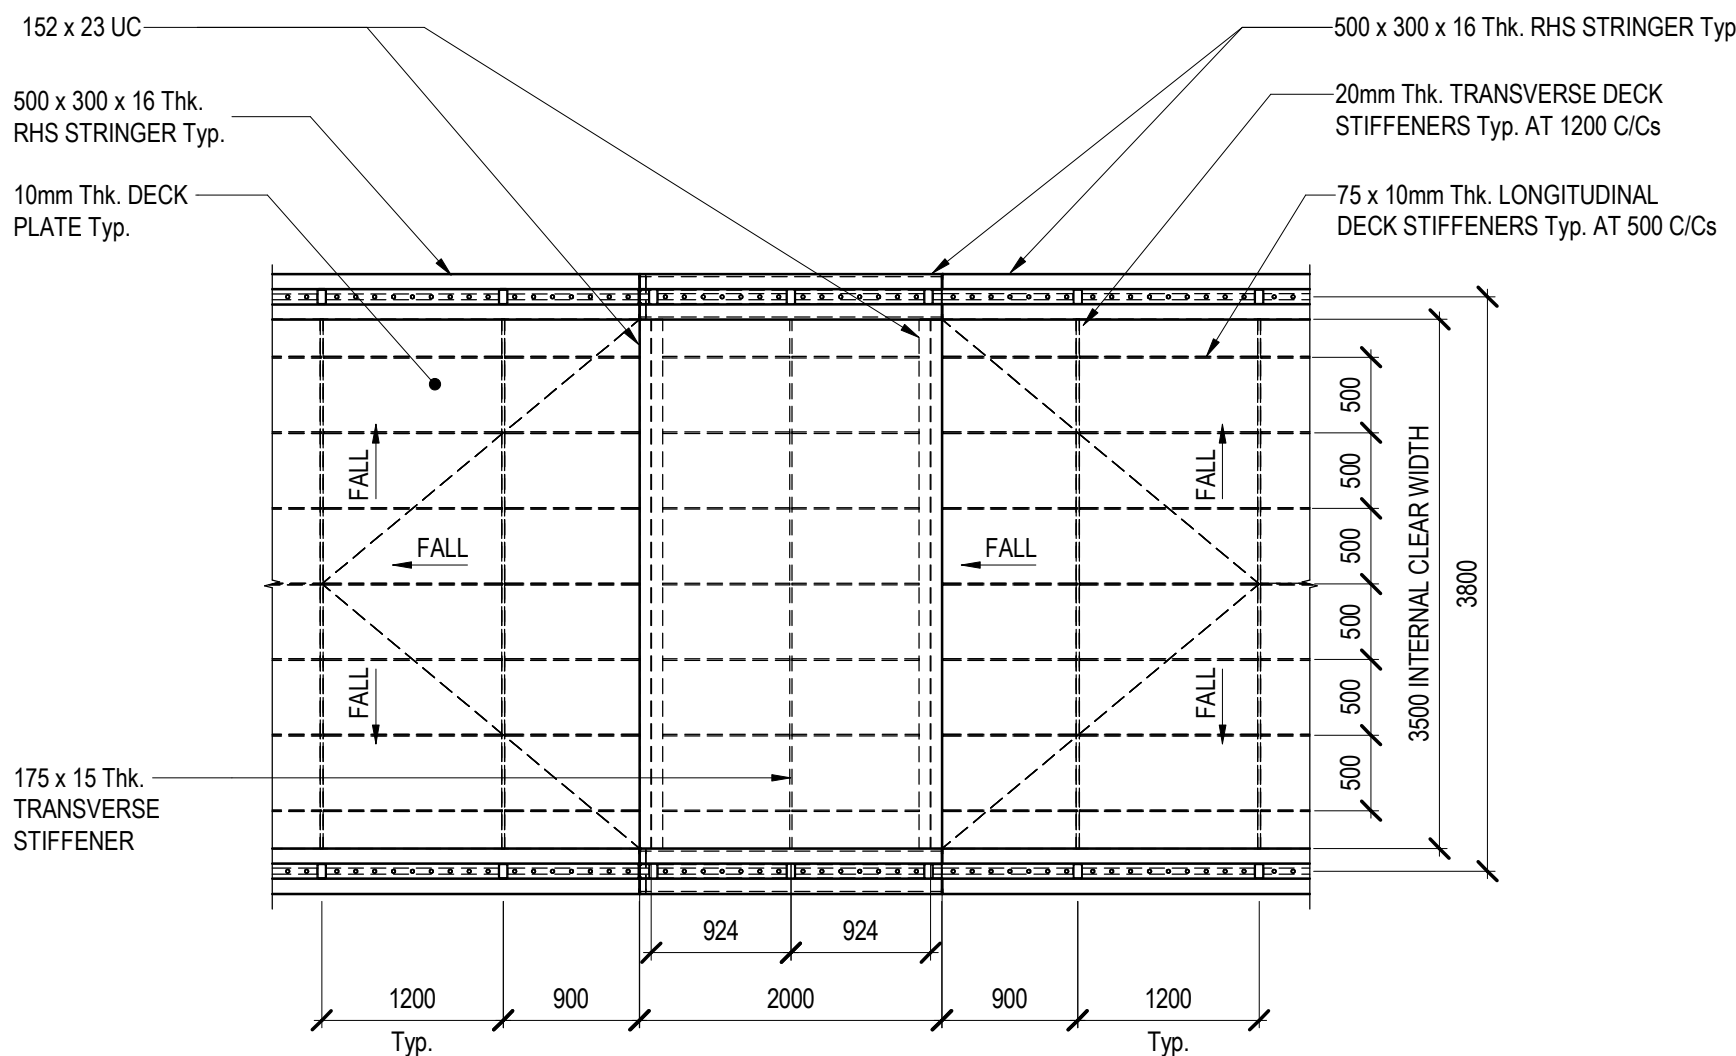


4 | PLAN ON SWITCH BACK LANDING

REF. SCALE 1 : 50

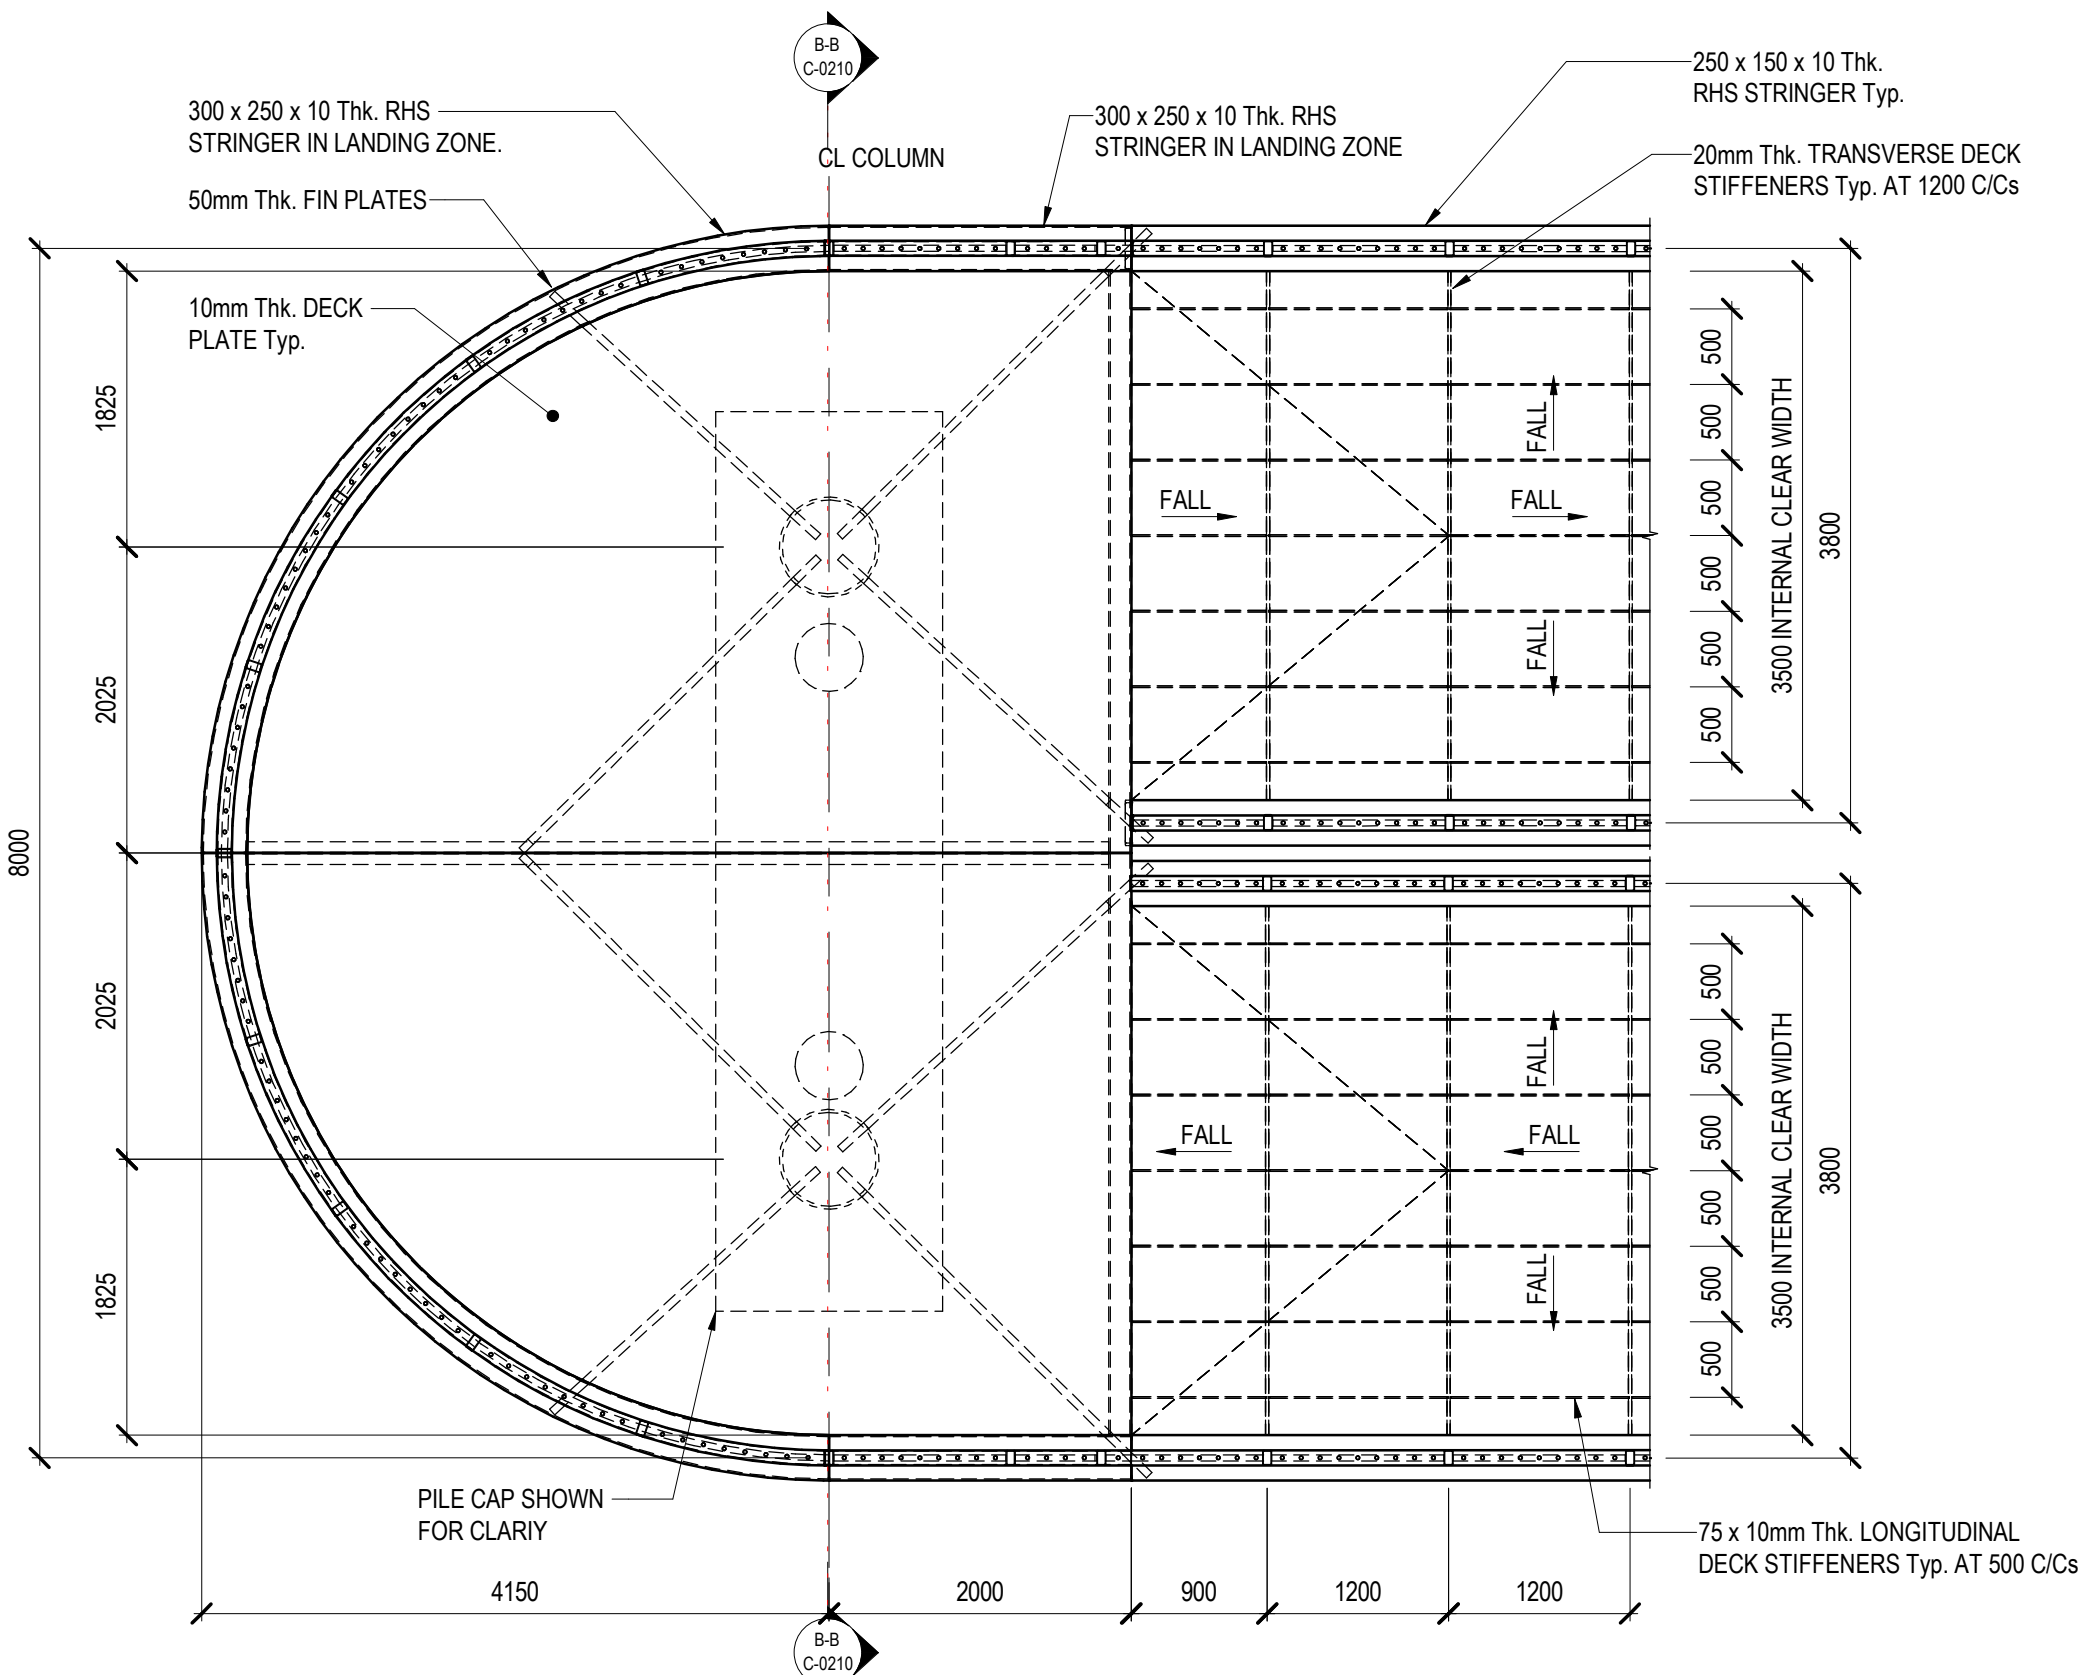


3 | PLAN ON SWITCH BACK LANDING

REF. SCALE 1 : 50

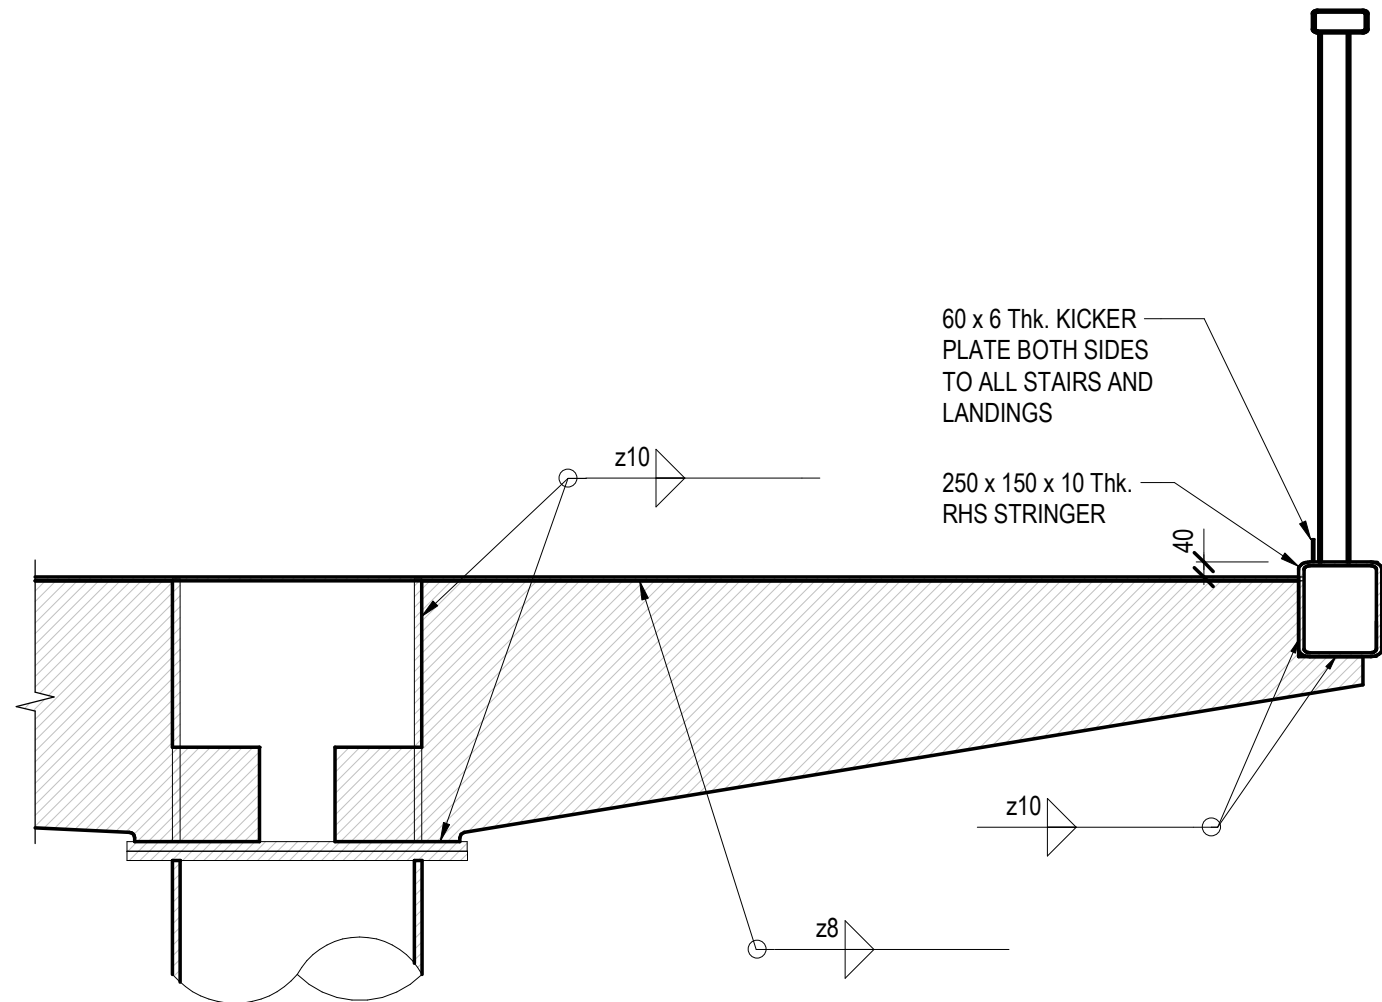

A-A | SECTION

REF. SCALE 1 : 20

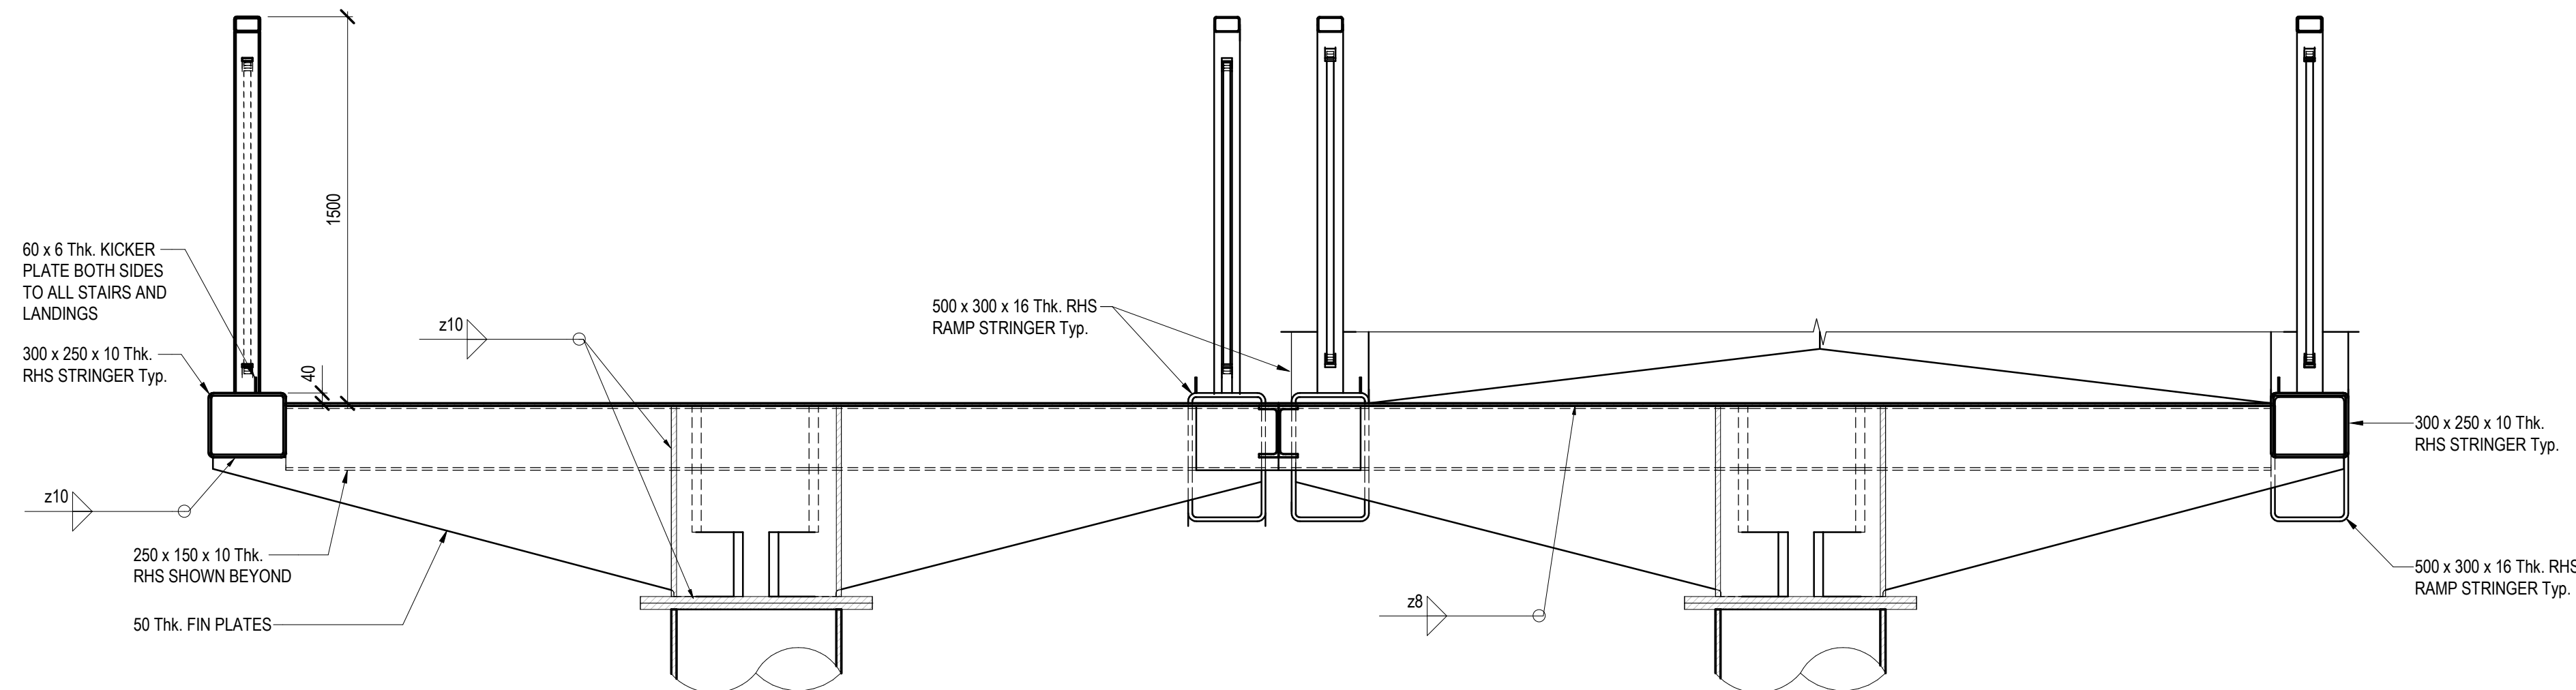

B-B | SECTION

REF. SCALE 1 : 20

© Buro Happold Limited or its group companies. All Rights reserved. Buro Happold and its group companies assert (unless otherwise agreed in writing) their rights under s.77 to 80 of the Copyright, Designs and Patents Act 1988.

This drawing has been prepared for the sole use and information of the Client. The liability of Buro Happold in respect of any information contained in the drawing will not extend to any third parties. Buro Happold accepts no liability for any unauthorised use of this drawing other than for the purpose for which it has been produced.

DO NOT SCALE THIS DRAWING.

SAFETY HEALTH AND ENVIRONMENTAL INFORMATION
IN ADDITION TO THE HAZARDS/RISKS NORMALLY ASSOCIATED WITH THE TYPES OF WORK DETAILED ON THIS DRAWING, NOTE THE FOLLOWING
CONSTRUCTION
1. REFER TO GENERAL NOTES.
MAINTENANCE/CLEANING/OPERATION
1. REFER TO GENERAL NOTES.
DECOMMISSIONING/DEMOLITION
1. REFER TO GENERAL NOTES.

Notes

P01	S3 - ISSUED FOR REVIEW	15.05.26	DP	MC
Rev	Description	Date	Dm	App'd

FOR REVIEW

Project Stage

S3 - FOR REVIEW

Status of Drawing

BURO HAPPOLD

The Featherstone Building
66 City Road
London EC1Y 2AL
UK

Tel: +44 (0)2079 279 700
Fax: +44 (0)20701 874 145
Email: 069056@burohappold.com
Web: www.burohappold.com

Client HAMPSHIRE COUNTY COUNCIL
Architect GRAHAM
Project HAVANT FOOTBRIDGE REPLACEMENT
Orig Title NORTH APPROACH DETAILS

Job No. 069056		Scale@ A1 As indicated	
Drawn By. DP	Checked By. KK	Approved By. MC	
Drawing No. UW25-BHB-XX-XX-DR-C-0210			Revision P01