



Existing Elevations

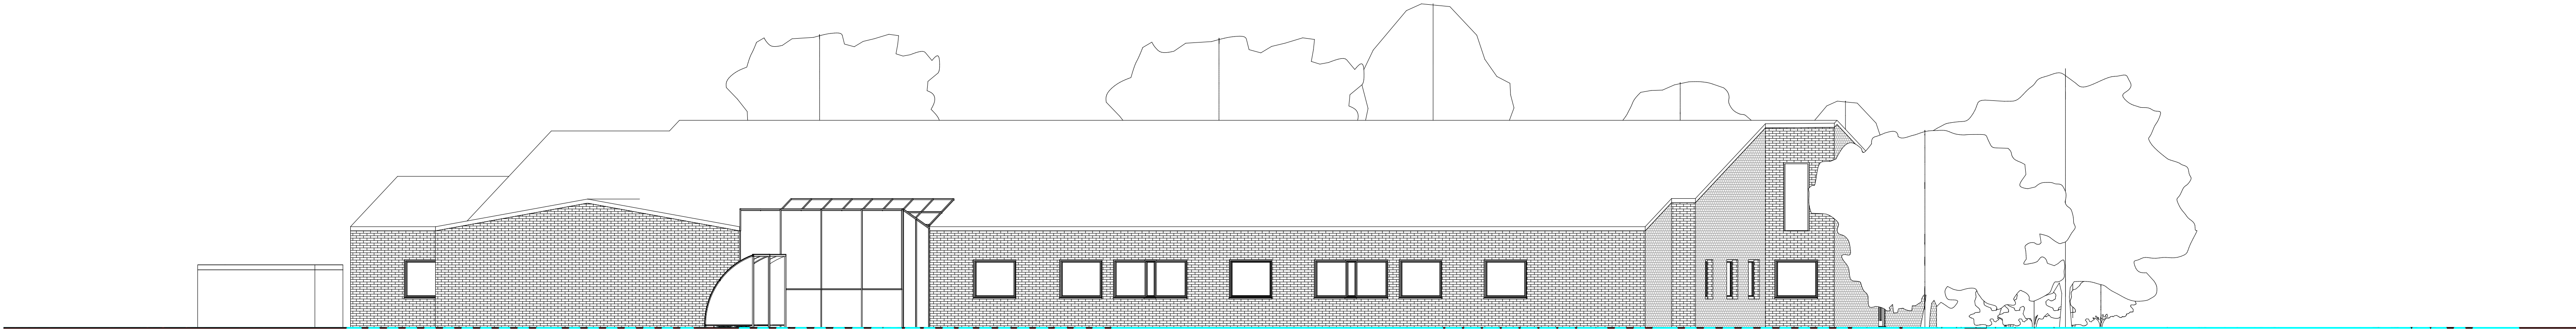


North



East

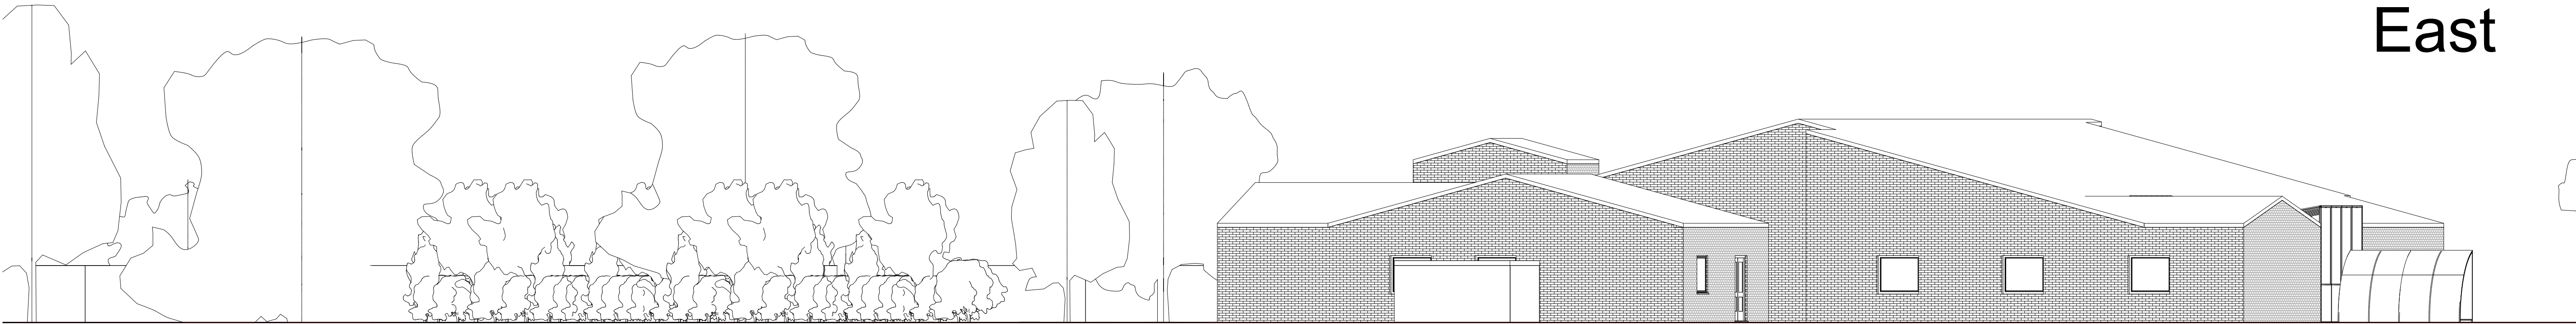

West

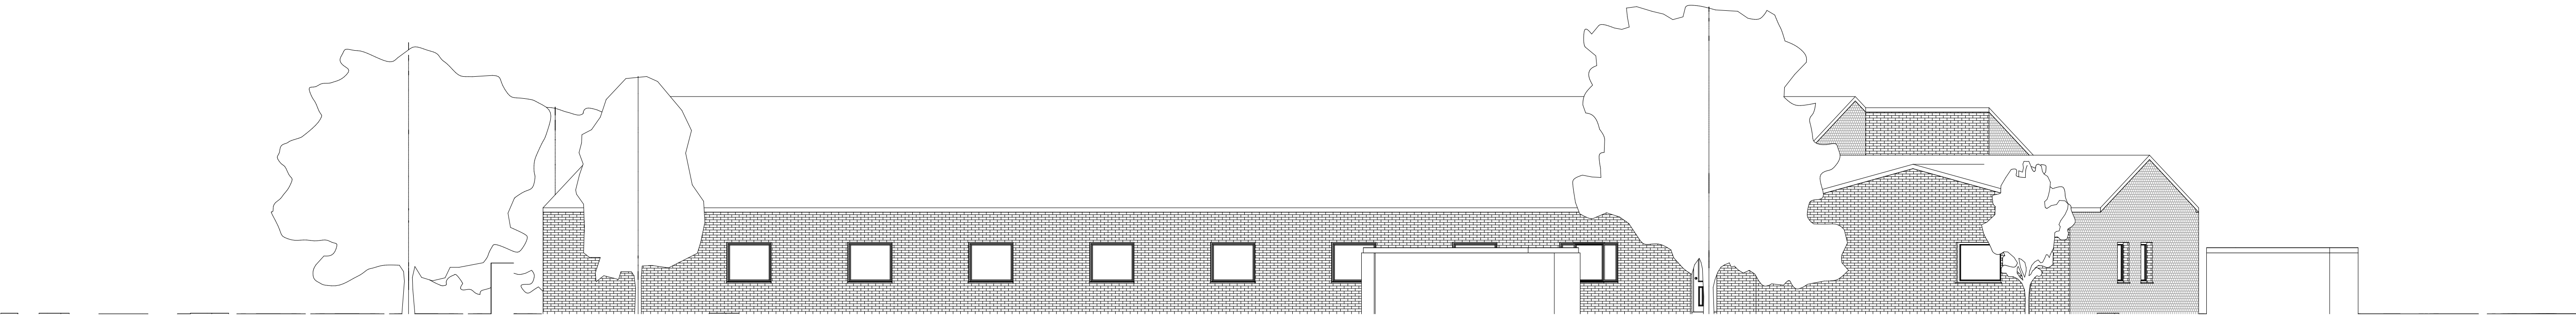

South

1:100 @ A1

