




Proposed Elevations

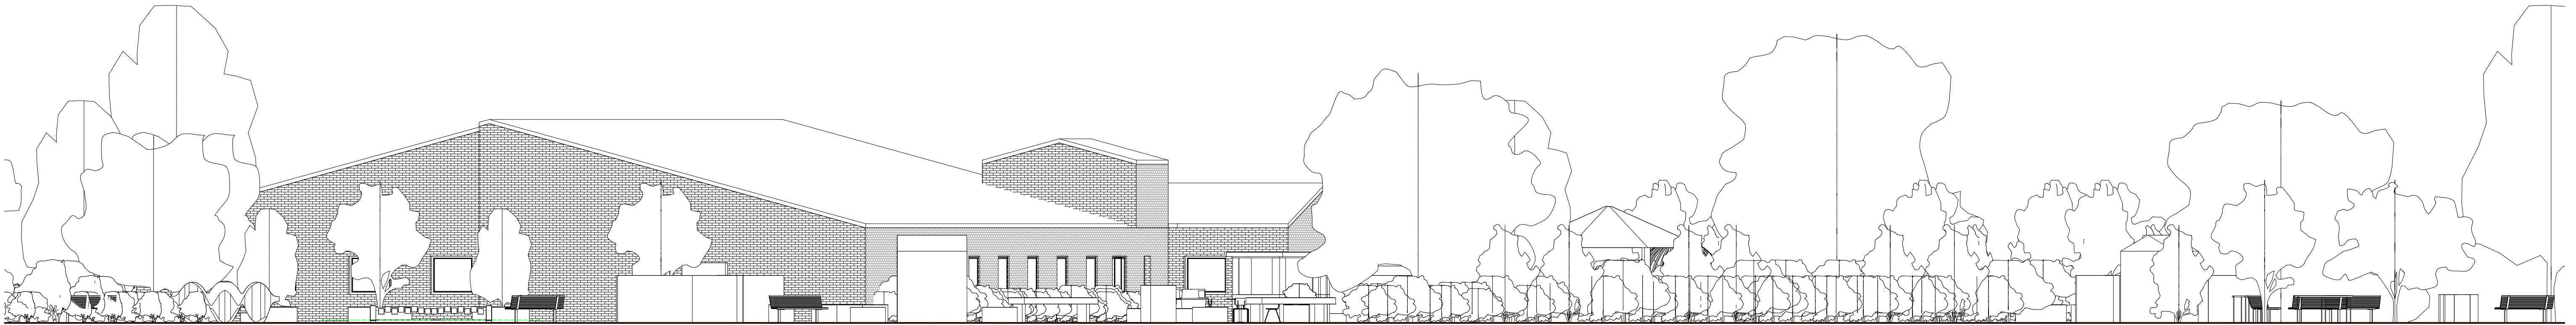


North

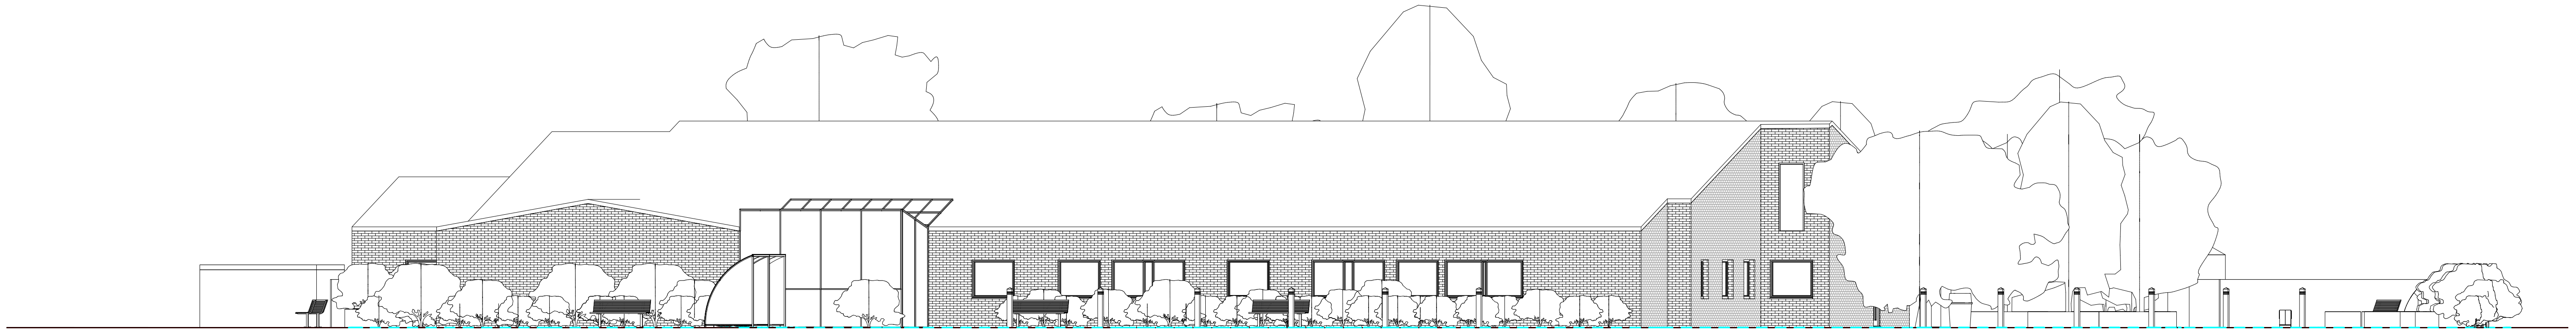

East

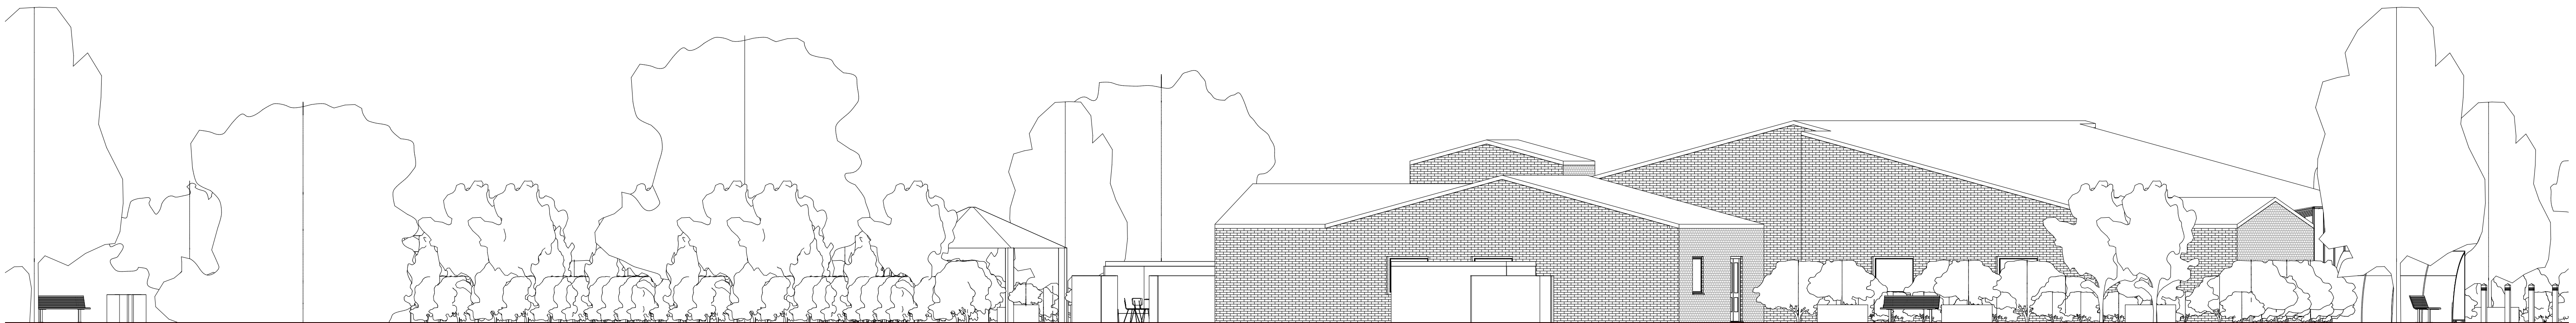

South

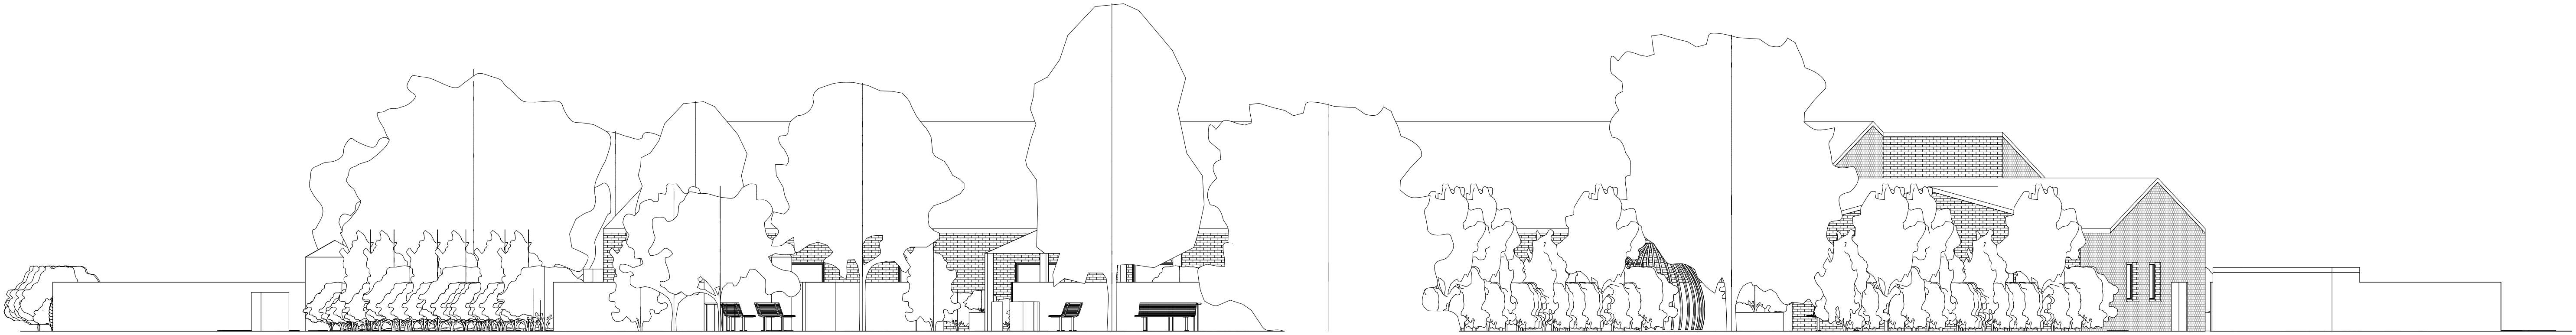

West