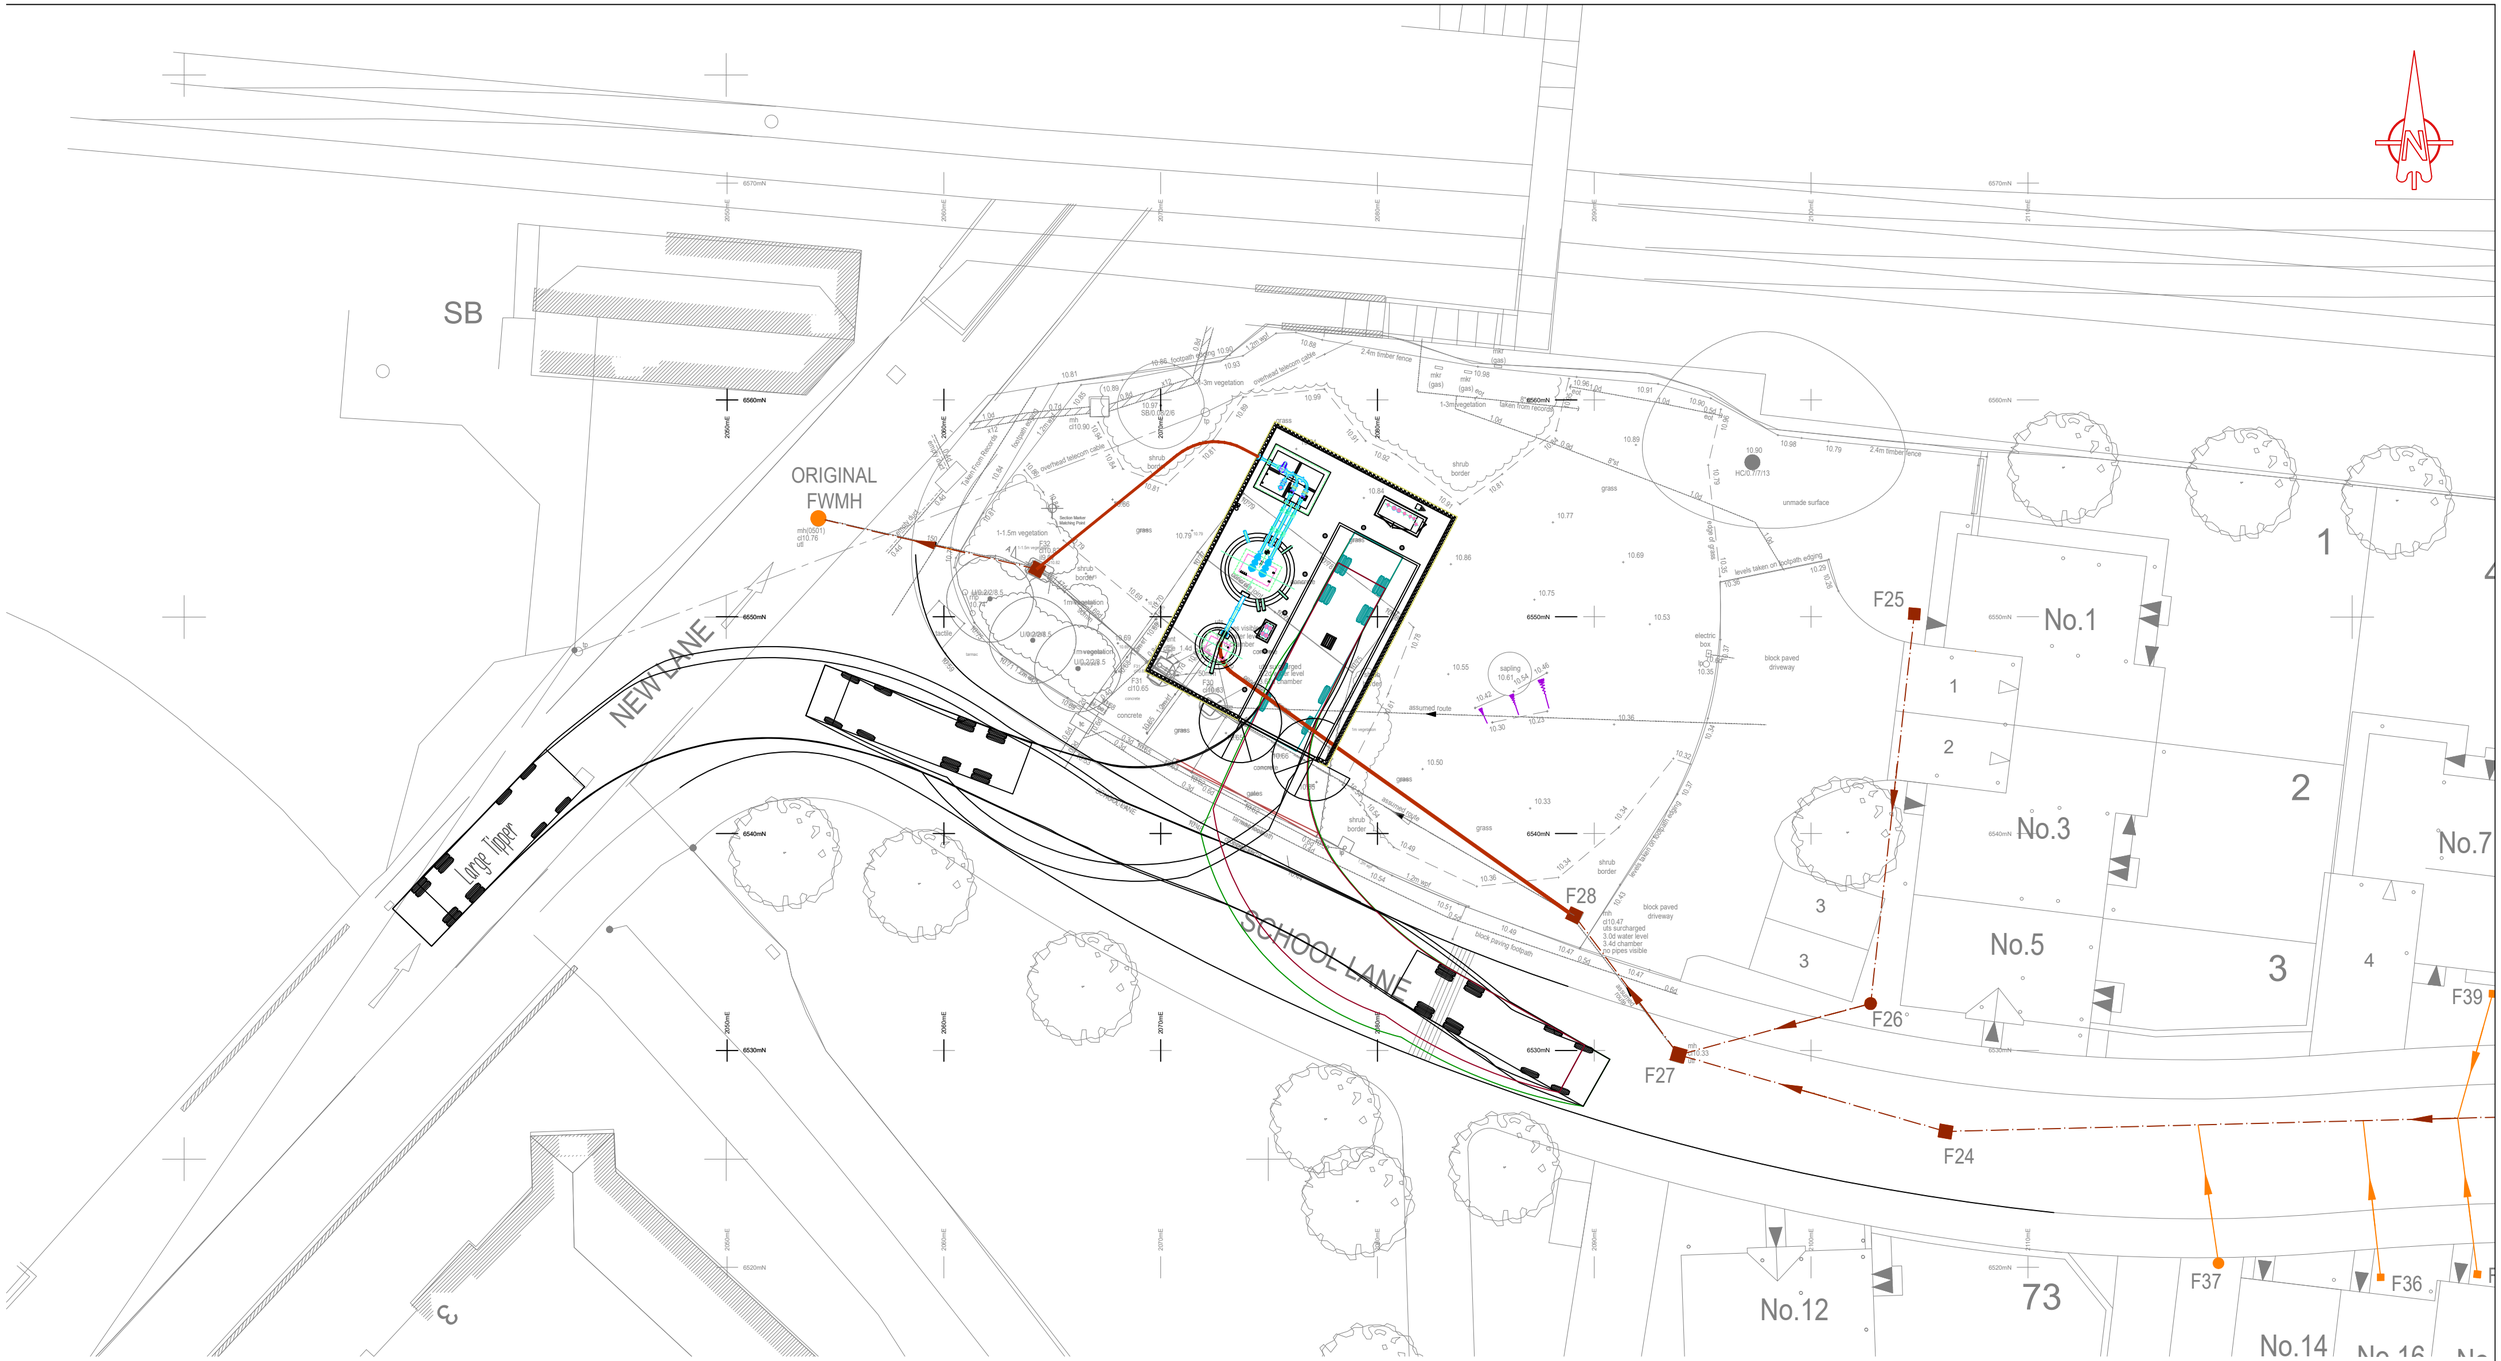

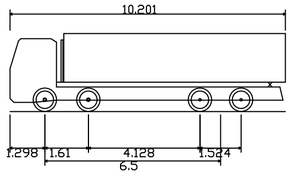

Large Tipper	
Overall Length	10.201m
Overall Width	2.495m
Overall Body Height	2.890m
Min Body Ground Clearance	0.341m
Track Width	2.471m
Lock to lock time	6.00s
Kerb to Kerb Turning Radius	11.550m

SECTION 104 - NOT APPROVED

REV. No.	DATE	DESCRIPTION	DRAWN	CHECKED
P1	30.03.26	Pump station relocated.	HJS	AMc

Client: BLOOR HOMES

Project: School Lane
Havant

Title: Replacement F.W Pumping Station Tracking

MJA CONSULTING
CIVIL & STRUCTURAL ENGINEERS
Ipsum Court, 24 The Quadrant,
Abingdon Science Park, Abingdon
Oxon, OX14 3YS
Tel: 01235 555173
Email: mail@mjaconsulting.co.uk

Scale:	Status:	
1:200 @ A2	PRELIMINARY	
Drawn: JS	Project Engineer: AMc	MJA Project No: 7167
Date: 01/05/2024		
Drawing Number: 7167-MJA-PSTN-XX-DR-C-002	Rev: P1	

© This drawing is the copyright of Michael A Jennings Associates Limited and may not be copied, altered or reproduced in any way without their permission.